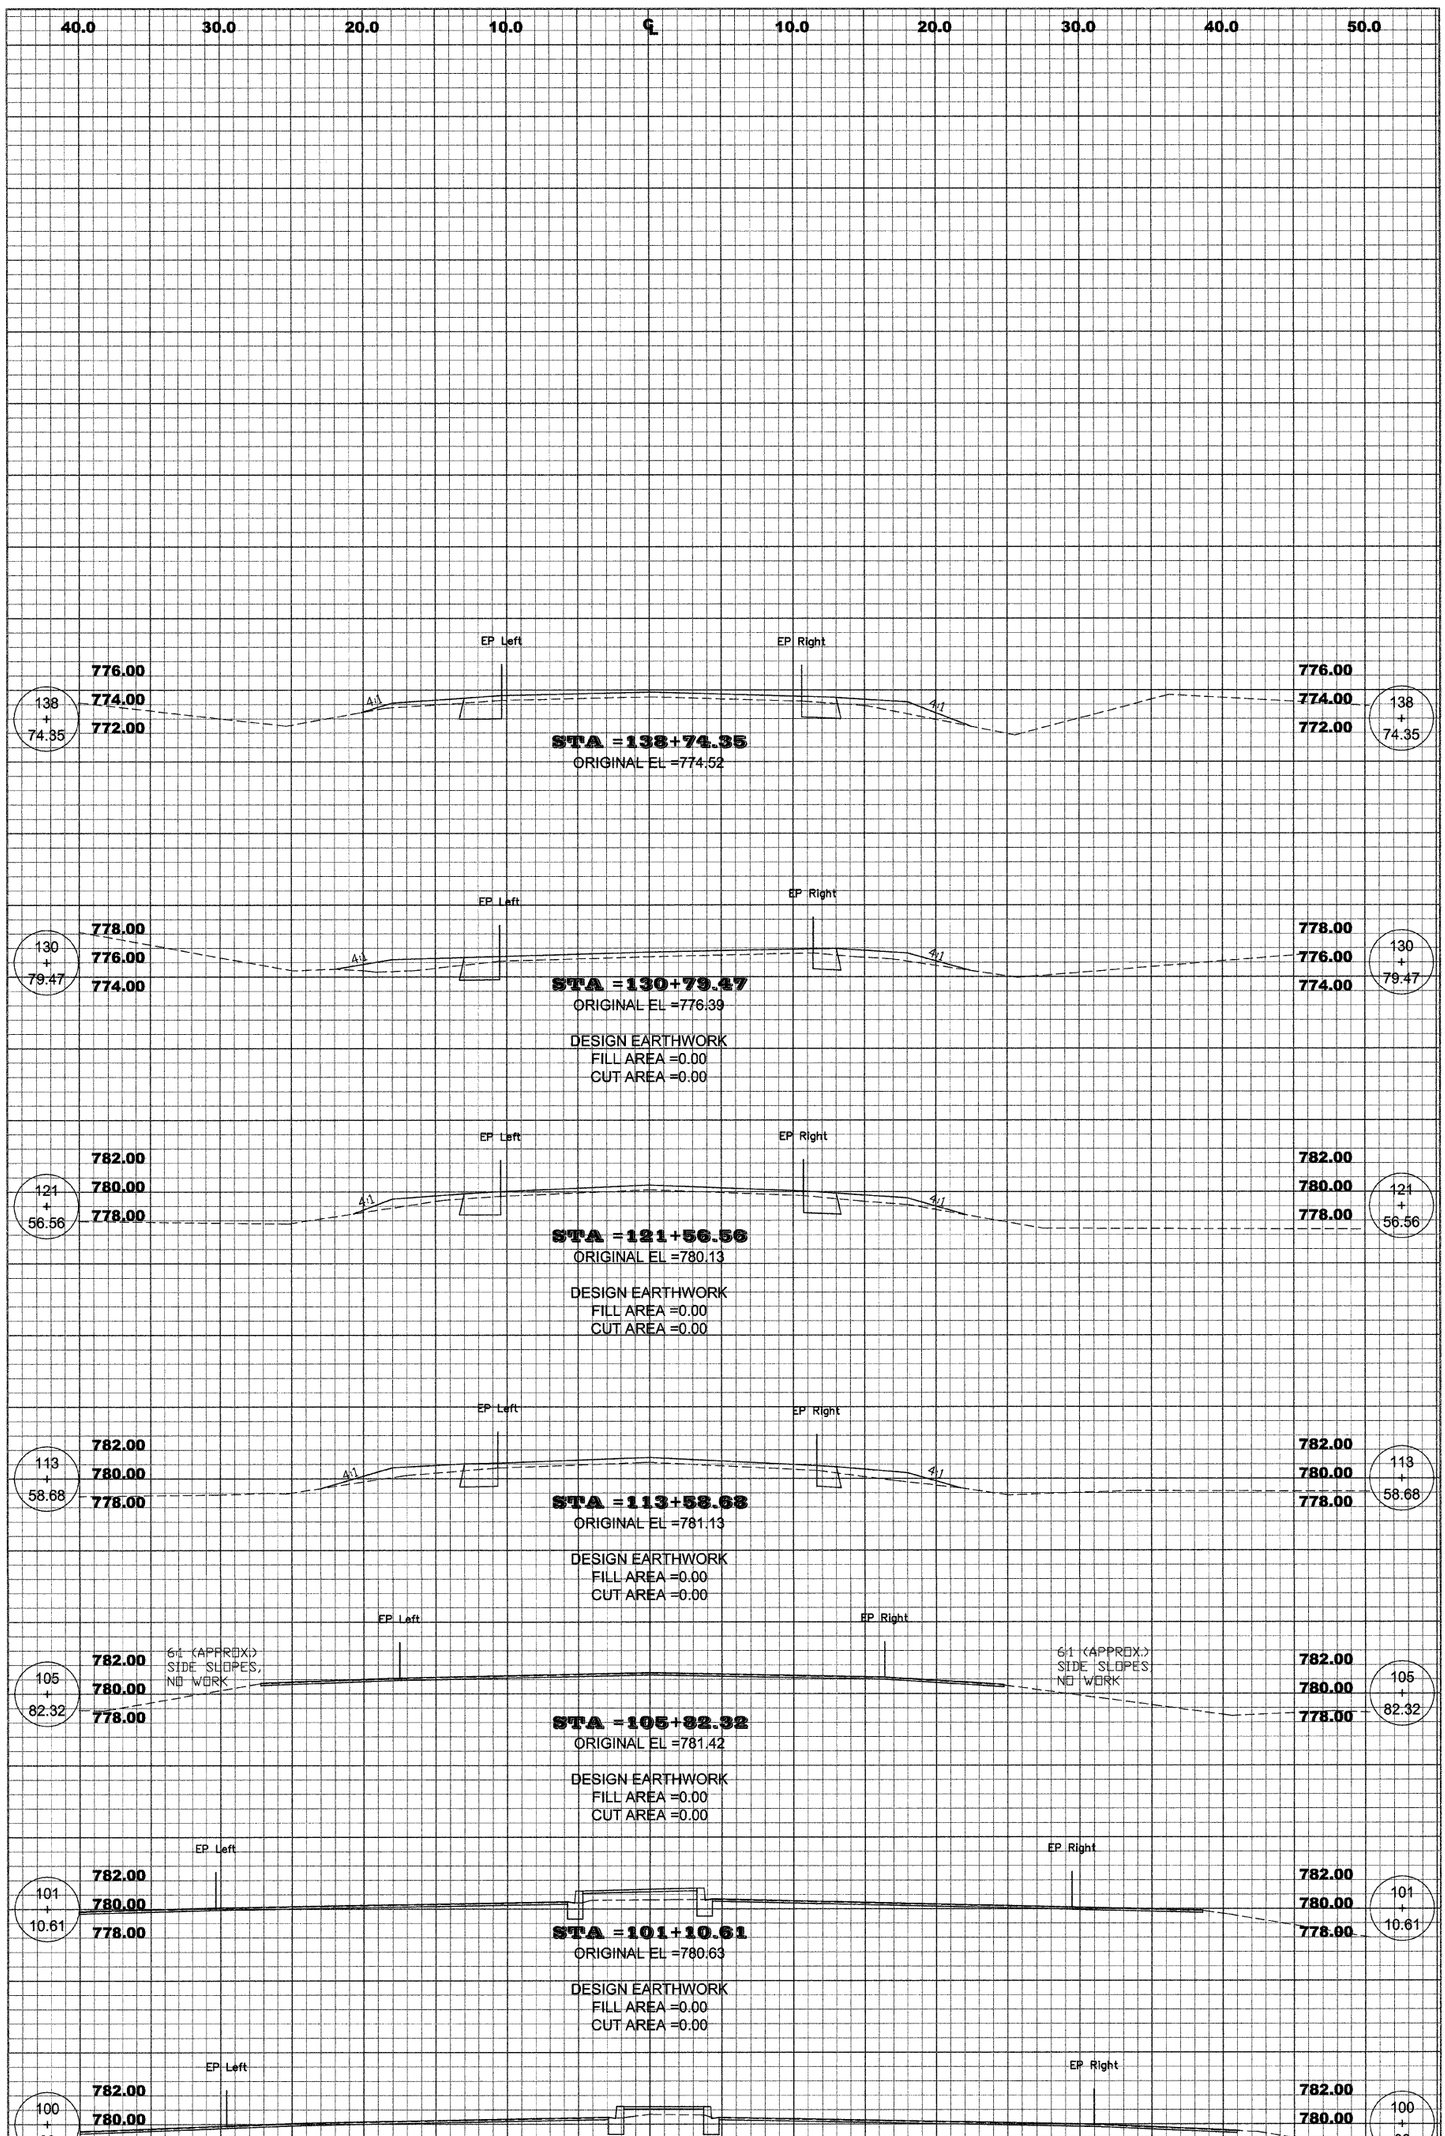

CROSS-SECTION

WINNEBAGO COUNTY ILLINOIS

ROUTE	SECTION	SHEET
76	06-00388-00-WR	5 OF 10

PRAIRIE HILL ROAD