WINNEBAGO COUNTY ILLINOIS	ROUTE	SECTION	SHEET
	76	06-00388-00-WR	6 OF 10
	PRAIRIE HILL ROAD		

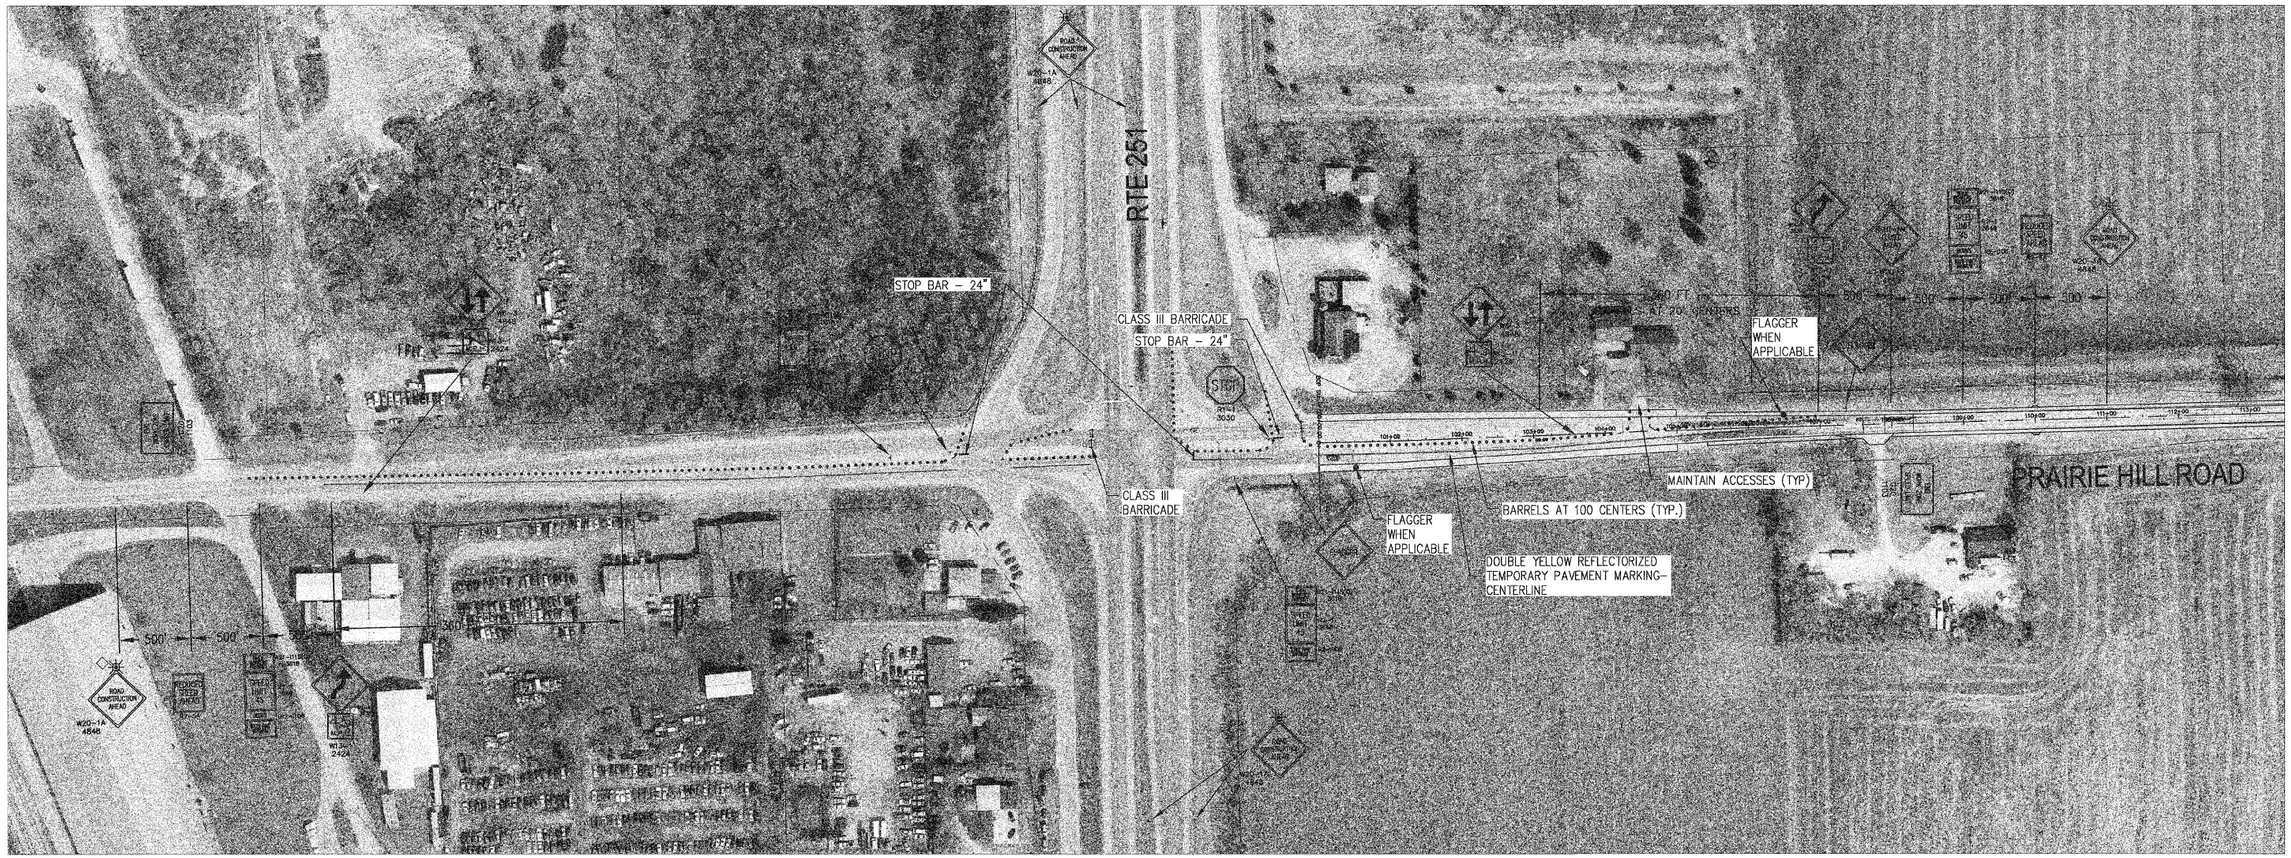

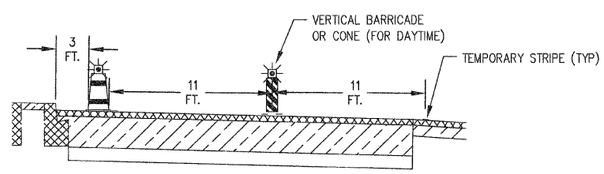

TYPICAL

0 100 200
GRAPHIC SCALE

N

STAGING PLAN