93468

ROUTE NO.	SECTION	COUNTY	TOTAL SHEETS	SHEET NO.
T.R. 155	07-19114-01-SP	SANGAMON	24	4

MECHANICSBURG ROAD DISTRICT

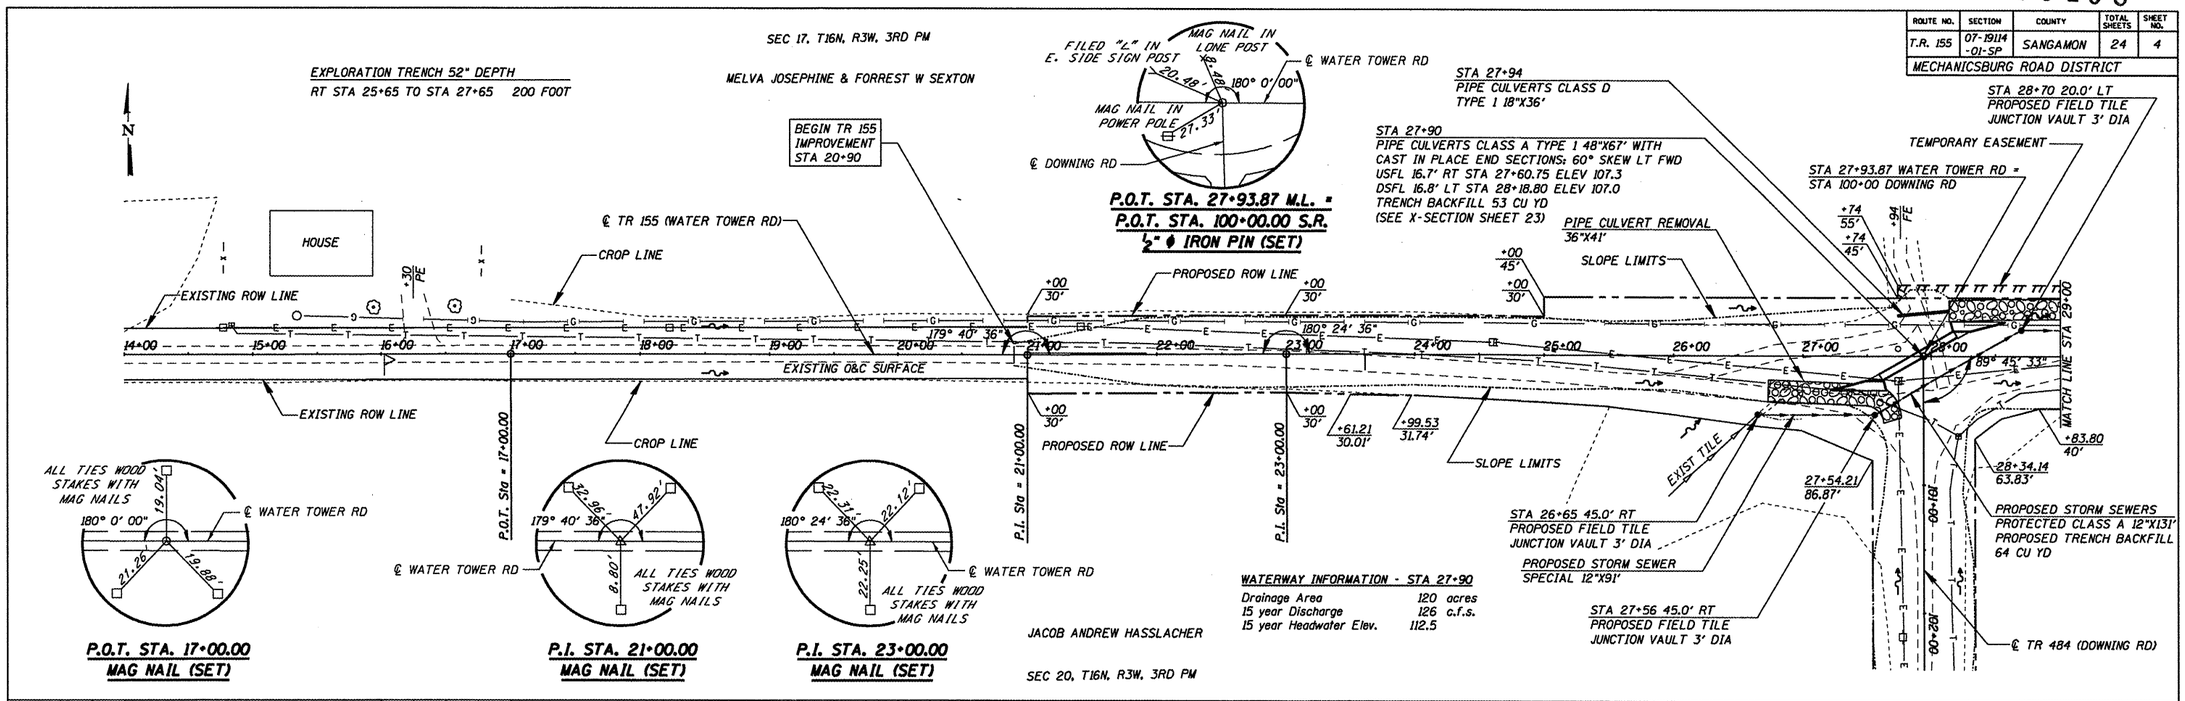

T.R. 155 STA 14+00 TO STA 29+00