SN005
SIGN ON 4 I BEAMS
STA 16+25 ROADWAY C

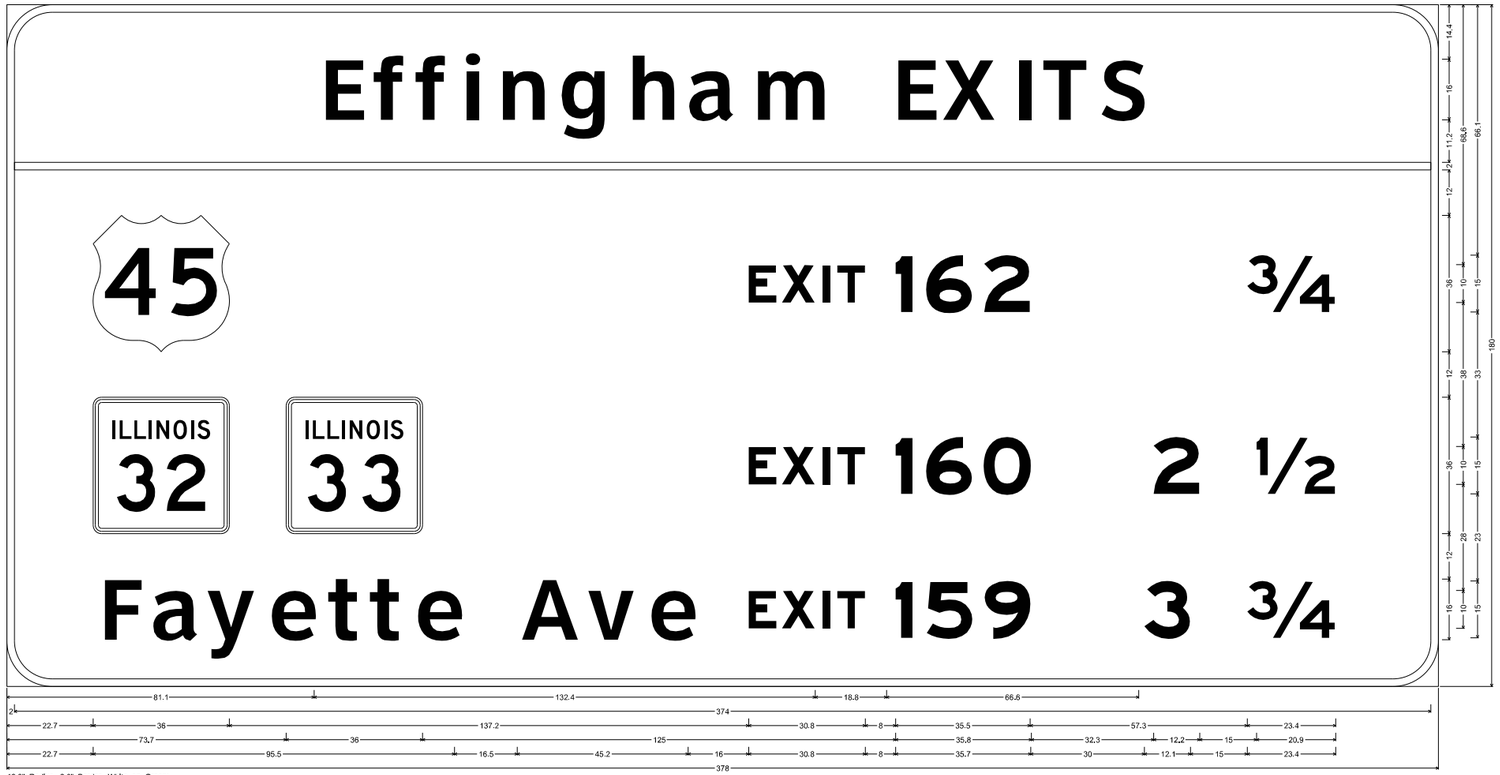

12.0" Radius, 2.0" Border, White on Green:
[Effingham EXITS] ClearviewHwy-5-W: [EXIT 162] E Mod 2K: [¾] E Mod 2K [ ] ClearviewHwy-5-W: [EXIT 160] E Mod 2K: [2 ½] E Mod 2K [ ] ClearviewHwy-5-W: [Fayette Ave] ClearviewHwy-5-W: [EXIT 159] E Mod 2K: [3 ¾] E Mod 2K [ ] ClearviewHwy-5-W:
Table of widths and spaces.

| | | |