PART OF THE E. 1/2 OF NW 1/4 SEC. 2, T. 38 N., R 11 E. OF THE THIRD P.M., DOWNERS GROVE NORTH TWP., DUPAGE COUNTY, ILLINOIS

GRAPHIC SCALE

(IN FEET)
1 inch = 20 ft.

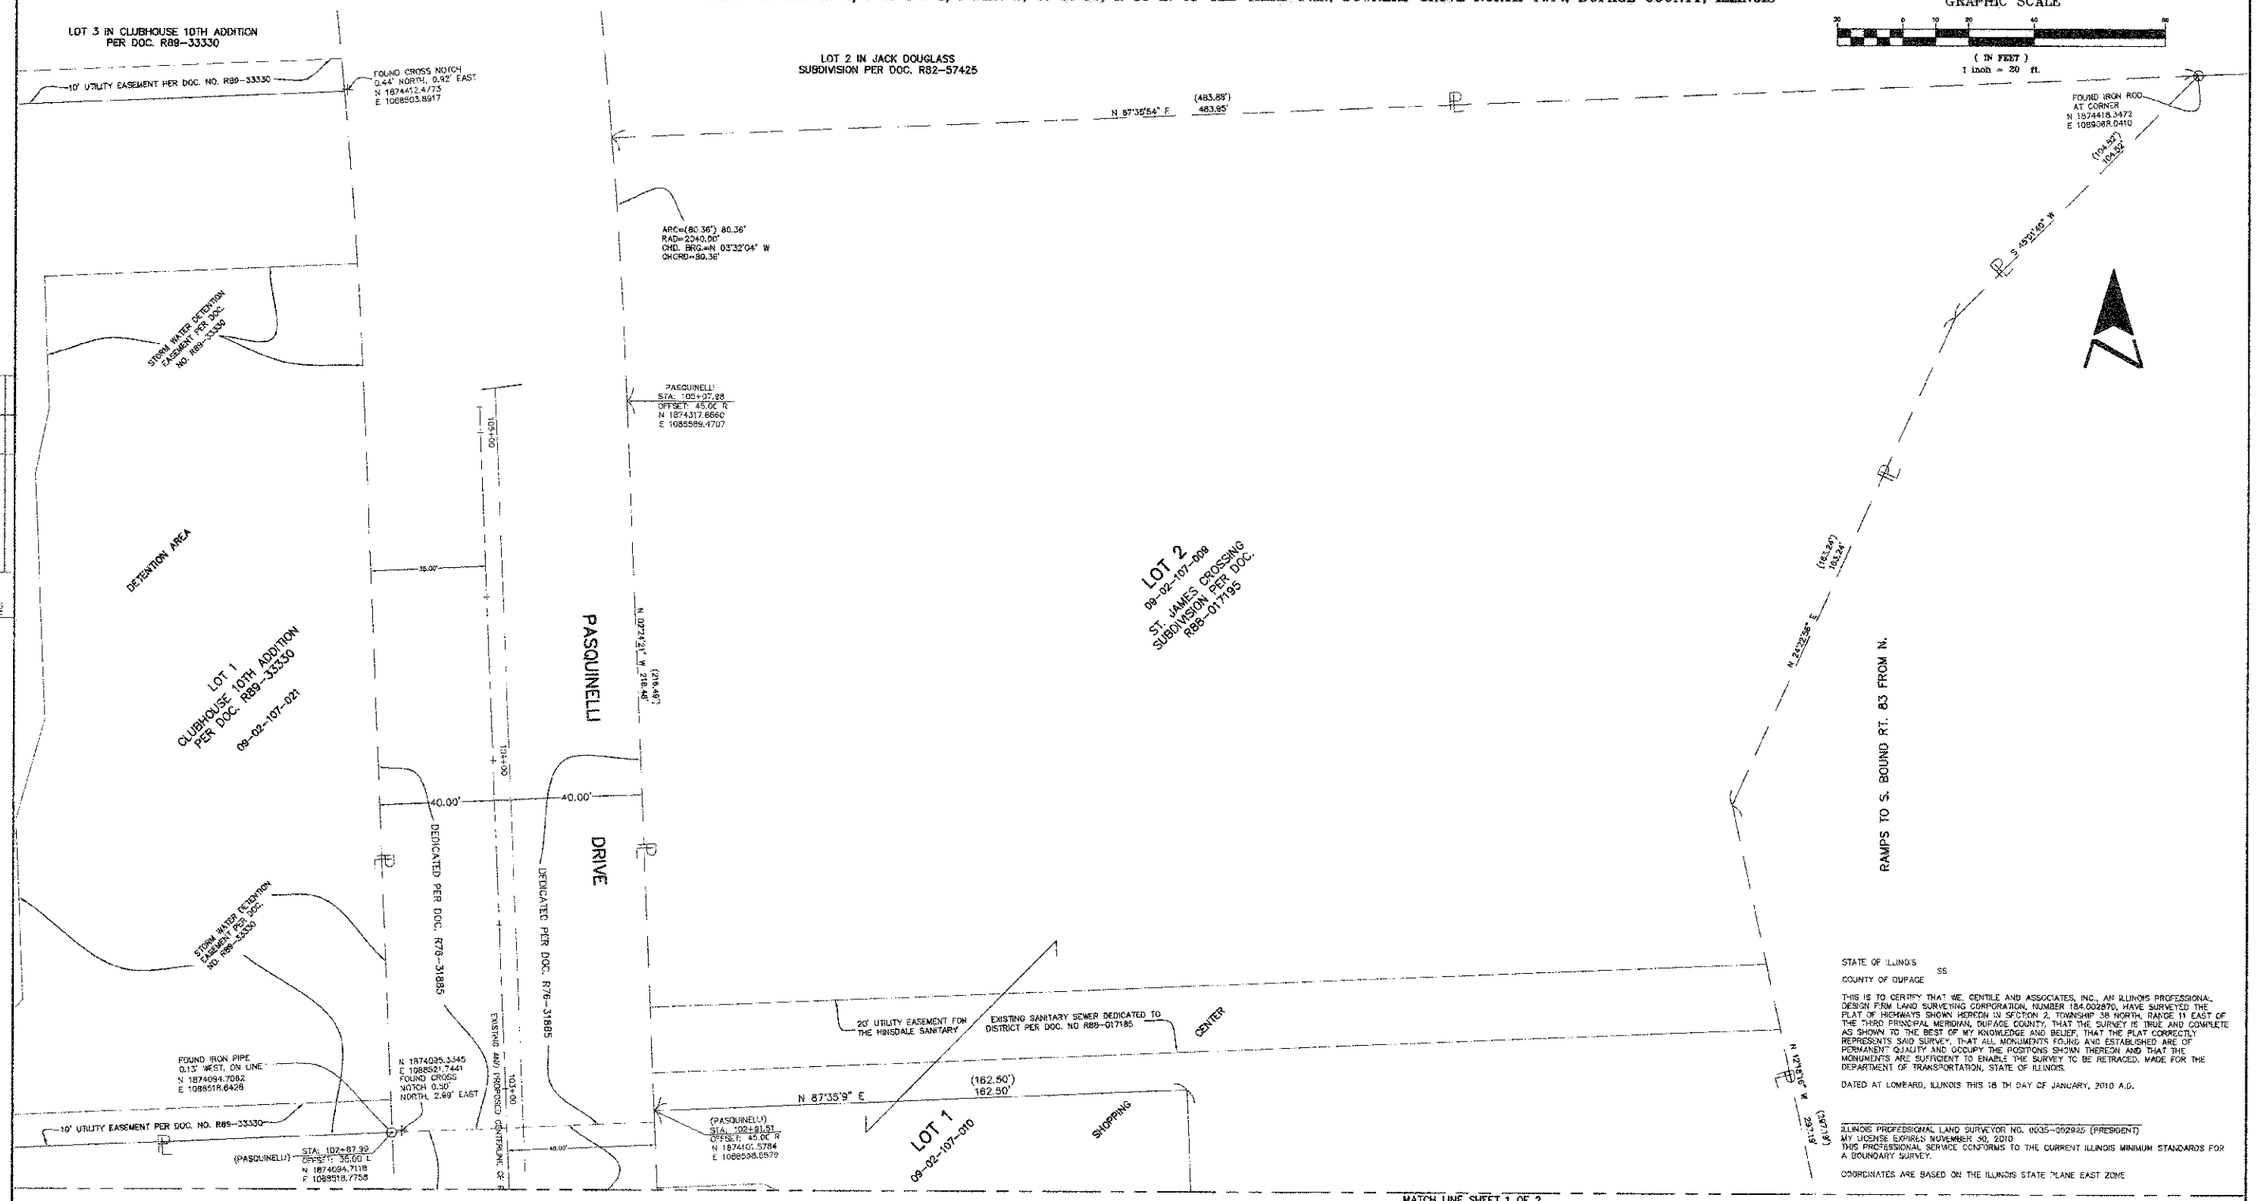

STATE OF ILLINOIS
COUNTY OF DUPAGE } SS

THIS IS TO CERTIFY THAT WE, GENTILE AND ASSOCIATES, INC., AN ILLINOIS PROFESSIONAL DESIGN FIRM LAND SURVEYING CORPORATION, NUMBER 184.002870, HAVE SURVEYED THE PLAT OF HIGHWAYS SHOWN HEREON IN SECTION 2, TOWNSHIP 38 NORTH, RANGE 11 EAST OF THE THIRD PRINCIPAL MERIDIAN, DUPAGE COUNTY; THAT THE SURVEY IS TRUE AND COMPLETE AS SHOWN TO THE BEST OF MY KNOWLEDGE AND BELIEF, THAT THE PLAT CORRECTLY REPRESENTS SAID SURVEY, THAT ALL MONUMENTS FOUND AND ESTABLISHED ARE OF PERMANENT QUALITY AND OCCUPY THE POSITIONS SHOWN THEREON AND THAT THE MONUMENTS ARE SUFFICIENT TO ENABLE THE SURVEY TO BE RETRACED, MADE FOR THE DEPARTMENT OF TRANSPORTATION, STATE OF ILLINOIS.

DATED AT LOMBARD, ILLINOIS THIS 18 TH DAY OF JANUARY, 2010 A.D.

ILLINOIS PROFESSIONAL LAND SURVEYOR NO. 035-002925 (PRESIDENT)
MY LICENSE EXPIRES NOVEMBER 30, 2010
THIS PROFESSIONAL SERVICE CONFORMS TO THE CURRENT ILLINOIS MINIMUM STANDARDS FOR A BOUNDARY SURVEY.

COORDINATES ARE BASED ON THE ILLINOIS STATE PLANE EAST ZONE

PLAN PLAT	DATE	BY	
NOTEBOOK NO.			

MATCH LINE SHEET 1 OF 2

LEGEND

SECTION CORNER — QUARTER SECTION CORNER

- SECTION LINE
- QUARTER SECTION LINE
- QUARTER, QUARTER SECTION LINE
- PLATTED LOT LINES
- PROPERTY (DEED) LINE
- EXISTING RIGHT OF WAY LINE
- PROPOSED RIGHT OF WAY LINE

EXISTING BUILDING — 129.32' MEASURED DIMENSION — (129.32') RECORDED DIMENSION

Bearings are referenced to the Illinois Coordinate System, NAD83, East Zone, as provided by the Illinois Department of Transportation.

- IRON PIPE OR ROD FOUND
- "MAG" NAIL FOUND OR SET
- CUT CROSS FOUND OR SET
- 4" x 4" CONCRETE RIGHT OF WAY MONUMENT FOUND
- RIGHT OF WAY STAKING PROPOSED TO BE SET

NOTE: ALL STATIONING AND OFFSETS ARE TO OGDEN AVE. UNLESS OTHERWISE NOTED

PREPARED FOR: BURNS & MCDONNELL ENGINEERING
ORDER NO.: 19704-09 IDOT

GENTILE & ASSOCIATES, INC.
PROFESSIONAL LAND SURVEYORS
550 E. ST. CHARLES PLACE
LOMBARD, ILLINOIS 60148
PHONE (630) 916-6282
FAX (630) 916-6264

NO.	REVISION DATE	REVISION	MADE BY
4	1/20/11	REMOVE PARCEL 1J50003 (COMBINE WITH 0002) PER IDOT REVIEW COMMENTS	VAF
3	1/13/11	TEMP. ESMT. # CHANGED, TITLEBLK. REV., PER IDOT REVIEW COMMENTS	VAF
2	10/19/10	PAR. #S & JOB # CHANGED PER 10/13/10 REQUEST BY IDOT REVIEW	VAF
1	10/05/10	PER IDOT REVIEW COMMENTS DATED JULY 21, 2010	VAF

CONTRACT NO. 63579 SHEET 25 OF 73

PLAT OF HIGHWAYS

STATE OF ILLINOIS
DEPARTMENT OF TRANSPORTATION

F.A.P. ROUTE 311 – (U. S. 34) – OGDEN AVENUE
AT PASQUINELLI DRIVE

SECTION	00-0083-00-PV	DUPAGE COUNTY	
PROJECT	M-8003(748)	JOB NO.	R-91-010-10
STATION	205+56.48	TO STATION	212+37.53

SCALE: 1" = 20' SHEET 2 OF 2

RETURN TO: BUREAU OF LAND ACQUISITION
201 WEST CENTER CT.
SCHAUMBURG, ILLINOIS 60196

ROUTE: OGDEN AVENUE/PASQUINELLI DRIVE SECTION: 00-0083-00-PV COUNTY: DUPAGE JOB NO.: R-91-010-10 RECORDING: RECORDED ON AS DOCUMENT NO.