PROFILE	SURVEYED	BY	DATE
NOTE BOOK NO.	PLOTTED		
	GRADES CHECKED		
	B.M. NOTED		
	STRUCTURE NOTATIONS CHKD		

Edwards AND Kelcey
ONE NORTH FRANKLIN
CHICAGO, IL 60606
PHONE: (312) 251-3000
FAX: (312) 251-3015
WEB: WWW.EXCORP.COM

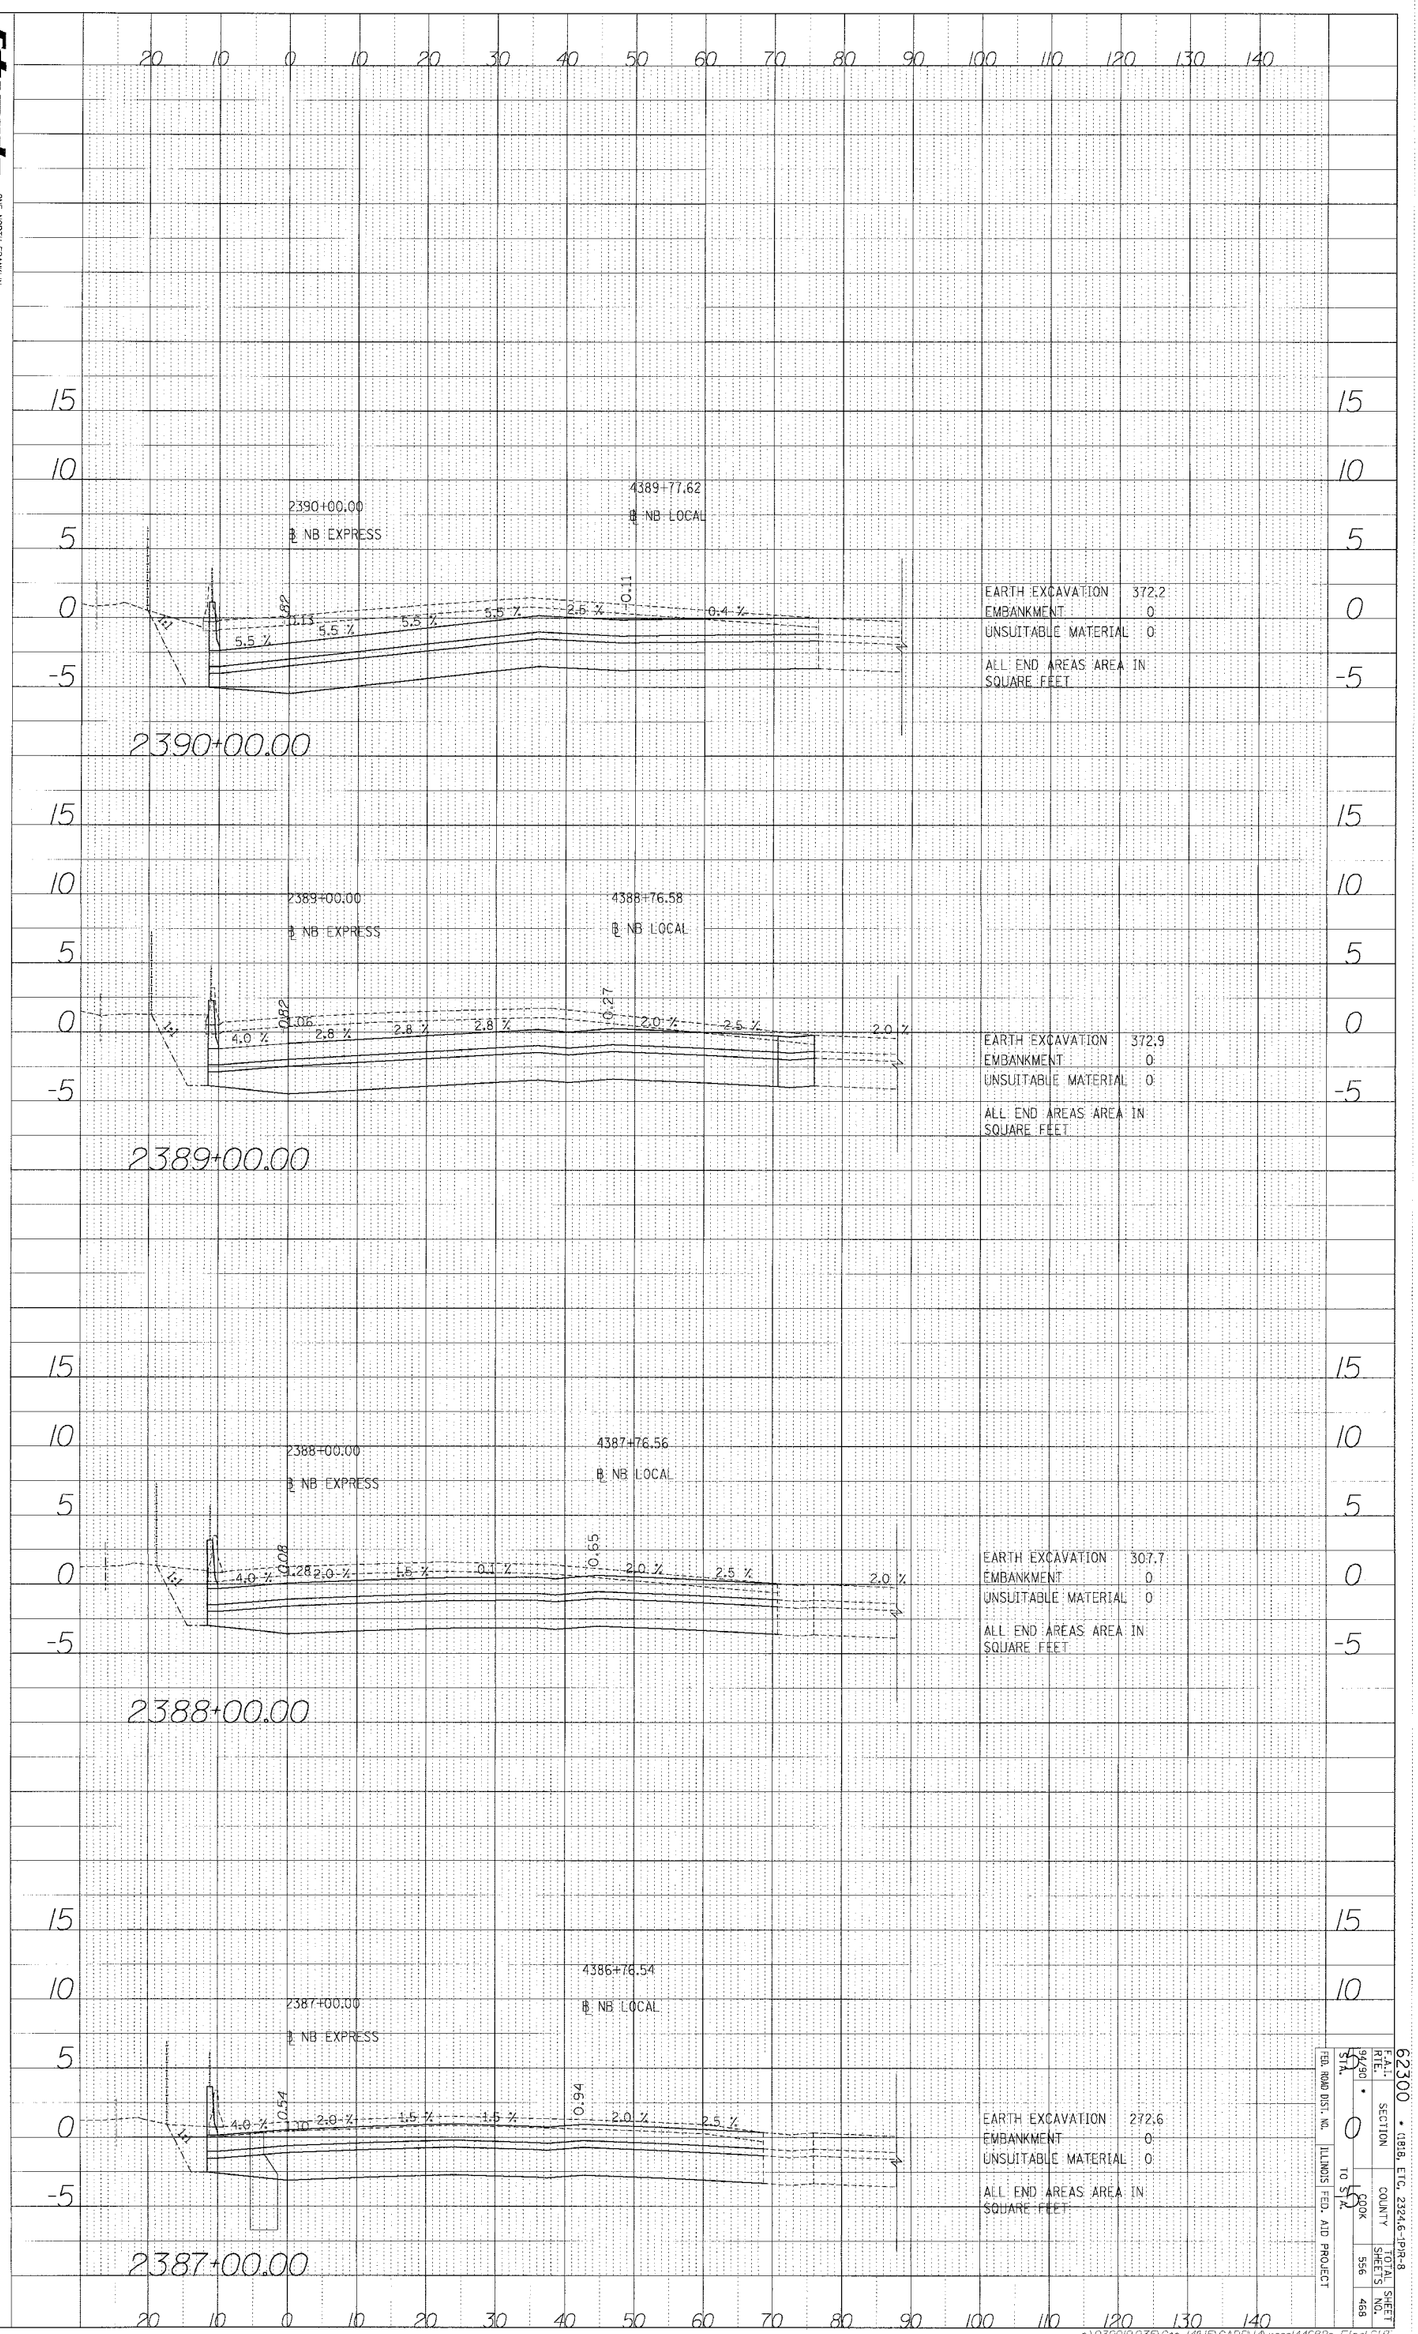

62300 • (1818, ETC. 2324.6-1P)R-8

F.A.I. RTE.	SECTION	COUNTY	TOTAL SHEETS	SHEET NO.
94/90 • STA.	0	COOK TO STA.	556	468

FED. ROAD DIST. NO. | ILLINOIS | FED. AID PROJECT

p:\030019.035\Con 14&15\CADD\14\xsec144682e_Final.SHT