PROFILE	SURVEYED	BY	DATE
	PLOTTED		
NOTE BOOK	GRADES CHECKED		
NO.	B.M. NOTED		
	STRUCTURE NOTATNS CH'KD		

Edwards AND Kelcey
ONE NORTH FRANKLIN
CHICAGO, IL 60606
PHONE: (312) 251-3000
FAX: (312) 251-3015
WEB: WWW.EKCORP.COM

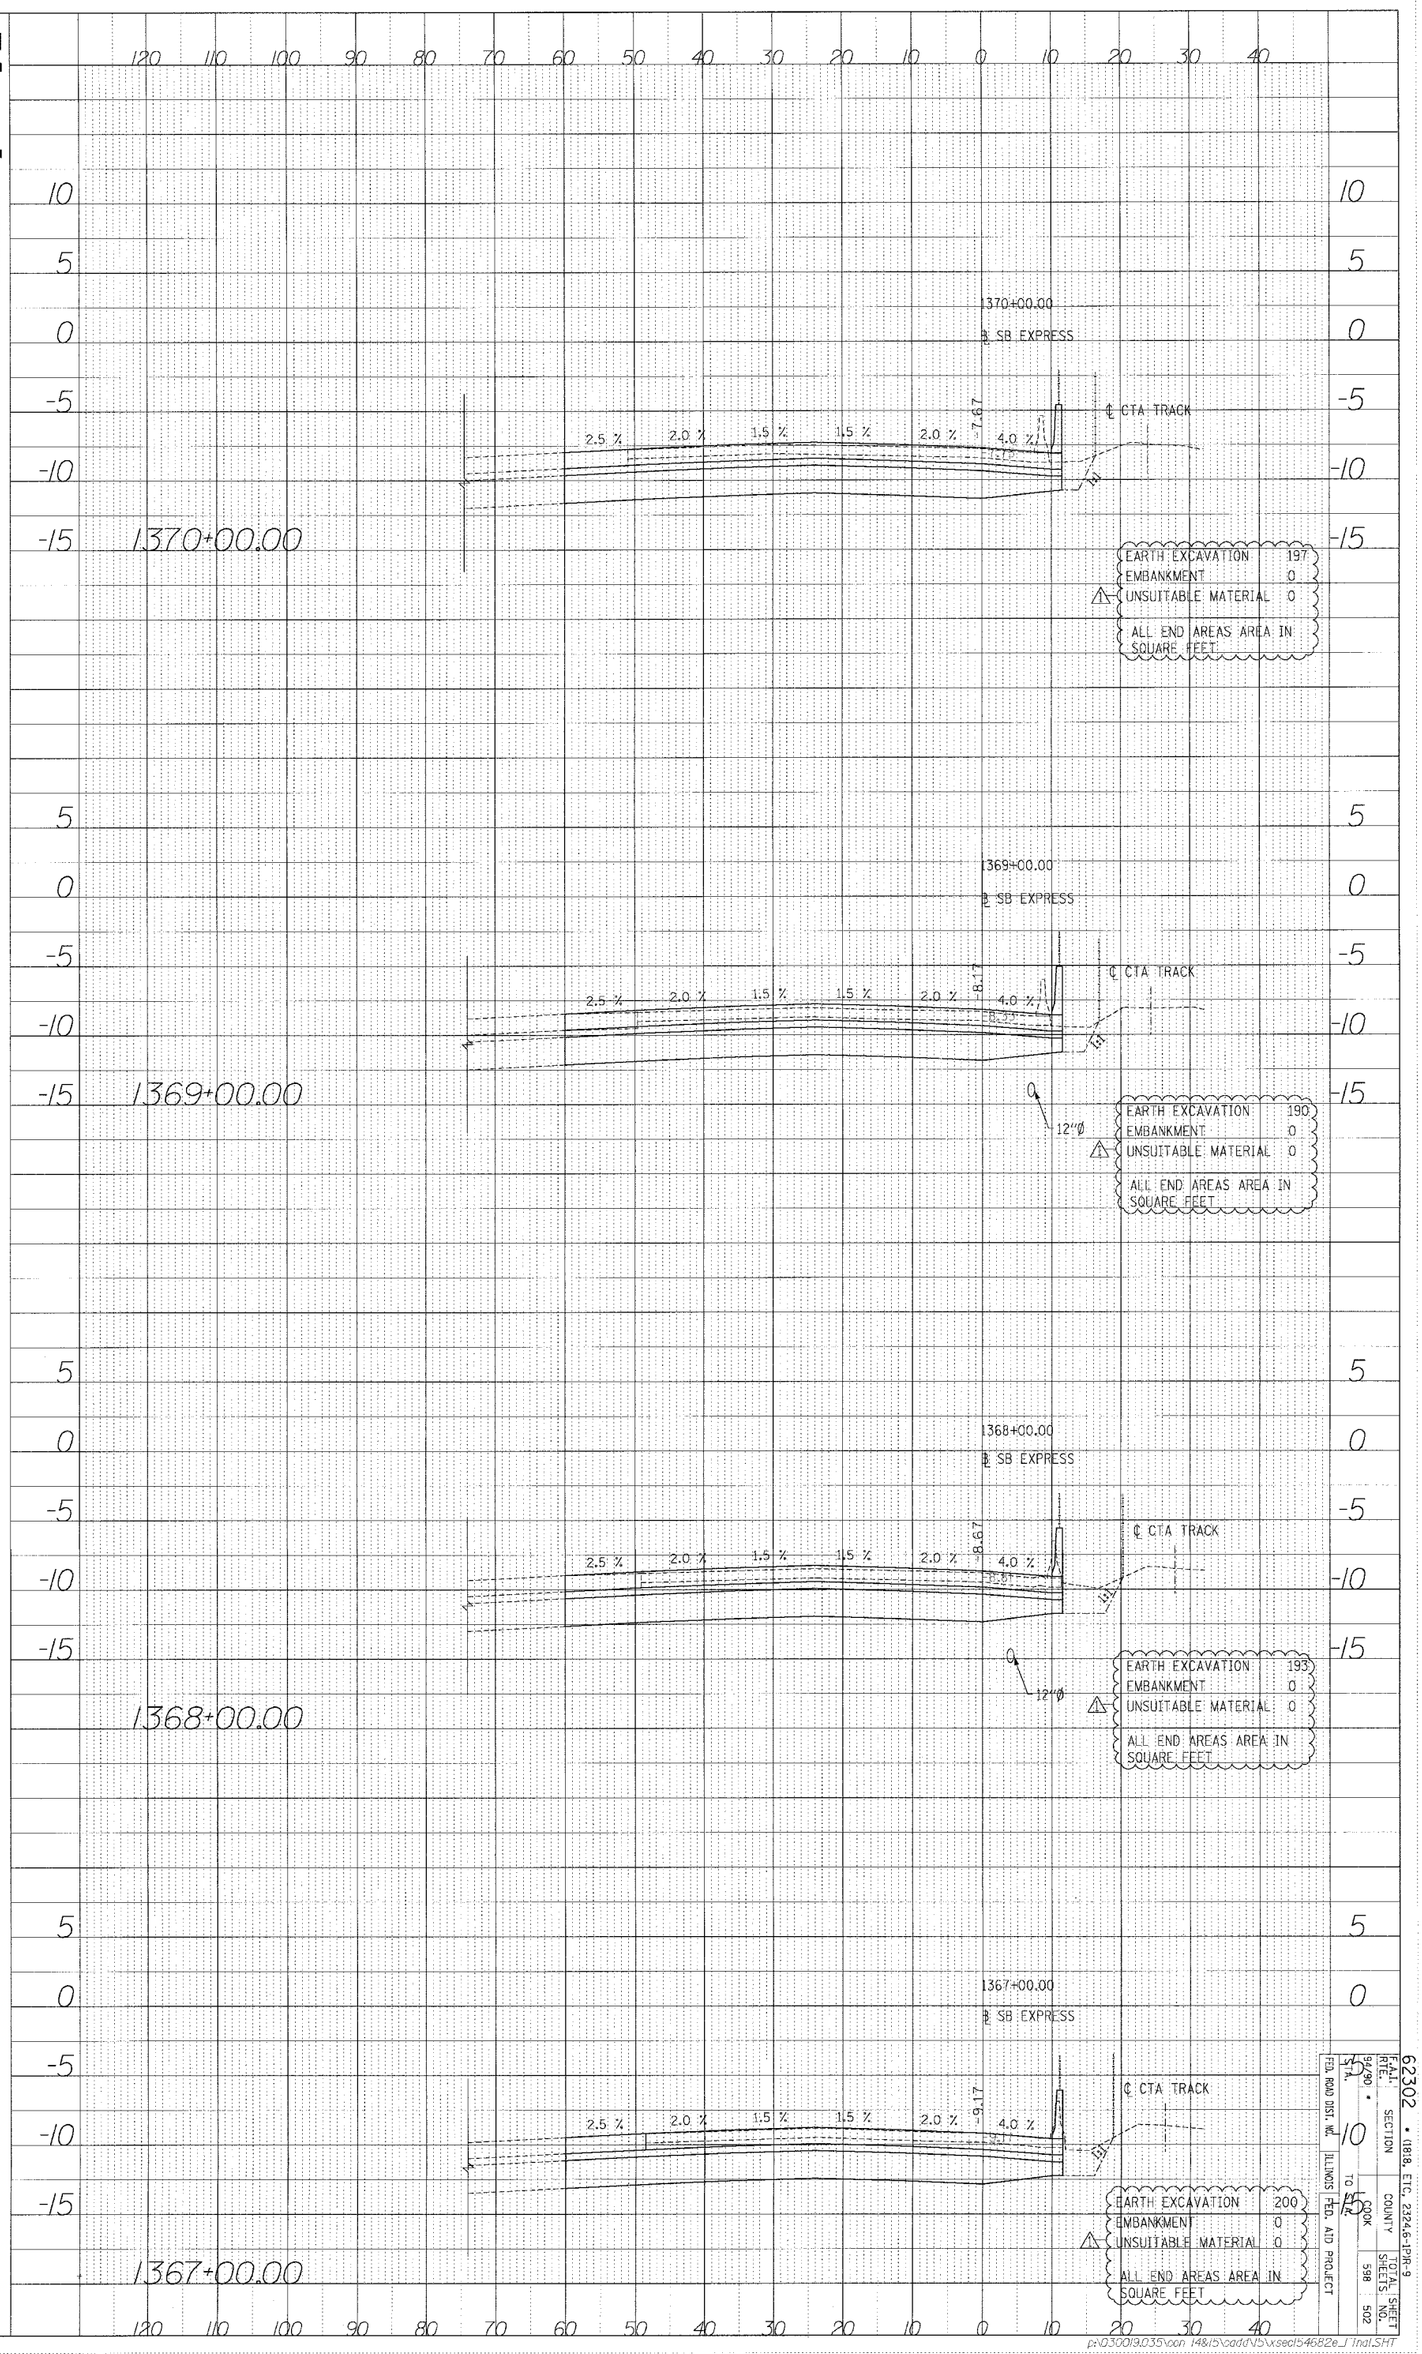

62302 • (1818, ETC, 2324.6-1PIR-9

F.A.I. RTE.	SECTION	COUNTY	TOTAL SHEETS	SHEET NO.
94/90 • STA.		COOK	598	502
FED. ROAD DIST. NO.	ILLINOIS	FED. AID PROJECT		

p:\030019.035\con 14&15\cadd\15\xsec154682e_1 final.SHT