PROFILE	SURVEYED	BY	DATE
	PLOTTED		
NOTE BOOK	GRADES CHECKED		
	BAR 30183		
NO.	STRUCTURE NOTATIONS CHKD		

Edwards and Kelcey
ONE NORTH FRANKLIN
CHICAGO, IL 60606
PHONE (312) 263-5000
FAX (312) 263-3015
WEB: WWW.EAKCORP.COM

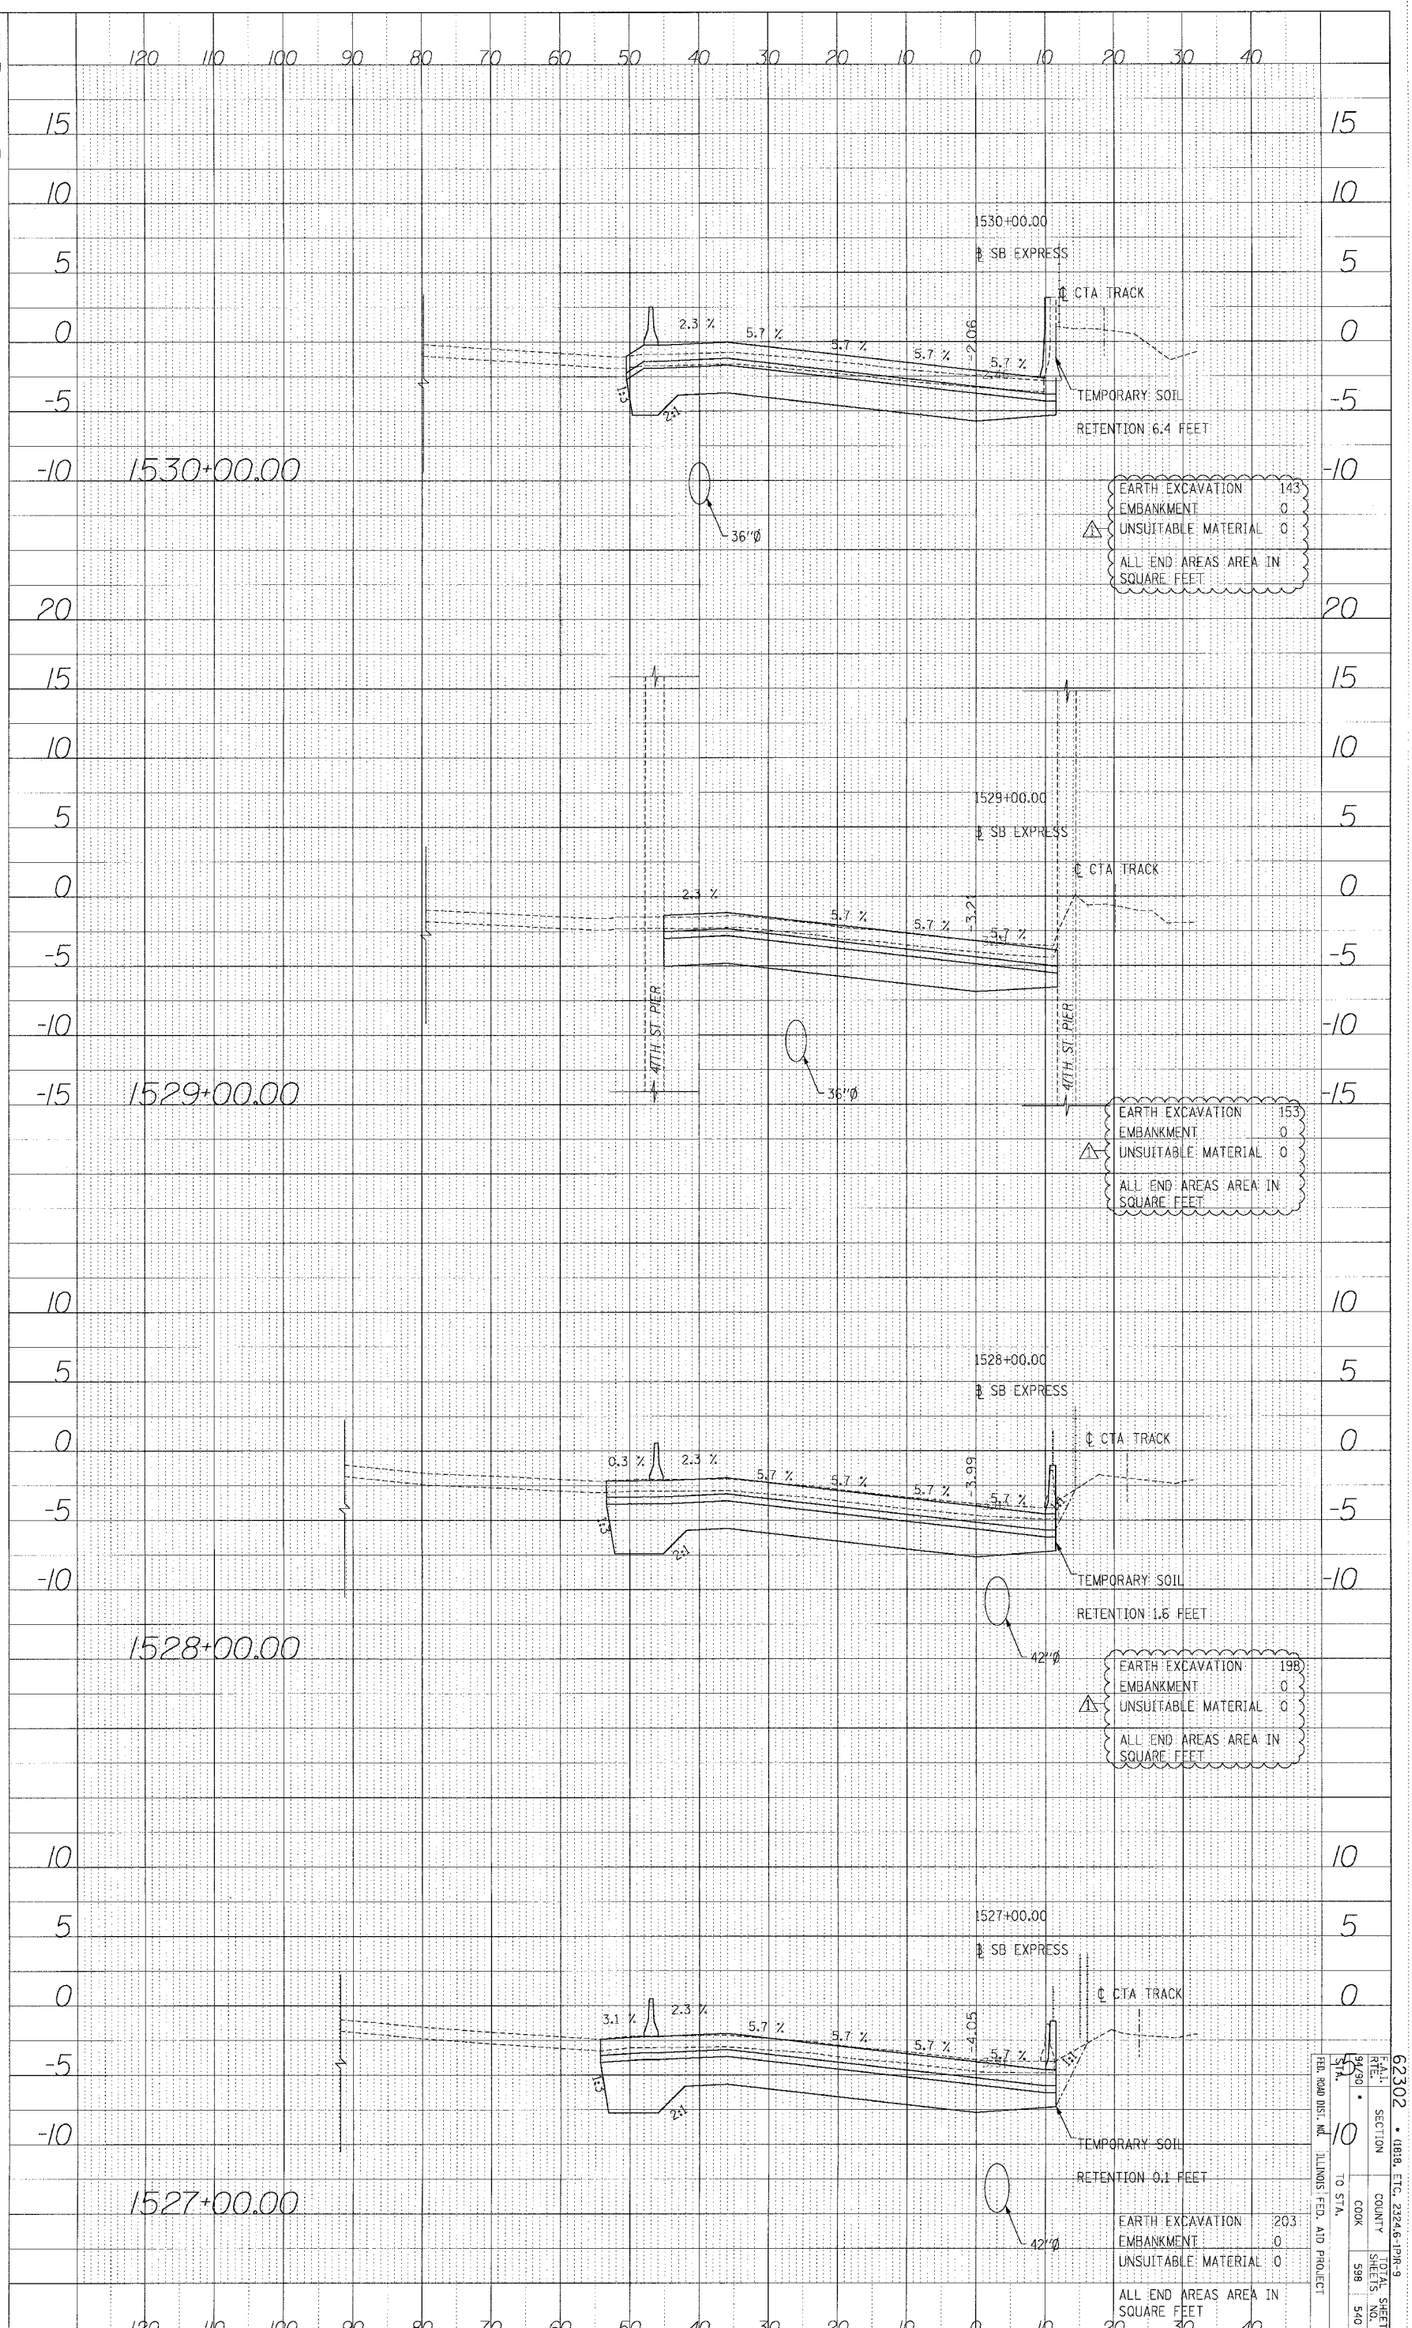

FED. ROAD DIST. NO.	ILLINOIS FED. AID PROJECT	SECTION	COUNTY	TOTAL SHEETS	SHEET NO.
1			COOK	598	540

STA. TO STA.

62302 • 11818, ETC. 2324.6-1PIR-9

pw:\30019.035\con IPM15\cadd15\xsecd54682e_Final.STIT