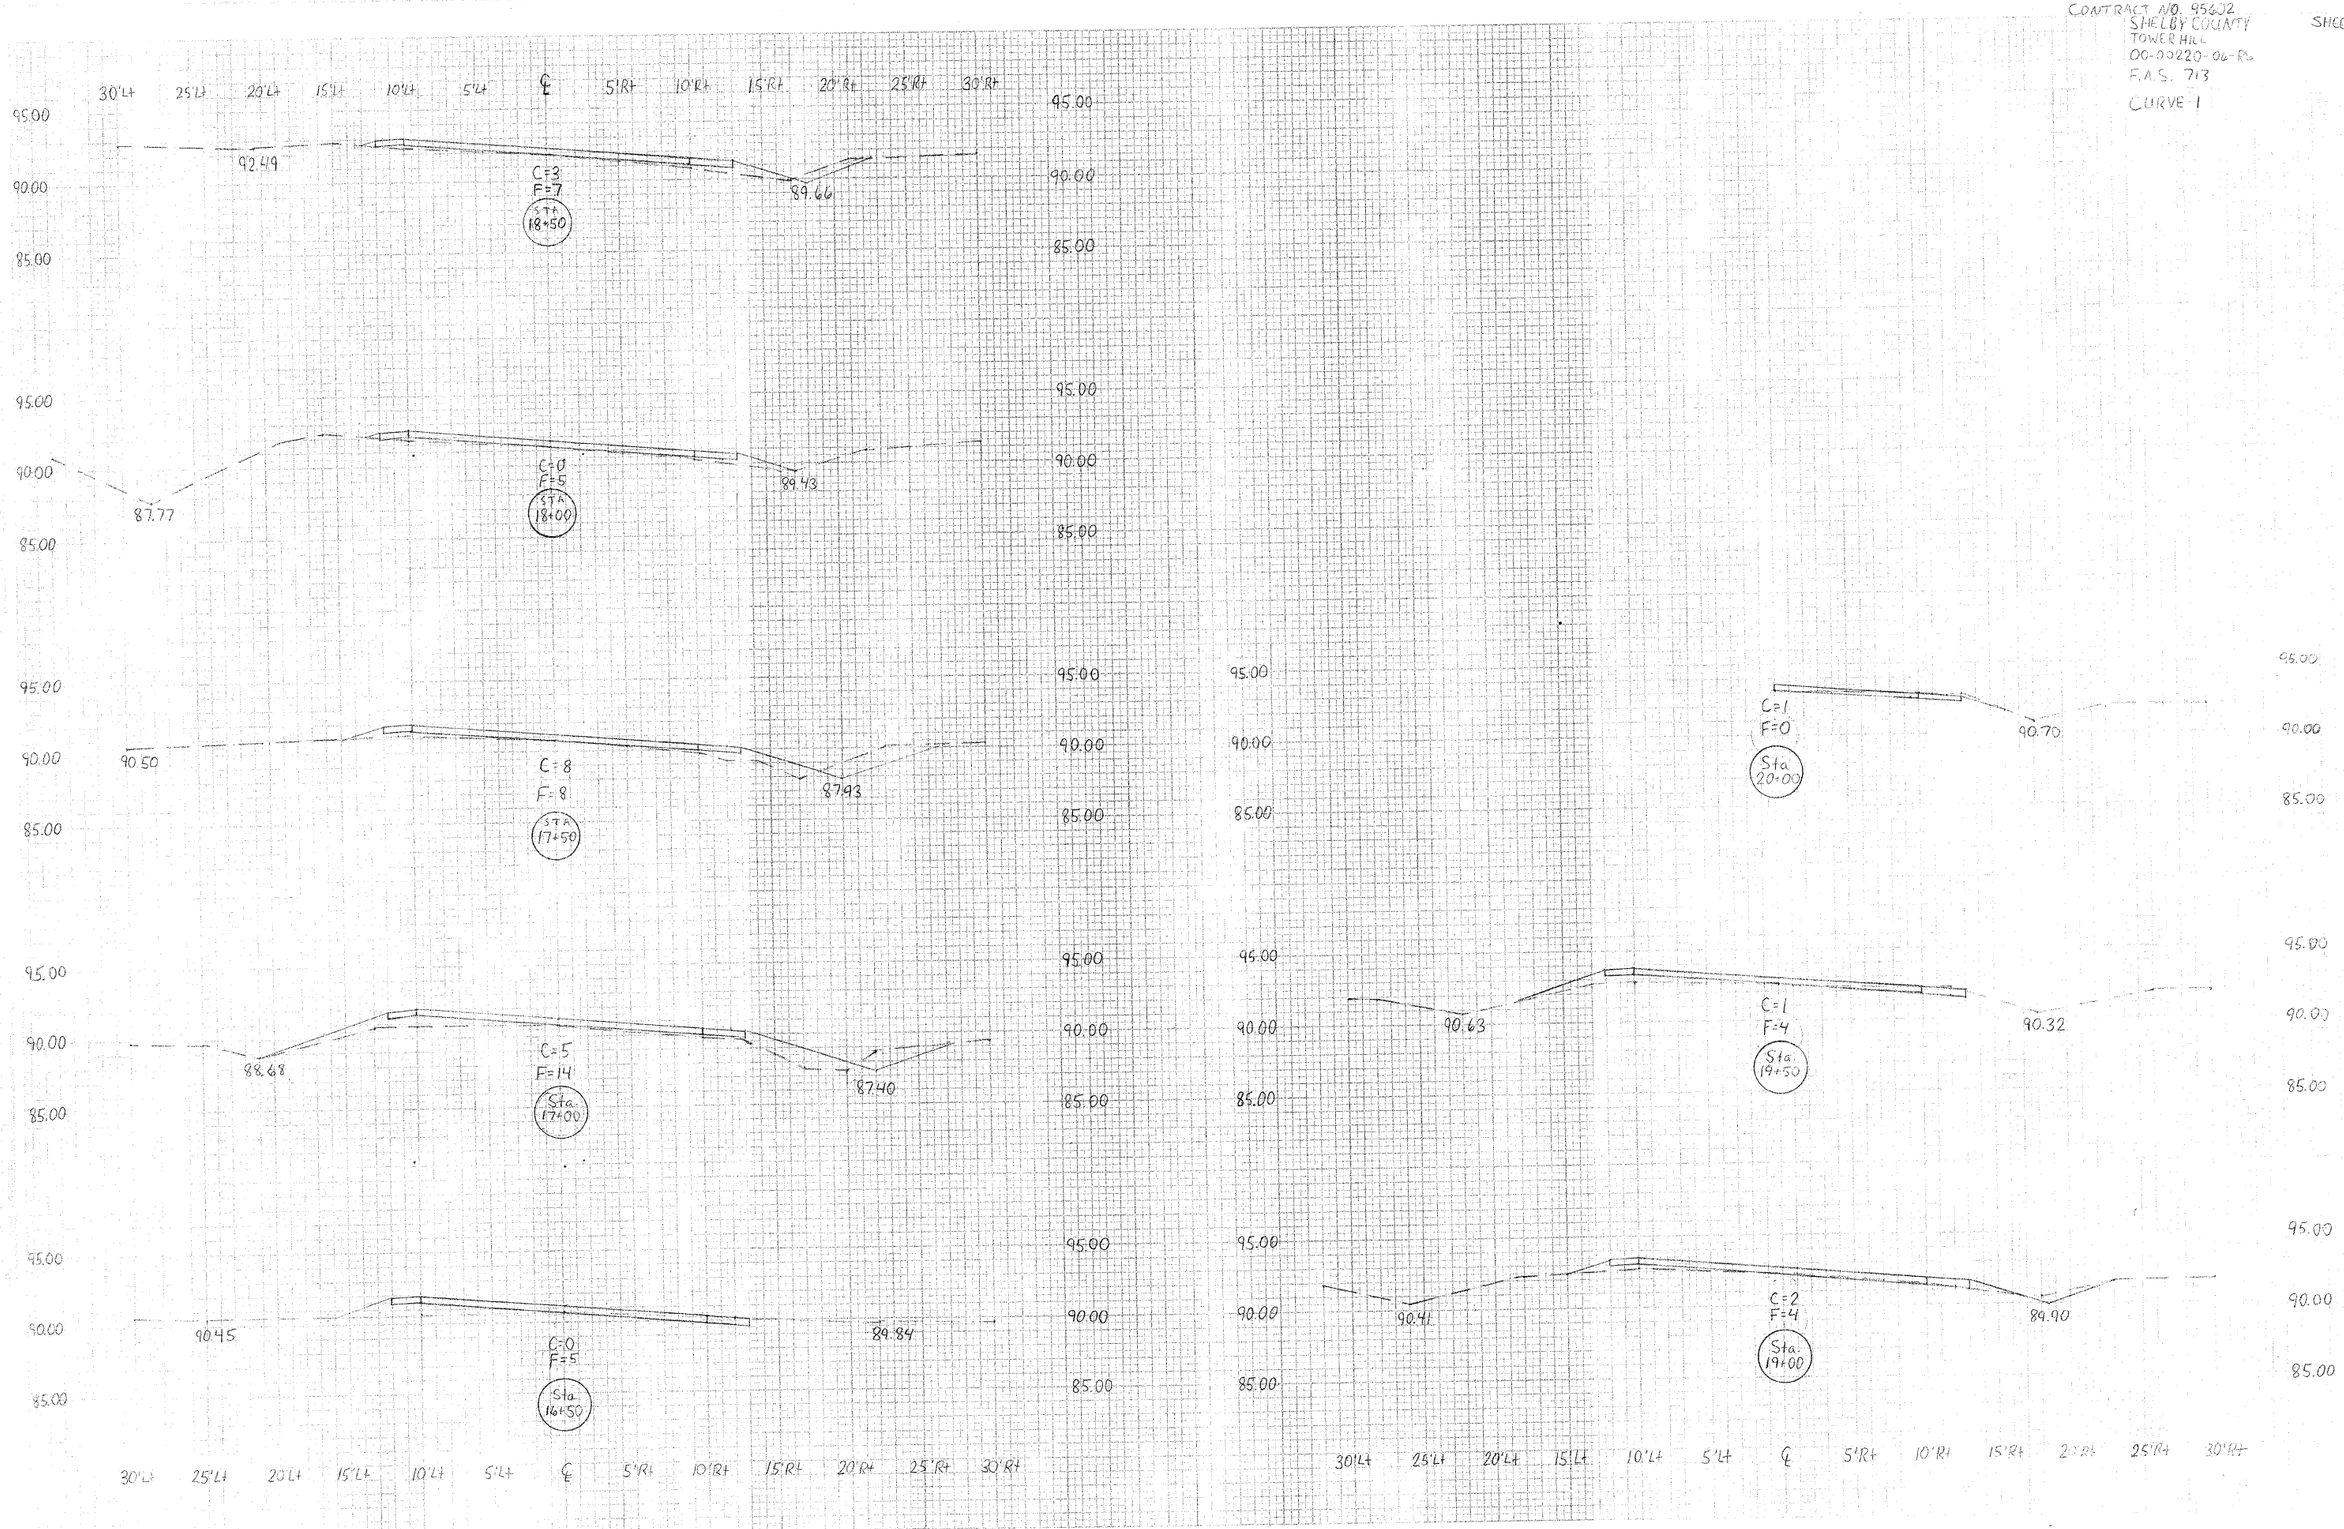CONTRACT NO. 95602
SHELBY COUNTY
TOWER HILL
00-00220-06-RS
F.A.S. 713
CURVE 1