FAS	SECTION	COUNTY	TOTAL SHEETS	SH. NO.
2111	01-00268-00-BR	KANE	70	
STA. 18+25.00		TO STA. 19+00.00		
FED. ROAD DIST. NO.	ILLINOIS	CONTRACT NO. 8397		

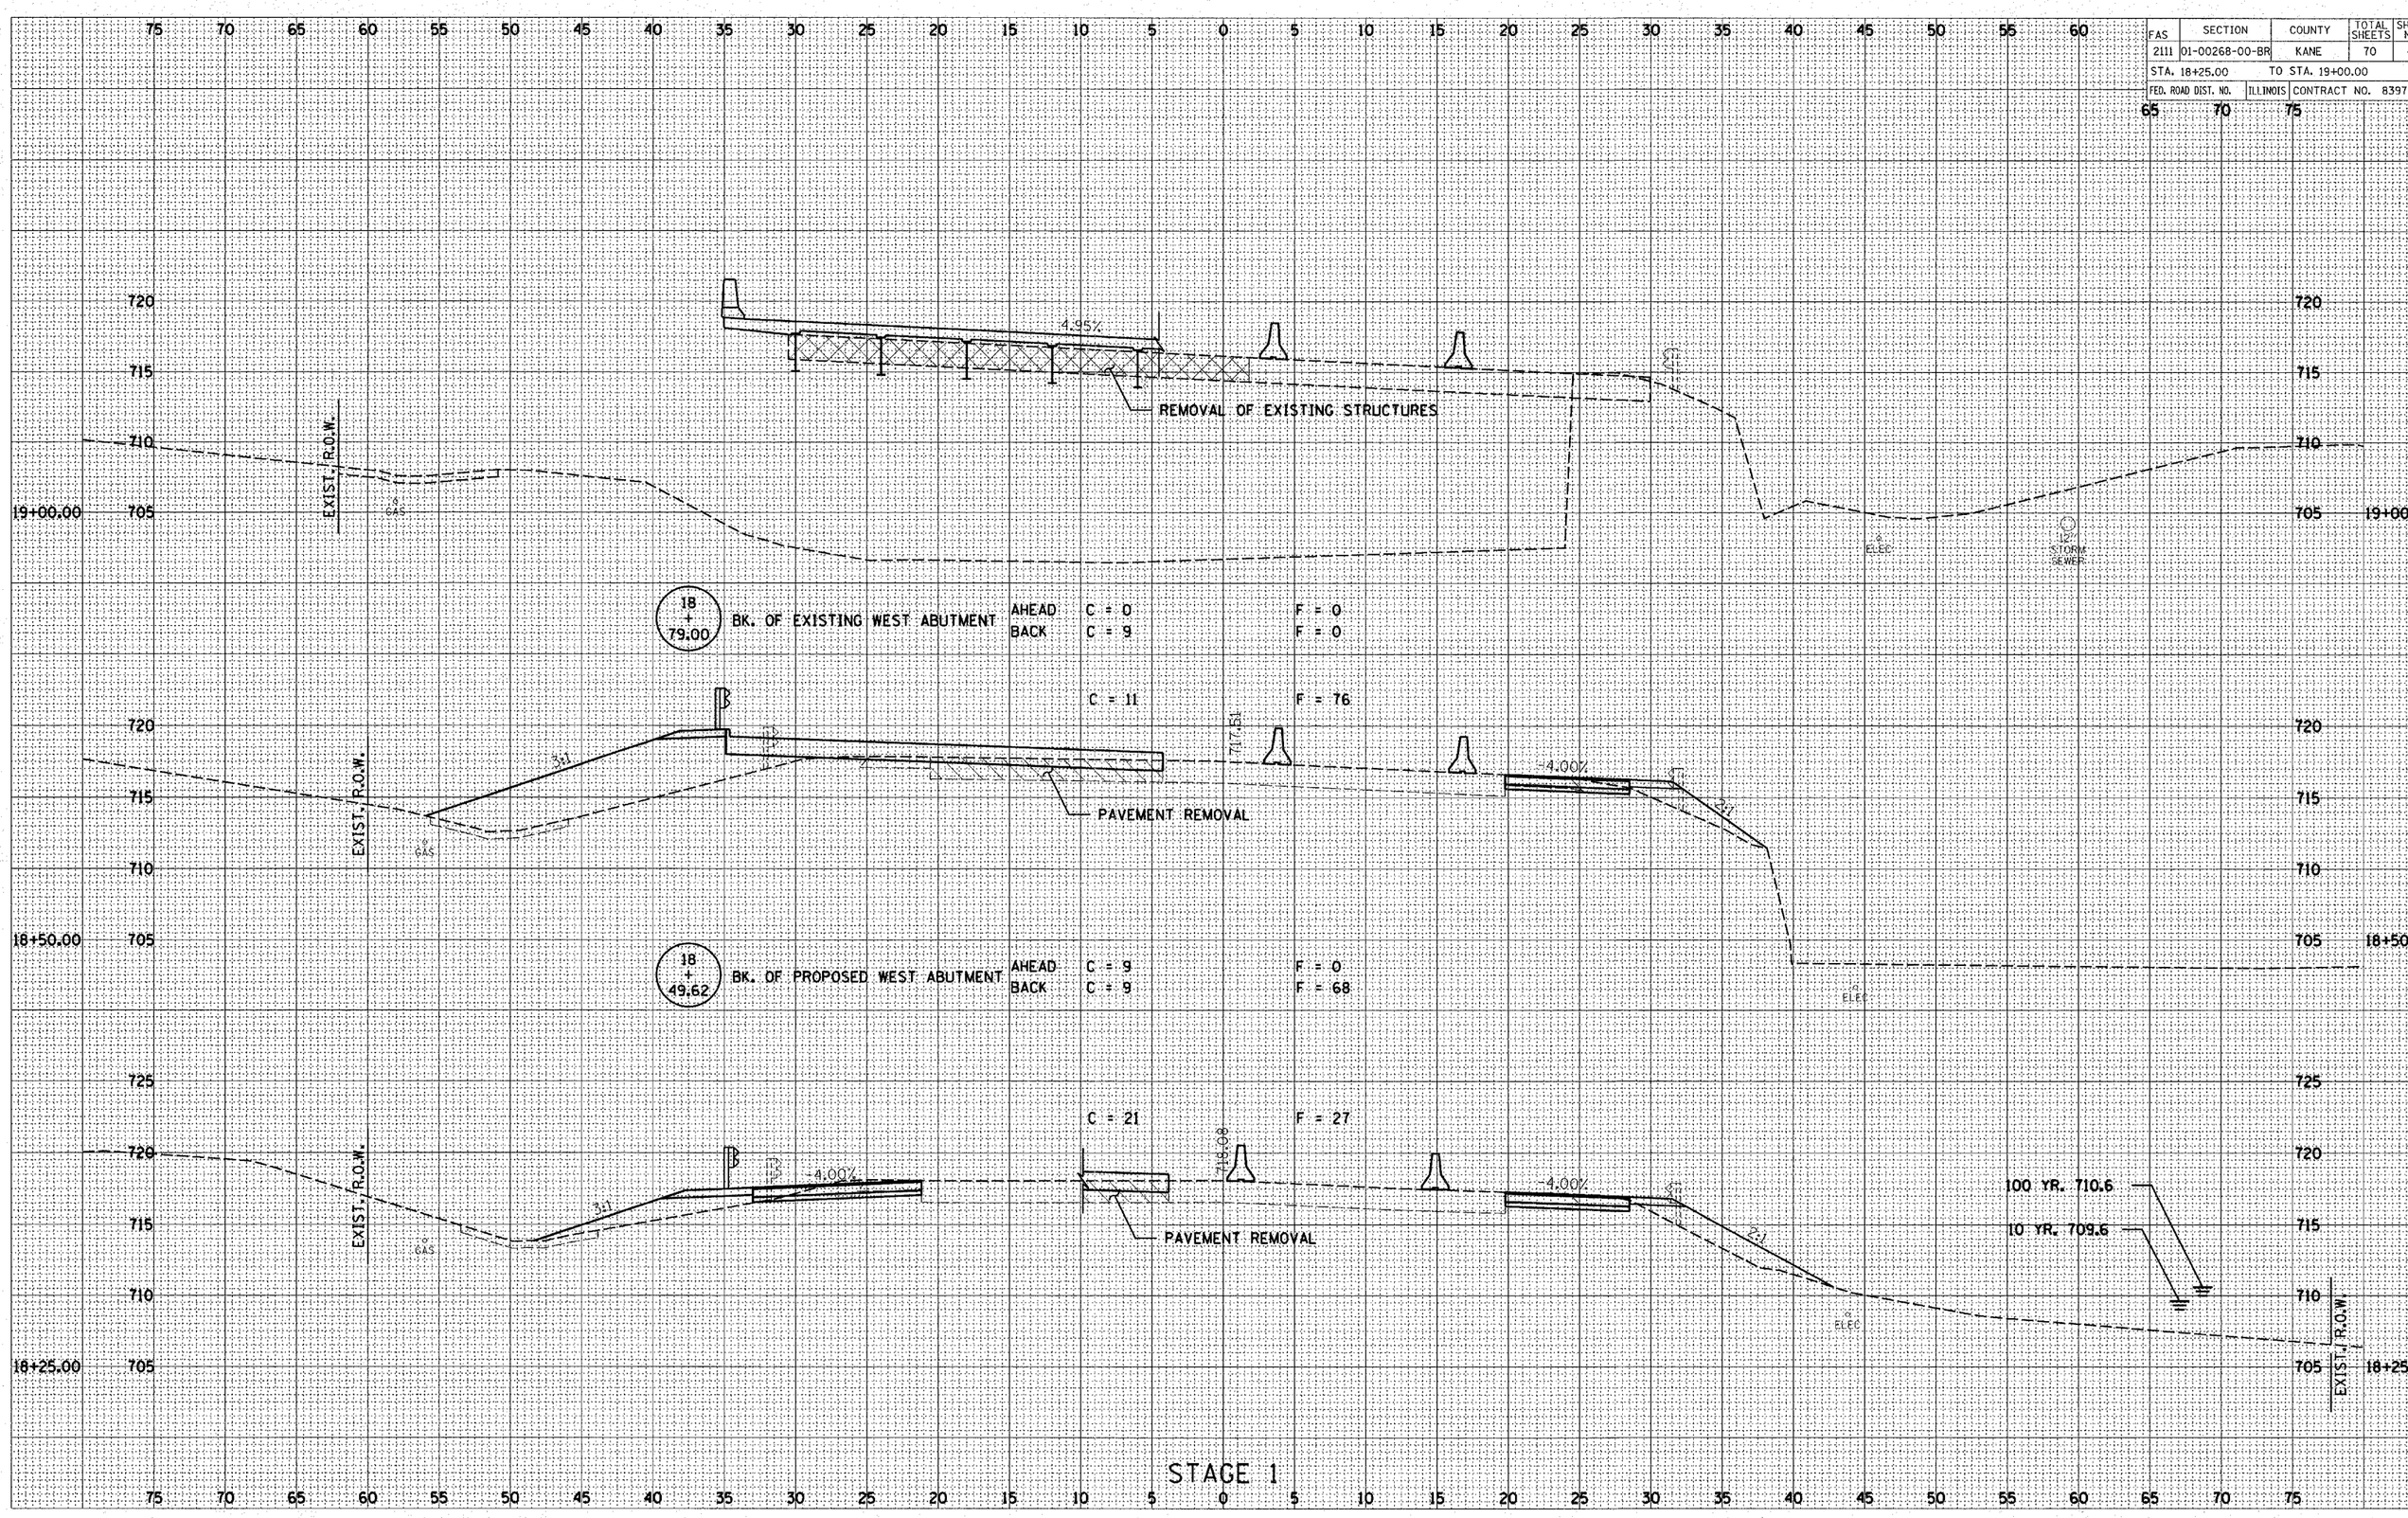

NOTE BOOK NO.	TEMPLATE USED	AREAS CHECKED