RECORDED AS DOCUMENT NO._____ FLAT FILE_____

TOTAL SHEETS	SHEET NO.
931	492

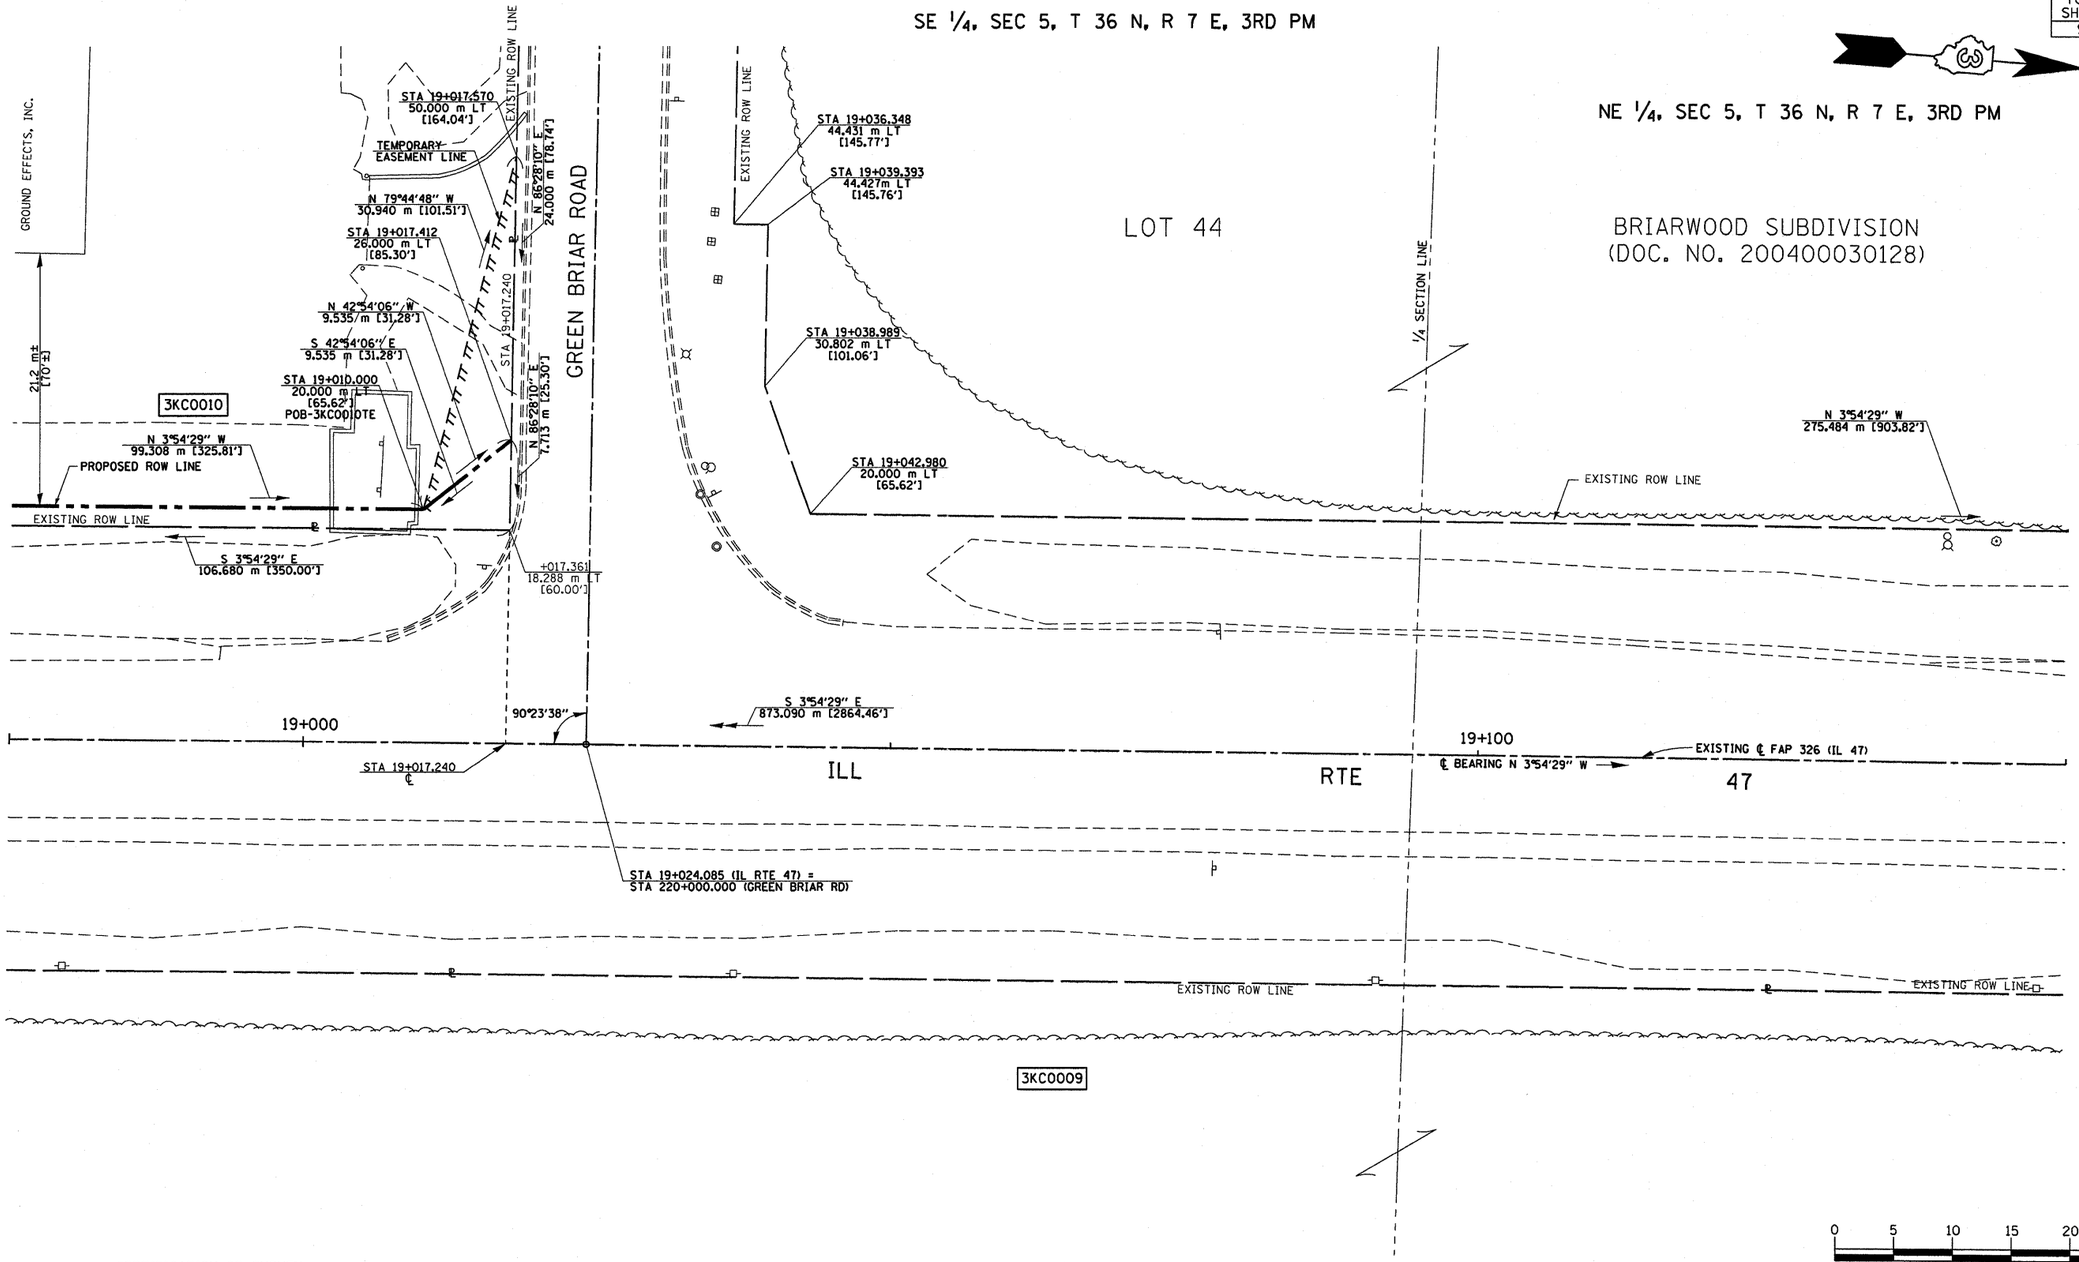

R.O.W. PLAT	BY	DATE
NOTEBOOK NO.		

0 5 10 15 20 25

GRAPHIC SCALE IN METERS

NOTE: BEARINGS ARE BASED ON ILLINOIS STATE PLANE COORDINATE SYSTEM NAD 1983 - EAST ZONE

CERTIFICATION OF SURVEY

STATE OF ILLINOIS

COUNTY OF KENDALL

I, TIMOTHY C. QUIGG, HEREBY CERTIFY THAT I AM A PROFESSIONAL LAND SURVEYOR OF THE STATE OF ILLINOIS, THAT THE SURVEY OF PROPOSED F.A.P. 326 (IL. 47) WAS MADE BY ME OR UNDER MY DIRECTION AND THAT THE SURVEY IS TRUE AND COMPLETE AS SHOWN TO THE BEST OF MY KNOWLEDGE AND BELIEF, THAT ALL MONUMENTS AND MARKS ARE OF THE CHARACTER AND OCCUPY THE POSITION SHOWN THEREON, AND ARE SUFFICIENT TO ENABLE THE SURVEY TO BE RETRACED.

DATE:_____ _____
ILLINOIS PROFESSIONAL LAND SURVEYOR NUMBER 3063

TIMOTHY C. QUIGG 3063 PROFESSIONAL LAND SURVEYOR STATE OF ILLINOIS JACKSONVILLE, IL

LICENSE EXPIRES 11/30/08

SURVEY BOOK NOS.

R006

ILLINOIS DEPT. OF TRANSPORTATION
RIGHT OF WAY PLAT

ROUTE FAP 326 (IL 47)
SECTION (5CS, 13C, 108, 109)R
COUNTY : KENDALL
JOB# R-93-014-94 PROJECT#
SEC 5 T 36 N, R 7 E OF 3RD P.M.
STA 18+975.000 TO STA 19+150.000
SCALE: 1:250 SHEET NO. 7 OF 36