PARCELL	PROPERTY OWNER	PURPOSE	ACREAGE
291	BENNY HAROLD BEARD	T.E.	0.025
292	ROGER W. HOOD REVOCABLE TRUST	ROW	0.228
293	MORRISSEY FAMILY PARTNERSHIP II	T.E.	0.034

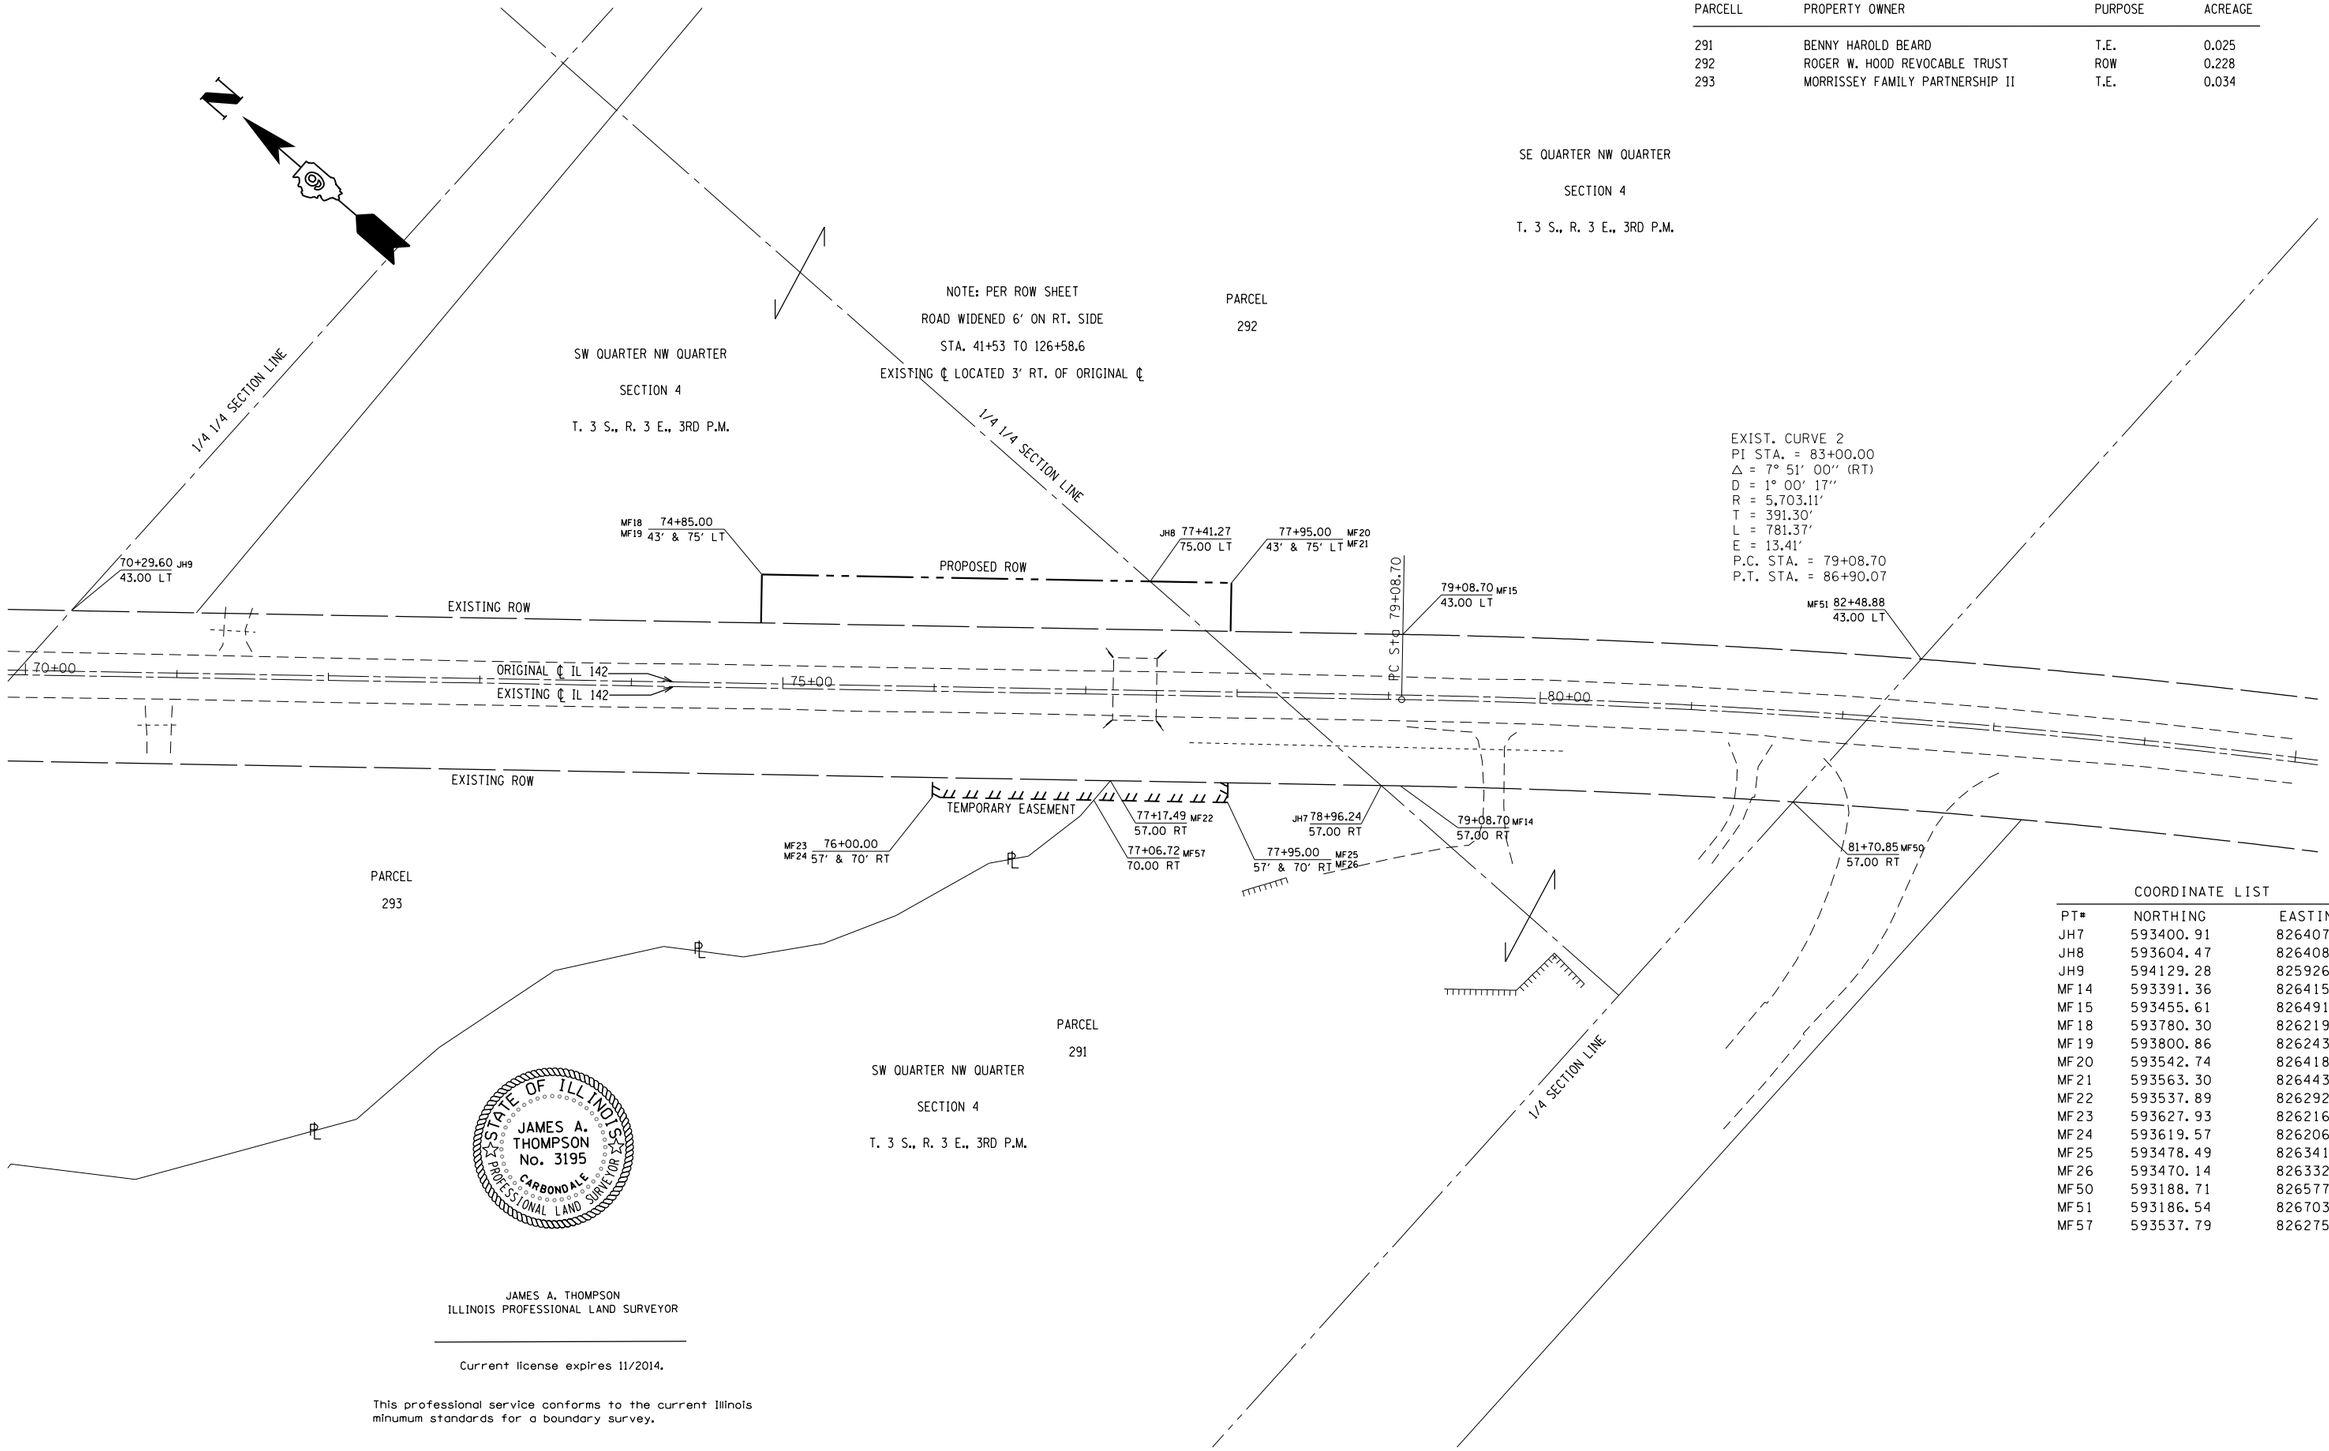

COORDINATE LIST

PT#	NORTHING	EASTING
JH7	593400.91	826407.01
JH8	593604.47	826408.60
JH9	594129.28	825926.87
MF14	593391.36	826415.01
MF15	593455.61	826491.65
MF18	593780.30	826219.44
MF19	593800.86	826243.96
MF20	593542.74	826418.60
MF21	593563.30	826443.12
MF22	593537.89	826292.17
MF23	593627.93	826216.69
MF24	593619.57	826206.73
MF25	593478.49	826341.97
MF26	593470.14	826332.01
MF50	593188.71	826577.12
MF51	593186.54	826703.88
MF57	593537.79	826275.29

JAMES A. THOMPSON
ILLINOIS PROFESSIONAL LAND SURVEYOR

Current license expires 11/2014.

This professional service conforms to the current Illinois minumum standards for a boundary survey.

FILE NAME = r901410-sht-row.dgn	USER NAME = twalker	DESIGNED -	REVISED -
		DRAWN -	REVISED -
	PLOT SCALE = 100.0000 ' / in.	CHECKED -	REVISED -
$MODELNAME$	PLOT DATE = 5/29/2014	DATE -	REVISED -

STATE OF ILLINOIS
DEPARTMENT OF TRANSPORTATION

R-99-014-10
RIGHT OF WAY PLANS/SN041-2003

SCALE: 1" = 100' | SHEET 1 OF 1 SHEETS | STA. 70+00.00 TO STA. 85+00.00

F.A.P RTE.	SECTION	COUNTY	TOTAL SHEETS	SHEET NO.
849	113B-1	JEFFERSON	36	16
		CONTRACT NO. 78210		
		ILLINOIS FED. AID PROJECT		