SHEET 7-2

STATE OF ILLINOIS
DEPARTMENT OF TRANSPORTATION

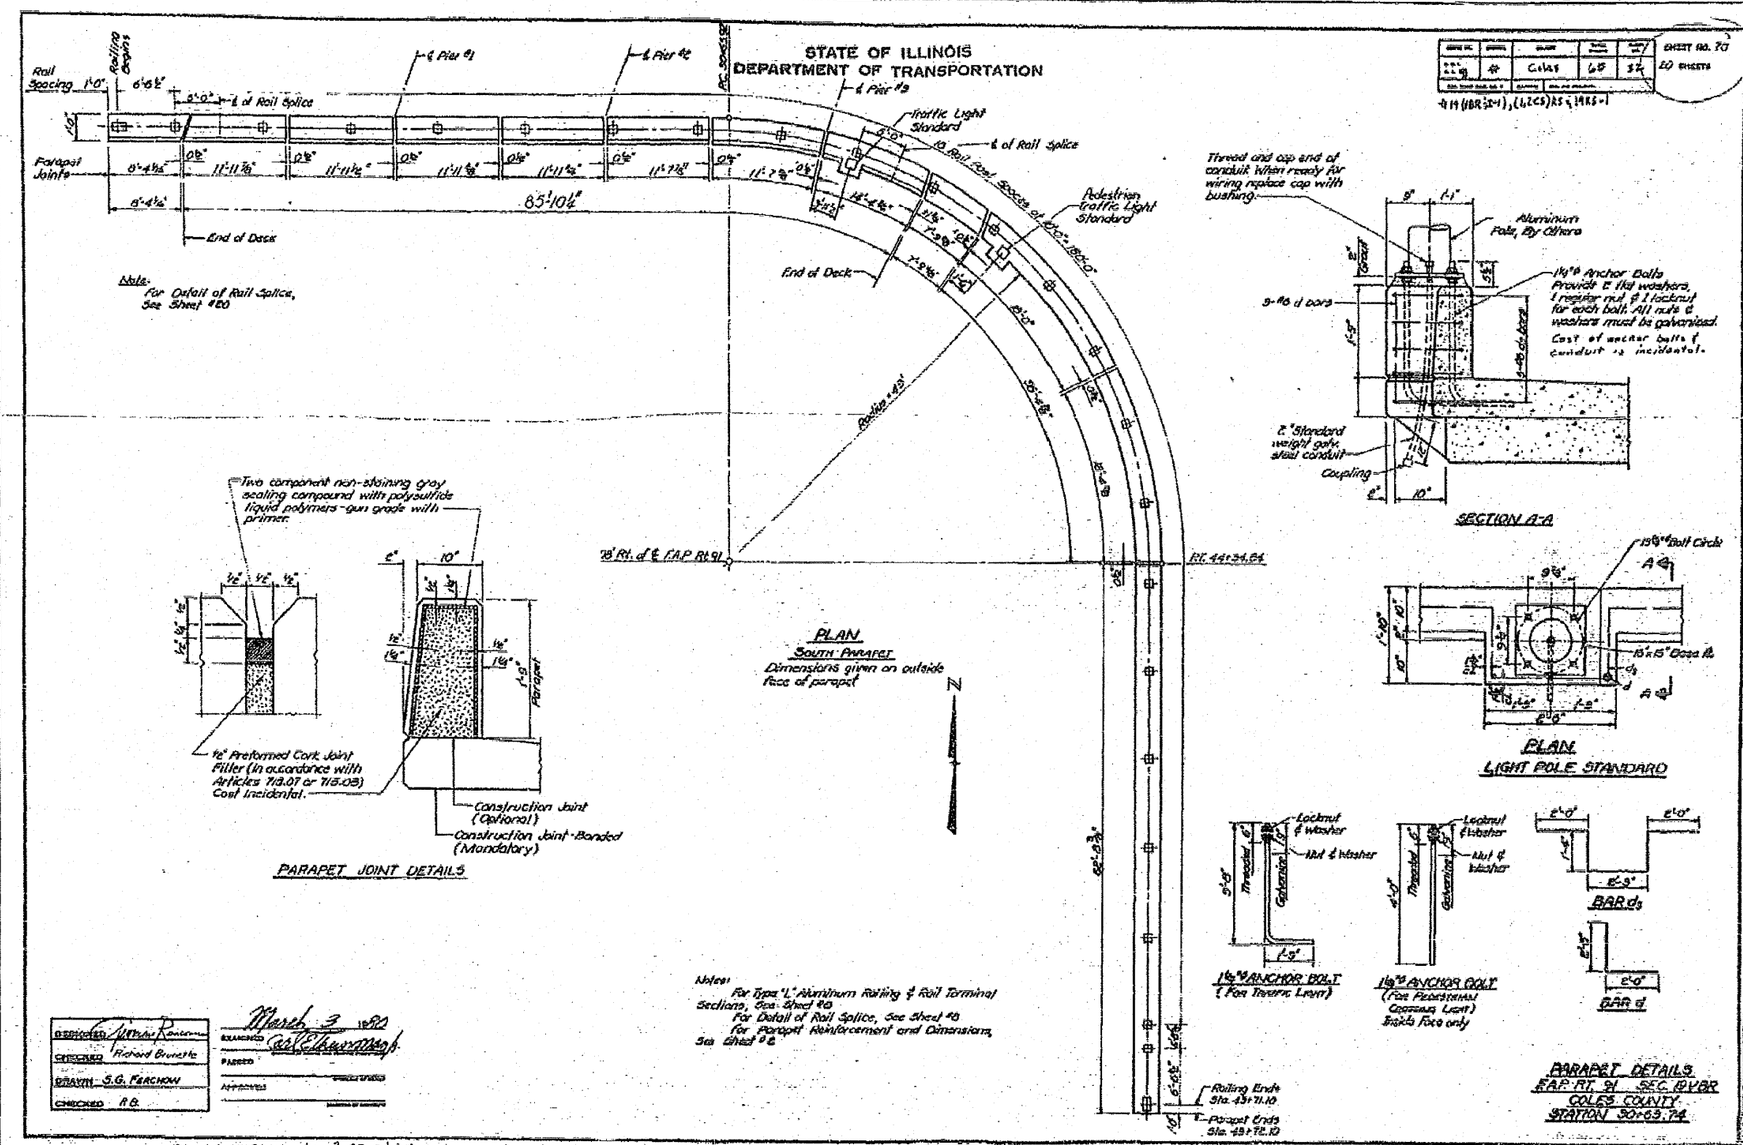

Note: For Detail of Rail Splice, See Sheet #80

Note: For Type "L" Aluminum Railing & Rail Terminal Sections, See Sheet #8
For Detail of Rail Splice, See Sheet #8
For Parapet Reinforcement and Dimensions, See Sheet #8

DESIGNED	Arthur Rosenau
CHECKED	Richard Brunsle
DRAWN	S.G. Parchom
CHECKED	R.B.


ENGINEER	
PLANNER	-
ENGINEER	

FILE NAME = D774149-sht-rem57.dgn	USER NAME = HAS	DESIGNED - MTD	REVISED -
		DRAWN - RJT	REVISED -
	PLOT SCALE = 0.0833 ' / IN.	CHECKED - MTD	REVISED -
	PLOT DATE = 7/31/2009 2:22:11 PM	DATE - AUGUST 3, 2009	REVISED -

STATE OF ILLINOIS
DEPARTMENT OF TRANSPORTATION

SN 015-0064 EXISTING PLANS

SCALE: NONE | SHEET NO. 7 OF 21 SHEETS | STA. | TO STA.

F.A.P. RTE.	SECTION	COUNTY	TOTAL SHEETS	SHEET NO.
325	(19VBR)BR	COLES	92	66
		CONTRACT NO. 74149		
FED. ROAD DIST. NO.	ILLINOIS	FED. AID PROJECT		