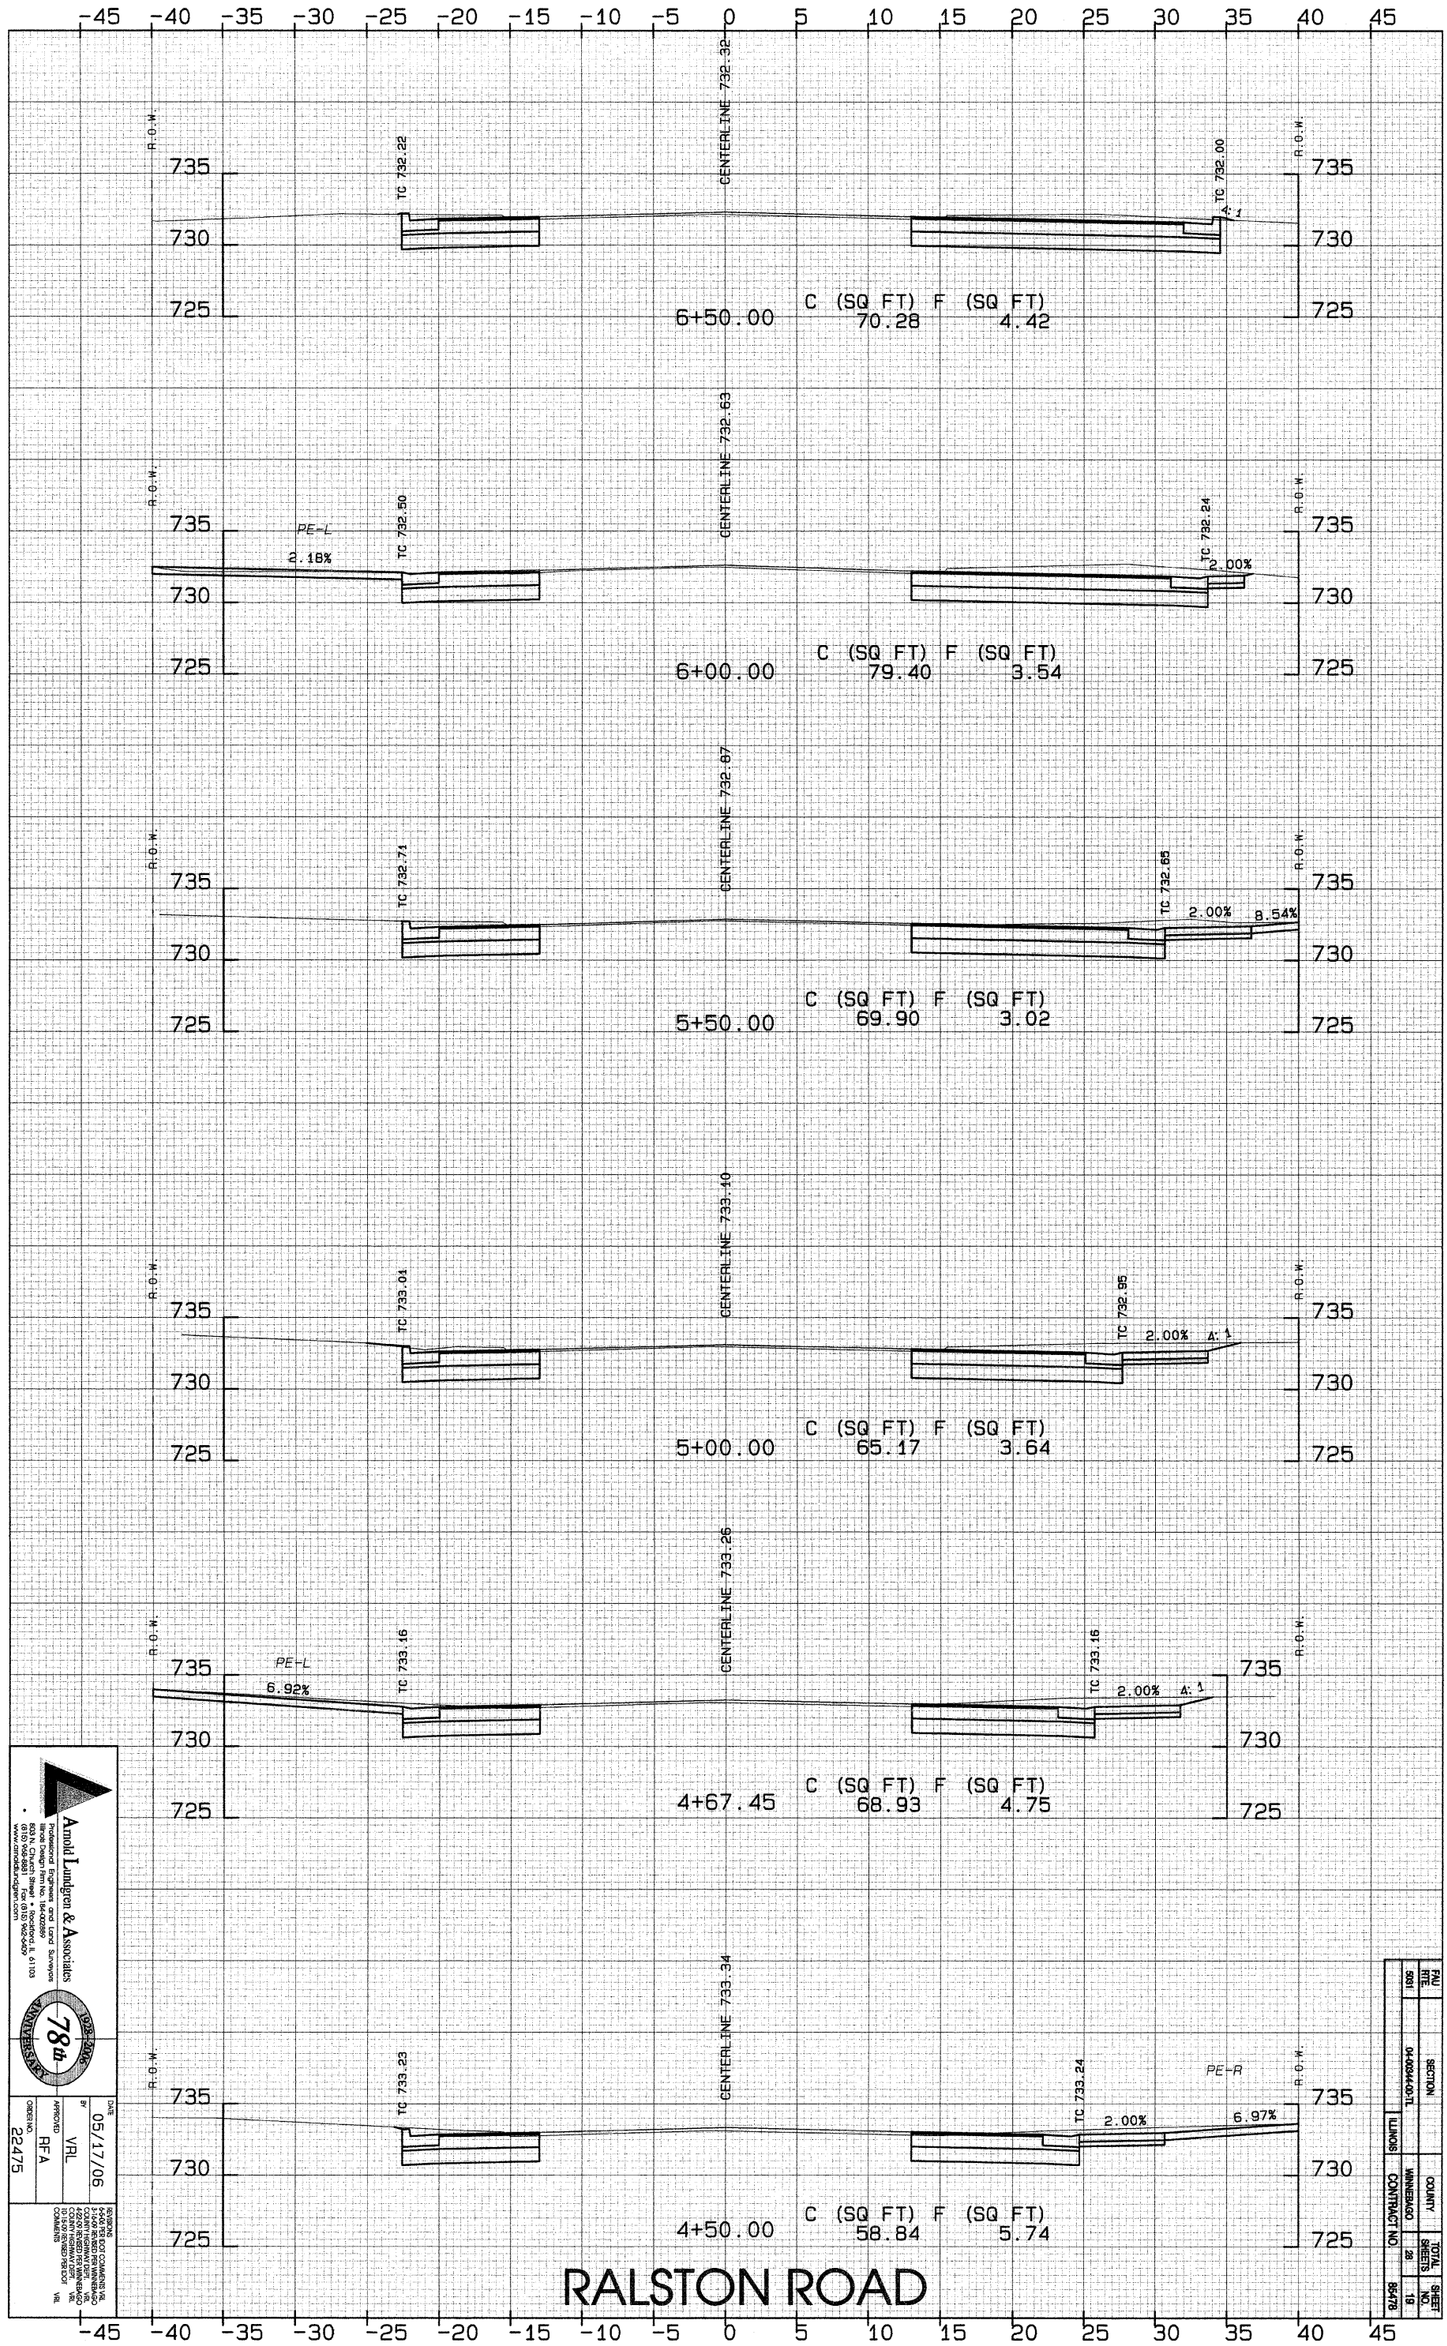

Arnold Lundgren & Associates
Professional Engineers and Land Surveyors
693 N. Church Street • Rockford, IL 61103
(815) 962-6064 • FAX (815) 962-4409
www.arnoldlundgren.com

78th ANNIVERSARY 1928-2006

DESIGNED	
DRAWN	VRL
CHECKED	RFA
DATE	05/17/06
JOB NO.	22475

REVISIONS
05/30/06 ADJUST COMMENTS
06/01/06 REVISED PER MINNEHAHA
06/20/06 REVISED PER MINNEHAHA
07/05/06 REVISED PER DOT
07/13/06 REVISED PER DOT
COMMENTS VRL

FAU RTE.	SECTION		
5931	04-00044-04-CH		
STATE	COUNTY		
ILLINOIS	WINNEBAGO		
CONTRACT NO.	TOTAL SHEETS	SHEET NO.	
85478	18	18	

85478