CONTRACT NO. 83984

| F.A.U. RTE. | SECTION | COUNTY | TOTAL SHEETS | SHEET NO. |
|---|---|---|---|---|
| 2505 | 94-P4008-01-BR | KANE | 81 | 15 |
| STA. | | TO STA. | | |
| FED. ROAD DIST. NO. | ILLINOIS | FED. AID PROJECT | | |

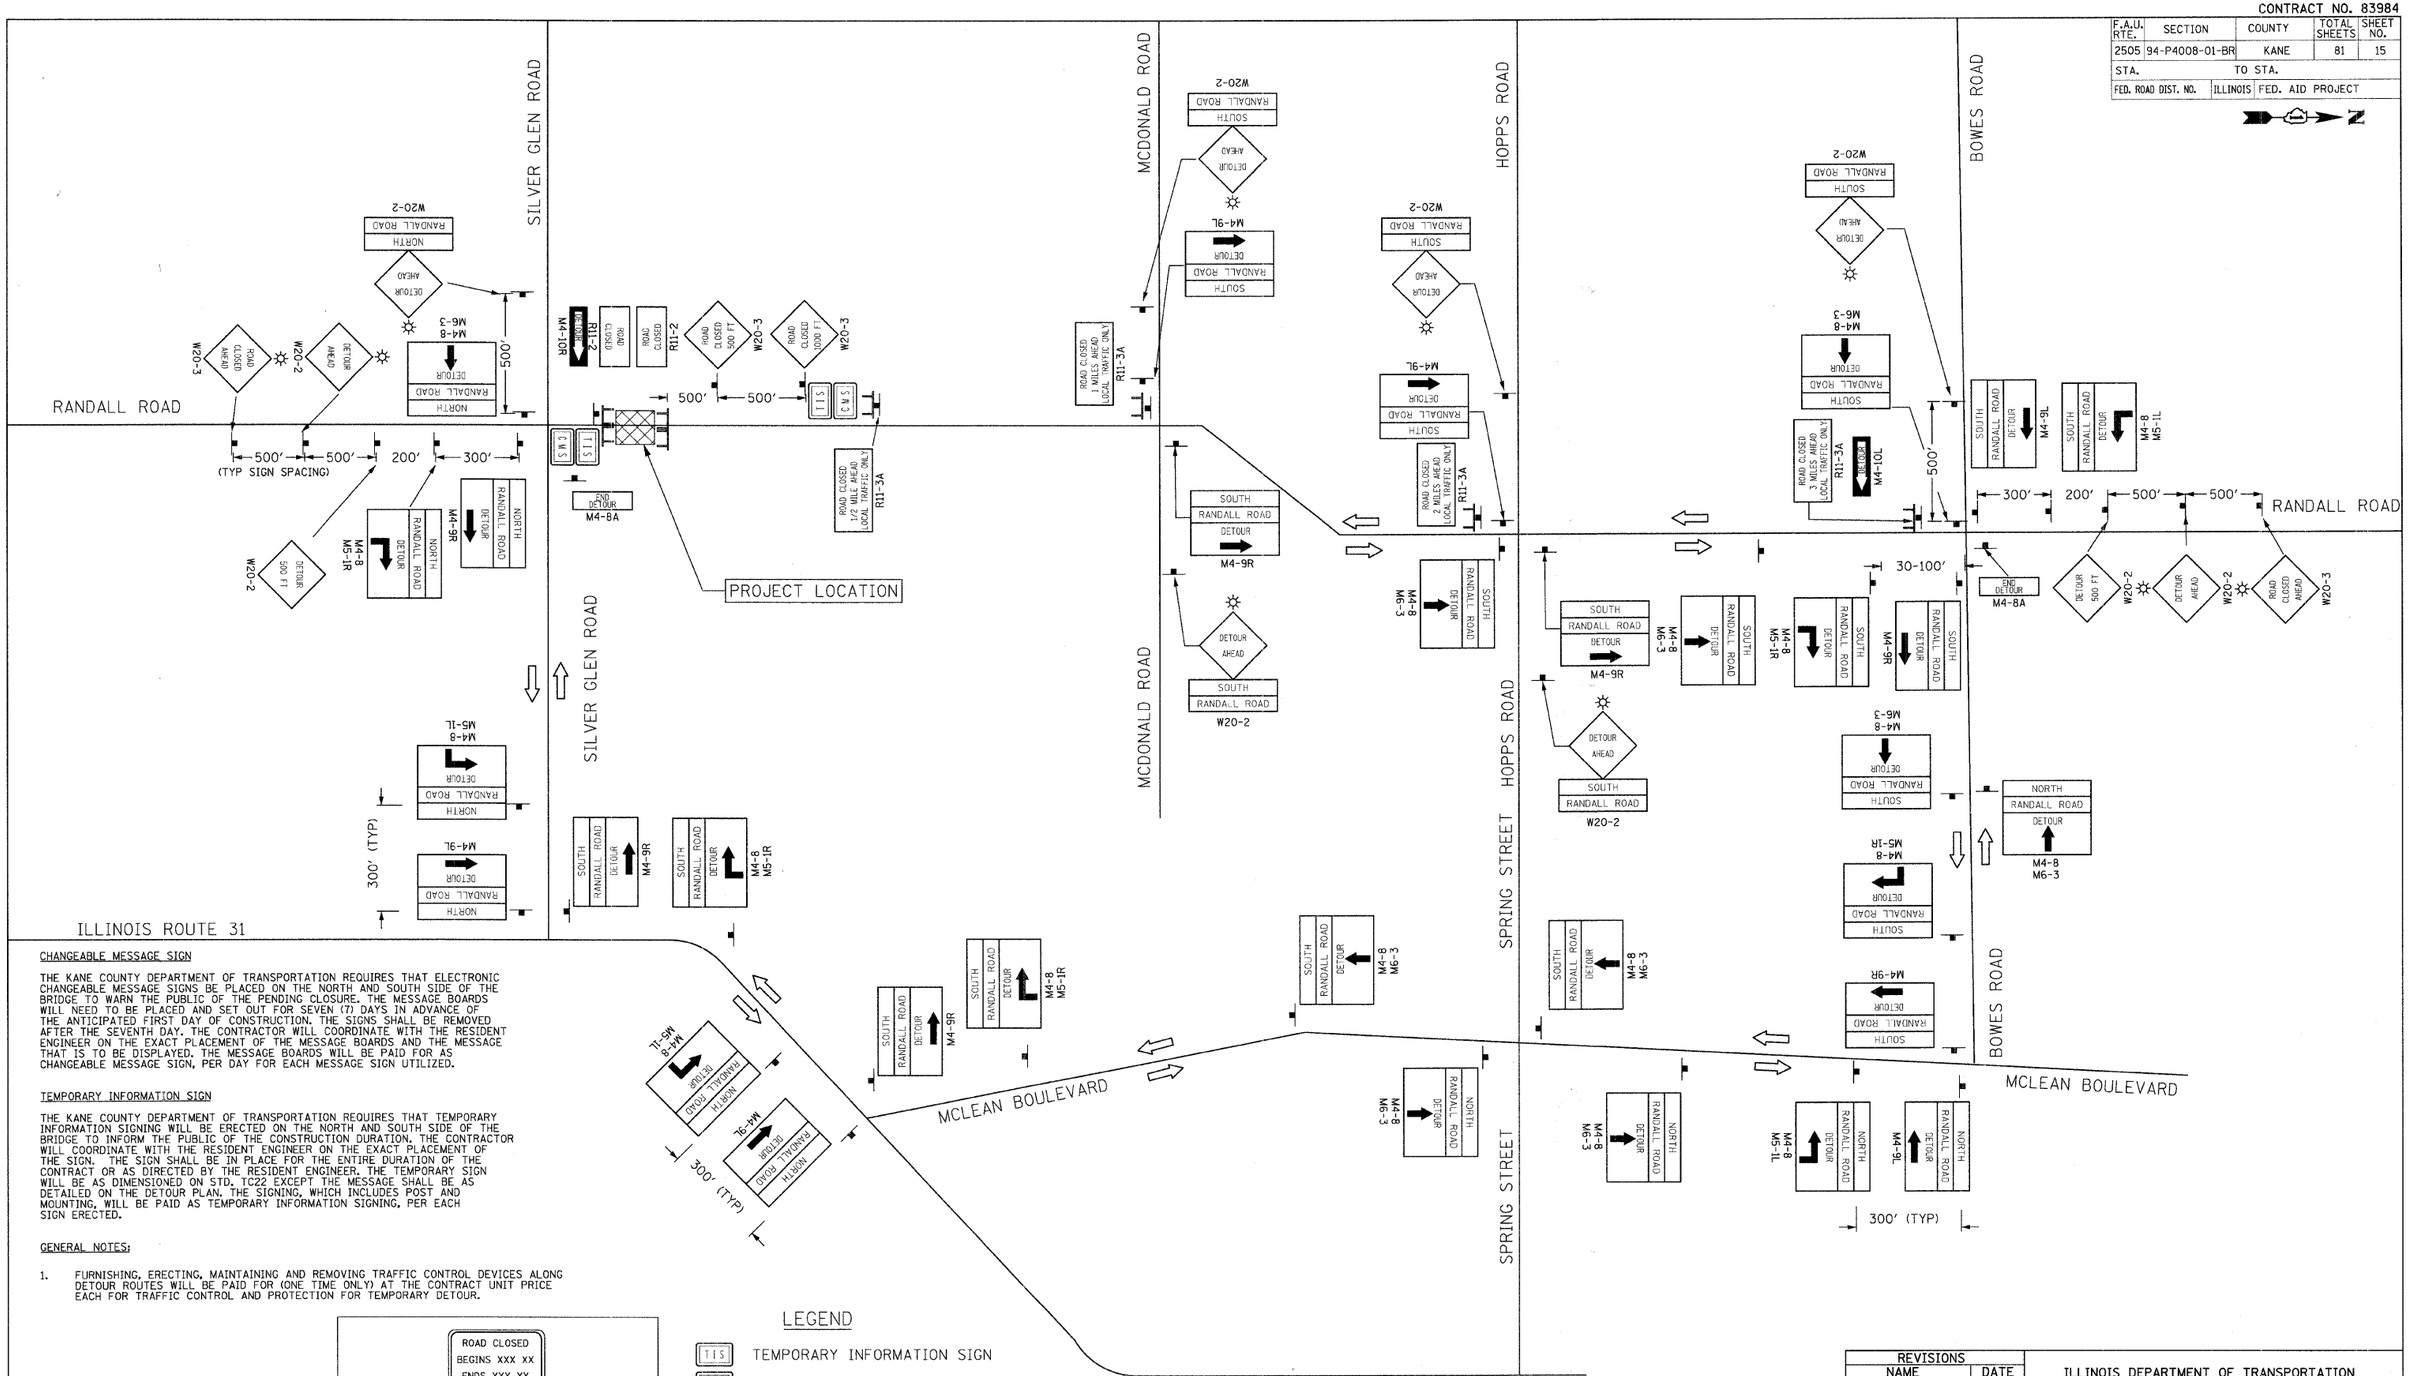
RANDALL ROAD
SILVER GLEN ROAD
MCDONALD ROAD
HOPPS ROAD
BOWES ROAD
SPRING STREET
MCLEAN BOULEVARD
ILLINOIS ROUTE 31
PROJECT LOCATION
500′ (TYP SIGN SPACING)
500′
200′
300′
30-100′
300′ (TYP)
W20-3 ROAD CLOSED AHEAD
W20-2 DETOUR AHEAD
W20-2 DETOUR 500 FT
M4-8 M6-3 DETOUR RANDALL ROAD SOUTH
M4-8 M6-3 DETOUR RANDALL ROAD NORTH
M4-9L DETOUR RANDALL ROAD NORTH
M4-9R DETOUR RANDALL ROAD SOUTH
M4-8 M5-1L DETOUR RANDALL ROAD NORTH
M4-8 M5-1R DETOUR RANDALL ROAD SOUTH
M4-8 M5-1R DETOUR RANDALL ROAD NORTH
M4-8 M5-1L DETOUR RANDALL ROAD SOUTH
M4-8 M6-3 DETOUR RANDALL ROAD NORTH
M4-8 M6-3 DETOUR RANDALL ROAD SOUTH
M4-9L DETOUR RANDALL ROAD SOUTH
M4-9R DETOUR RANDALL ROAD NORTH
M4-9L DETOUR RANDALL ROAD NORTH
M4-9R DETOUR RANDALL ROAD SOUTH
M4-8 M5-1R DETOUR RANDALL ROAD SOUTH
M4-8 M5-1L DETOUR RANDALL ROAD NORTH
M4-8 M6-3 DETOUR RANDALL ROAD NORTH
M4-8 M6-3 DETOUR RANDALL ROAD SOUTH
M4-8 M6-3 DETOUR RANDALL ROAD SOUTH
M4-8 M6-3 DETOUR RANDALL ROAD NORTH
M4-8 M5-1L DETOUR RANDALL ROAD NORTH
M4-9L DETOUR RANDALL ROAD NORTH
M4-9R DETOUR RANDALL ROAD SOUTH
M4-8 M6-3 DETOUR RANDALL ROAD NORTH
M4-8 M5-1L DETOUR RANDALL ROAD NORTH
M4-9L DETOUR RANDALL ROAD NORTH
M4-8 M6-3 DETOUR RANDALL ROAD NORTH
M4-8A END DETOUR
M4-9R DETOUR RANDALL ROAD SOUTH
M4-9L DETOUR RANDALL ROAD SOUTH
M4-8 M5-1R DETOUR RANDALL ROAD SOUTH
M4-8 M5-1L DETOUR RANDALL ROAD NORTH
M4-9L DETOUR RANDALL ROAD NORTH
