PART OF THE NW.1/4 OF SECTION 7, TWP. 34 N., R. 13 E. OF THE 3RD. P.M., IN WILL COUNTY, ILLINOIS.

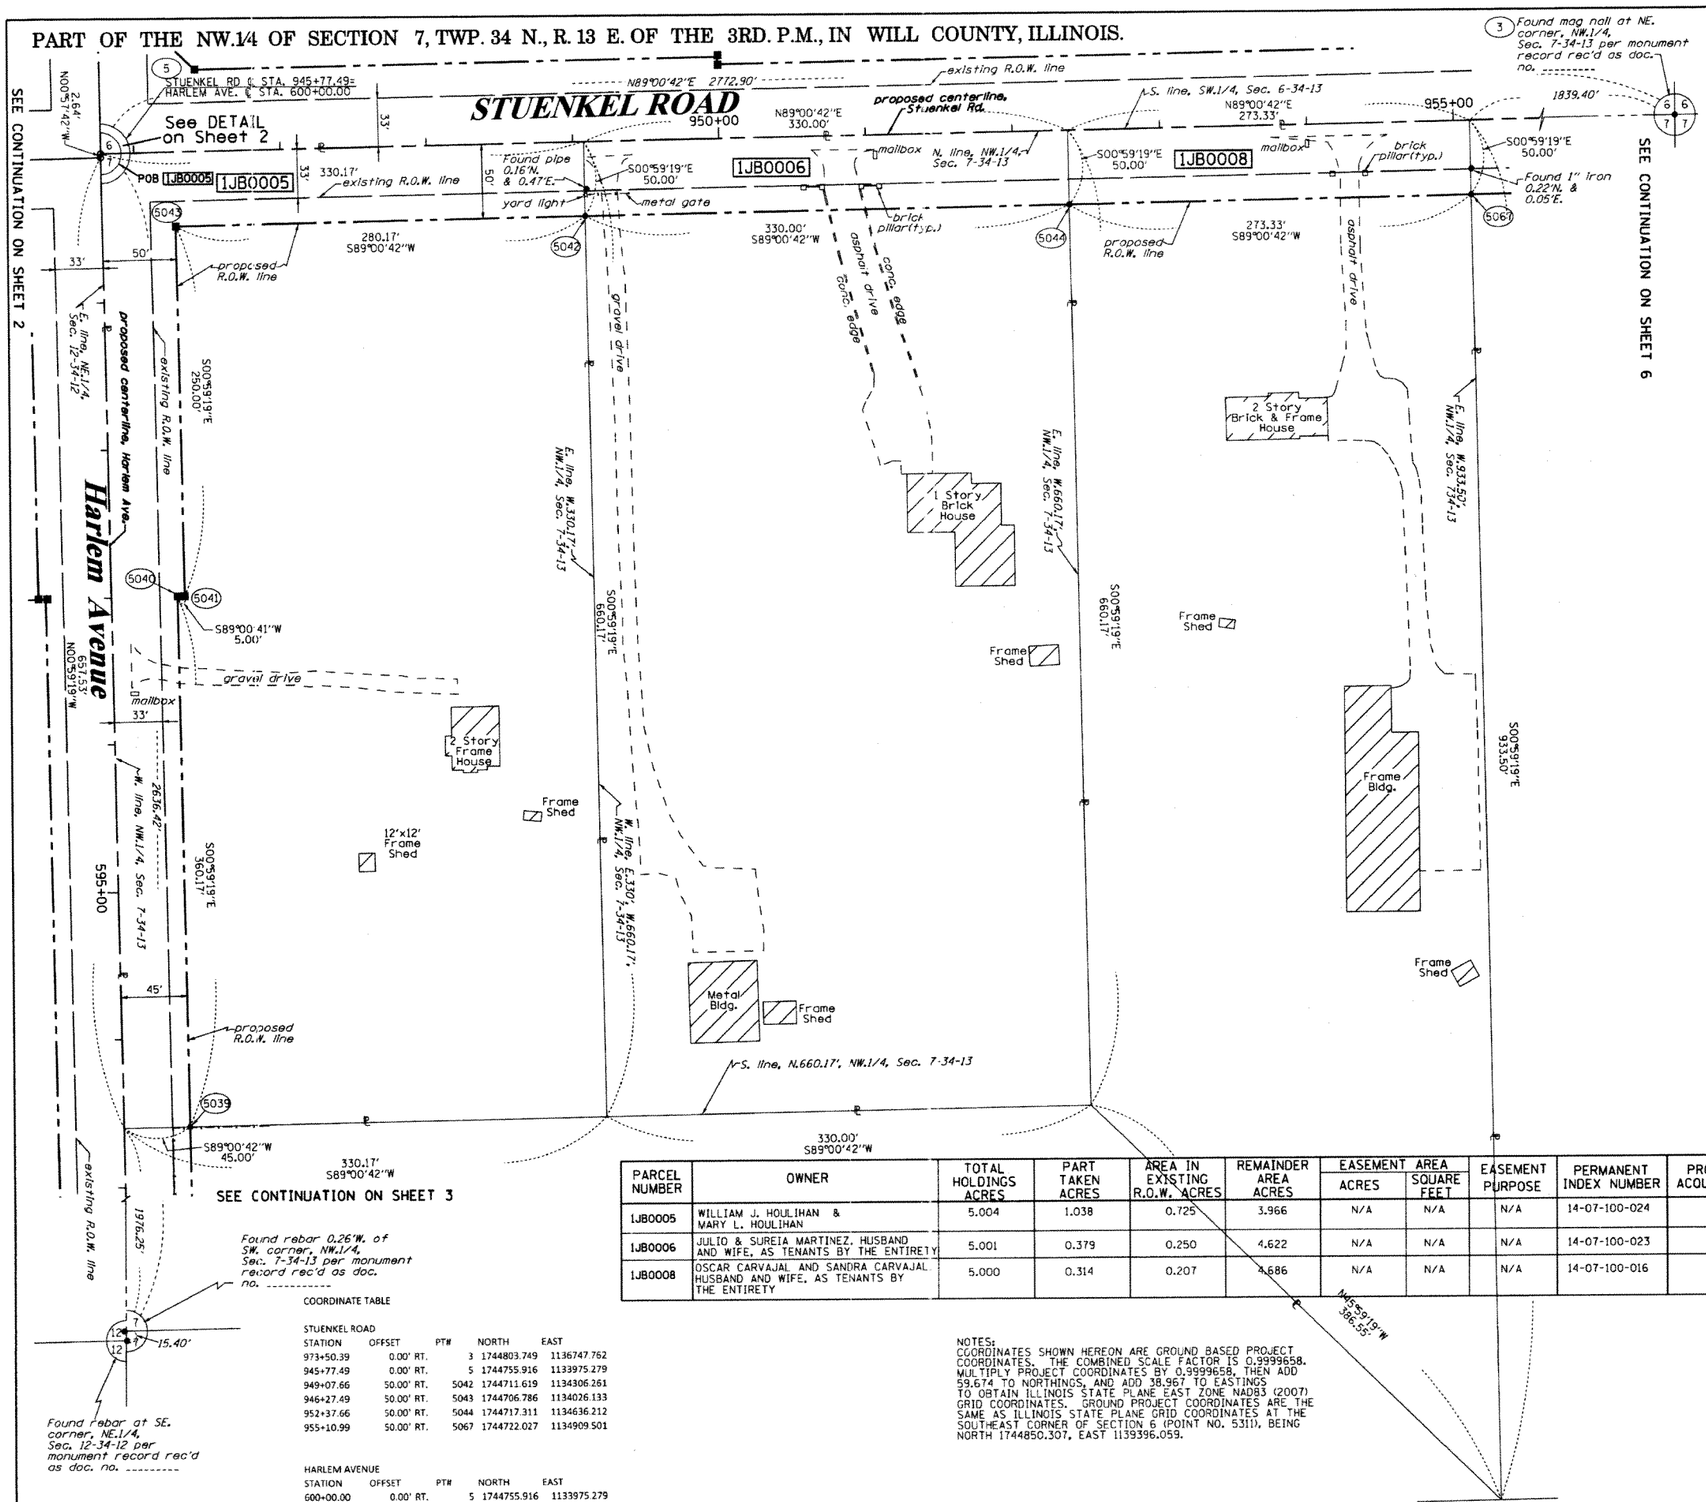

Found rebar 0.26'W. of SW. corner, NW.1/4, Sec. 7-34-13 per monument record rec'd as doc. no. ----------

Found rebar at SE. corner, NE.1/4, Sec. 12-34-12 per monument record rec'd as doc. no. ---------

COORDINATE TABLE

STUENKEL ROAD

STATION	OFFSET	PT#	NORTH	EAST
973+50.39	0.00' RT.	3	1744803.749	1136747.762
945+77.49	0.00' RT.	5	1744755.916	1133975.279
949+07.66	50.00' RT.	5042	1744711.619	1134306.261
946+27.49	50.00' RT.	5043	1744706.786	1134026.133
952+37.66	50.00' RT.	5044	1744717.311	1134636.212
955+10.99	50.00' RT.	5067	1744722.027	1134909.501

HARLEM AVENUE

STATION	OFFSET	PT#	NORTH	EAST
600+00.00	0.00' RT.	5	1744755.916	1133975.279
593+39.83	45.00' RT.	5039	1744096.620	1134031.660
597+00.00	45.00' RT.	5040	1744456.737	1134025.446
597+00.00	50.00' RT.	5041	1744456.823	1134030.446
599+50.00	50.00' RT.	5043	1744706.786	1134026.133

PARCEL NUMBER	OWNER	TOTAL HOLDINGS ACRES	PART TAKEN ACRES	AREA IN EXISTING R.O.W. ACRES	REMAINDER AREA ACRES	EASEMENT AREA ACRES	EASEMENT AREA SQUARE FEET	EASEMENT PURPOSE	PERMANENT INDEX NUMBER	PROPERTY ACQUIRED BY
1JB0005	WILLIAM J. HOULIHAN & MARY L. HOULIHAN	5.004	1.038	0.725	3.966	N/A	N/A	N/A	14-07-100-024	
1JB0006	JULIO & SUREIA MARTINEZ, HUSBAND AND WIFE, AS TENANTS BY THE ENTIRETY	5.001	0.379	0.250	4.622	N/A	N/A	N/A	14-07-100-023	
1JB0008	OSCAR CARVAJAL AND SANDRA CARVAJAL HUSBAND AND WIFE, AS TENANTS BY THE ENTIRETY	5.000	0.314	0.207	4.686	N/A	N/A	N/A	14-07-100-016	

NOTES:
COORDINATES SHOWN HEREON ARE GROUND BASED PROJECT COORDINATES. THE COMBINED SCALE FACTOR IS 0.9999658. MULTIPLY PROJECT COORDINATES BY 0.9999658, THEN ADD 59,674 TO NORTHINGS, AND ADD 38,967 TO EASTINGS TO OBTAIN ILLINOIS STATE PLANE EAST ZONE NAD83 (2007) GRID COORDINATES. GROUND PROJECT COORDINATES ARE THE SAME AS ILLINOIS STATE PLANE GRID COORDINATES AT THE SOUTHEAST CORNER OF SECTION 6 (POINT NO. 5311), BEING NORTH 1744850.307, EAST 1139396.059.

07/13/2011
REVISION DATE: 07/12/2011

REVISED OWNER NAME 0008
REVISION: REVISED OWNER NAMES 0005 AND 0006

LEGEND

SECTION CORNER — QUARTER SECTION CORNER

- SECTION LINE
- QUARTER SECTION LINE
- QUARTER, QUARTER SECTION LINE
- PLATTED LOT LINES
- PROPERTY (DEED) LINE
- APPARENT PROPERTY LINE
- EXISTING CENTERLINE
- PROPOSED CENTERLINE
- EXISTING RIGHT OF WAY LINE
- PROPOSED RIGHT OF WAY LINE
- PROPOSED EASEMENT
- 129.32' MEASURED DIMENSION
- 9.32' (COMP) COMPUTED DIMENSION
- (129.32') RECORDED DIMENSION
- EXISTING BUILDING

N

GRAPHIC SCALE FEET
0 50,100 20,40 30,60
SCALE: 1" = 50'

Bearings are referenced to the Illinois Coordinate System, NAD83, East Zone, as provided by the Illinois Department of Transportation.

- IRON PIPE OR ROD FOUND
- "MAG" NAIL SET
- + CUT CROSS FOUND OR SET
- ● 5/8" REBAR SET
- ● T1, T2, T3 **THESE STAKES REFERENCE FOUND OR SET MONUMENTATION.** SET 5/8 INCH IRON ROD FLUSH WITH GROUND TO TIE FOUND IRON STAKE IDENTIFIED BY COLORED PLASTIC CAP BEARING SURVEYORS REGISTRATION NUMBER.
- • BT1, BT2, BT3 **THESE STAKES, IN CULTIVATED AREAS, REFERENCE FOUND OR SET MONUMENTATION.** BURIED 5/8 INCH IRON ROD 20 INCHES BELOW GROUND TO TIE FOUND IRON STAKE, IDENTIFIED BY COLORED PLASTIC CAP BEARING SURVEYORS REGISTRATION NUMBER.
- ■ **STAKING OF PROPOSED RIGHT OF WAY.** SET DIVISION OF HIGHWAYS SURVEY MARKER TO MONUMENT THE POSITION SHOWN. IDENTIFIED BY INSCRIPTION DATA AND SURVEYORS REGISTRATION NUMBER.
- ■ M **STAKING OF PROPOSED RIGHT OF WAY IN CULTIVATED AREAS.** BURIED 5/8 INCH METAL ROD 20 INCHES BELOW GROUND TO MARK FUTURE SURVEY MARKER POSITION IDENTIFIED BY COLORED PLASTIC CAP BEARING SURVEYORS REGISTRATION NUMBER.
- ◒ PERMANENT SURVEY MARKER, I.D.O.T. STANDARD 2135 (TO BE SET BY OTHERS)
- □ RIGHT OF WAY STAKING PROPOSED TO BE SET

STATE OF ILLINOIS)
)SS
COUNTY OF WILL)

THIS IS TO CERTIFY THAT I, RONALD F. HODGEN, AN ILLINOIS PROFESSIONAL LAND SURVEYOR, (WE, RUETTIGER, TONELLI & ASSOCIATES, AN ILLINOIS PROFESSIONAL DESIGN FIRM LAND SURVEYING CORPORATION, NUMBER 89,) HAVE SURVEYED THE PLAT OF HIGHWAYS SHOWN HEREON IN SECTION 7, TOWNSHIP 34 NORTH, RANGE 13 EAST OF THE THIRD PRINCIPAL MERIDIAN, WILL COUNTY, THAT THE SURVEY IS TRUE AND COMPLETE AS SHOWN TO THE BEST OF MY KNOWLEDGE AND BELIEF, THAT THE PLAT CORRECTLY REPRESENTS SAID SURVEY, THAT ALL MONUMENTS FOUND AND ESTABLISHED ARE OF PERMANENT QUALITY AND OCCUPY THE POSITIONS SHOWN THEREON AND THAT THE MONUMENTS ARE SUFFICIENT TO ENABLE THE SURVEY TO BE RETRACED, MADE FOR THE DEPARTMENT OF TRANSPORTATION, STATE OF ILLINOIS.

DATED AT _____, ILLINOIS THIS _____ DAY OF _____ 20____ A.D.

ILLINOIS PROFESSIONAL LAND SURVEYOR NO. 2630
LICENSE EXPIRATION DATE: 11-30-2012

THIS PROFESSIONAL SERVICE CONFORMS TO THE CURRENT ILLINOIS MINIMUM STANDARDS FOR A BOUNDARY SURVEY.

RECEIVED
JUL 21 2011
PLATS & LEGALS

RUETTIGER, TONELLI & ASSOCIATES, INC.
Land Surveyors/Engineers/Planners/Landscape Architects/U.S. Consultants
2174 ONEIDA STREET
JOLIET, ILLINOIS 60435
PH. (815) 744-6600 FAX (815) 744-0101

PLAT OF HIGHWAYS

STATE OF ILLINOIS
DEPARTMENT OF TRANSPORTATION
I-57

LIMITS: ℄ Stuenkel Rd. COUNTY: WILL
PROJECT JOB NO.: R91-037-09
STATION 946+00 TO STATION 955+50
SCALE: 1"=50' SHEET 4 OF

BUREAU OF LAND ACQUISITION
201 WEST CENTER COURT
SCHAUMBURG, ILLINOIS 60196

MADE BY: RH

ROUTE NAME: I-57 SECTION: ℄ Stuenkel Rd. WILL COUNTY JOB NO.: R91-037-09 RECORDING: RECORDED

SHEET 1 OF -- IS A COVER SHEET AND IS NOT RECORDED
RT&A 2011-0377