PART OF THE SE.1/4 OF SECTION 1, TWP. 34 N., R. 12 E. AND PART OF THE SW.1/4 OF SECTION 6, TWP. 34 N., R. 13 E. OF THE 3RD. P.M., IN WILL COUNTY, ILLINOIS.

PARCEL NUMBER	OWNER	TOTAL HOLDINGS ACRES	PART TAKEN ACRES	AREA IN EXISTING R.O.W. ACRES	REMAINDER AREA ACRES	EASEMENT AREA ACRES	EASEMENT AREA SQUARE FEET	EASEMENT PURPOSE	PERMANENT INDEX NUMBER	PROPERTY ACQUIRED BY
1JB0001	••	44.116	1.803	1.248	42.313	0.069	N/A	CONST.	•	
1JB0007	WILLE BERNILDA LIVING TRUST C/O SMITH CROSSING	80.014	2.683	1.754	77.331	N/A	N/A	N/A	14-06-300-002	

• 13-01-400-025 thru -028 & 18-13-01-400-021 18-13-01-400-017 18-13-01-400-013 18-13-01-400-009

•• HARRIS TRUST AND SAVINGS BANK, AS TRUSTEE UNDER TRUST AGREEMENT DATED THE 20TH DAY OF JUNE, 1973, KNOWN AS TRUST NUMBER 35586

NOTES:
COORDINATES SHOWN HEREON ARE GROUND BASED PROJECT COORDINATES. THE COMBINED SCALE FACTOR IS 0.9999658. MULTIPLY PROJECT COORDINATES BY 0.9999658, THEN ADD 59.674 TO NORTHINGS, AND ADD 38.967 TO EASTINGS TO OBTAIN ILLINOIS STATE PLANE EAST ZONE NAD83 (2007) GRID COORDINATES. GROUND PROJECT COORDINATES ARE THE SAME AS ILLINOIS STATE PLANE GRID COORDINATES AT THE SOUTHEAST CORNER OF SECTION 6 (POINT NO. 5311), BEING NORTH 1744850.307, EAST 1139396.059.

COORDINATE TABLE

STUENKEL ROAD

STATION	OFFSET	PT#	NORTH	EAST
945+77.49	0.00' RT.	5	1744755.916	1133975.279
946+27.52	69.98' LT.	5061	1744826.745	1134024.097
950+00.00	50.00' LT.	5063	1744813.197	1134396.863
950+00.00	55.00' LT.	5064	1744818.196	1134396.777
946+42.52	55.00' LT.	5065	1744812.029	1134039.346
945+12.69	52.89' LT.	5081	1744804.818	1133909.449
945+27.75	67.83' LT.	5082	1744820.068	1133924.195

HARLEM AVENUE

STATION	OFFSET	PT#	NORTH	EAST
600+00.00	0.00' RT.	5	1744755.916	1133975.279
599+97.36	0.00' RT.	5000	1744753.276	1133975.323
609+00.00	0.00' RT.	5059	1745655.789	1133960.175
609+00.00	50.00' RT.	5060	1745656.628	1134010.168
600+70.00	50.00' RT.	5061	1744826.745	1134024.097
600+55.03	65.00' RT.	5065	1744812.029	1134039.346
600+50.00	65.00' LT.	5081	1744804.818	1133909.449
600+65.00	50.00' LT.	5082	1744820.068	1133924.195
603+50.00	50.00' LT.	5083	1745105.027	1133919.412
603+50.00	60.00' LT.	5084	1745104.860	1133909.413
606+50.00	60.00' LT.	5085	1745404.817	1133904.379
606+50.00	50.00' LT.	5086	1745404.985	1133914.377
609+00.00	50.00' LT.	5087	1745654.950	1133910.182
609+00.00	33.00' LT.	6004	1745655.235	1133927.180
609+00.00	33.00' RT.	8018	1745656.343	1133993.170

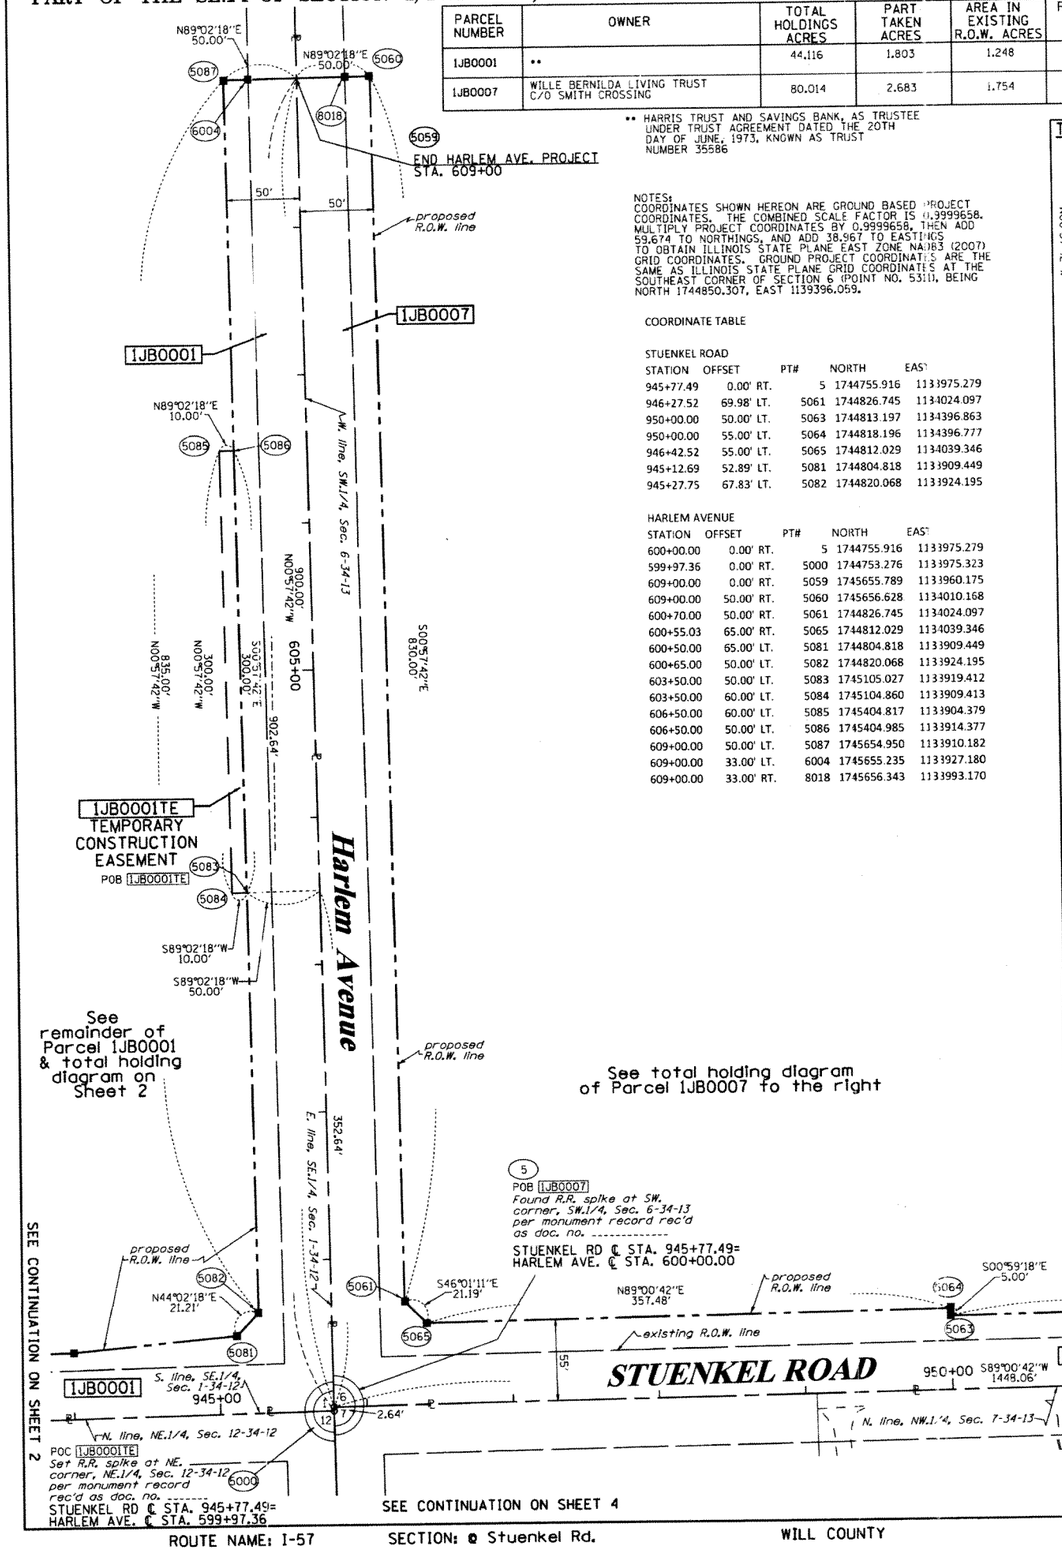

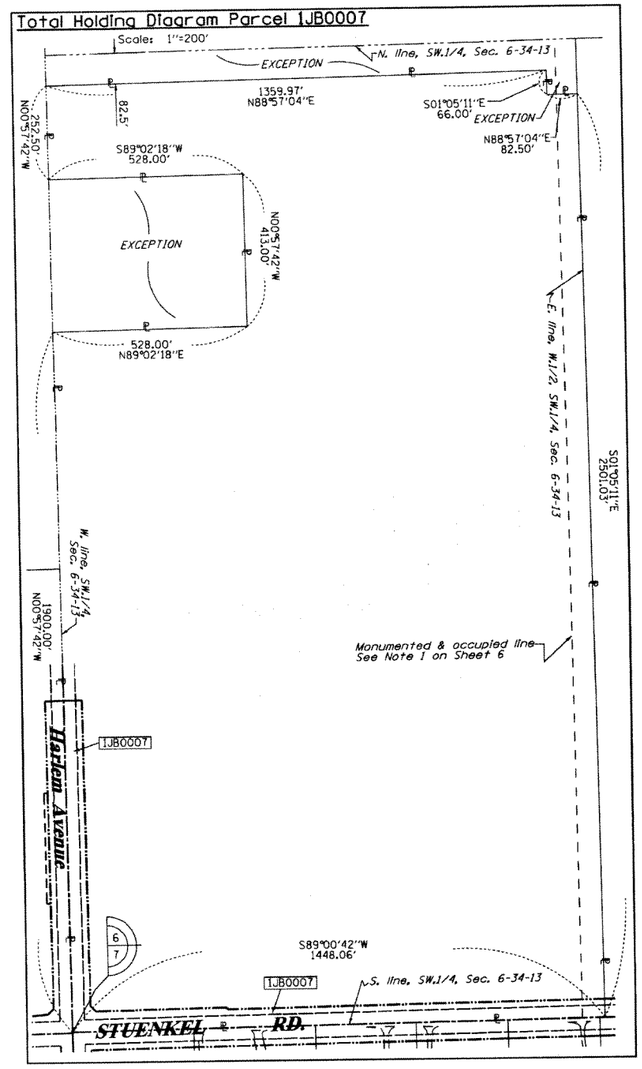

LEGEND

- SECTION CORNER
- QUARTER SECTION CORNER
- SECTION LINE
- QUARTER SECTION LINE
- QUARTER, QUARTER SECTION LINE
- PLATTED LOT LINES
- PROPERTY (DEED) LINE
- APL — APPARENT PROPERTY LINE
- EXISTING CENTERLINE
- PROPOSED CENTERLINE
- EXISTING RIGHT OF WAY LINE
- PROPOSED RIGHT OF WAY LINE
- PROPOSED EASEMENT
- 129.32' — MEASURED DIMENSION
- 9.32' (COMP) — COMPUTED DIMENSION
- (129.32') — RECORDED DIMENSION
- EXISTING BUILDING

N

GRAPHIC SCALE FEET
0 — 50 100
20 40
30 60
SCALE: 1" = 50'

Bearings are referenced to the Illinois Coordinate System, NAD83, East Zone, as provided by the Illinois Department of Transportation.

- IRON PIPE OR ROD FOUND
- CUT CROSS FOUND OR SET
- "MAG" NAIL SET
- 5/8" REBAR SET
- T1 T2 T3 — THESE STAKES REFERENCE FOUND OR SET MONUMENTATION. SET 5/8 INCH IRON ROD FLUSH WITH GROUND TO TIE FOUND IRON STAKE IDENTIFIED BY COLORED PLASTIC CAP BEARING SURVEYORS REGISTRATION NUMBER.
- BT1 BT2 BT3 — THESE STAKES, IN CULTIVATED AREAS, REFERENCE FOUND OR SET MONUMENTATION. BURIED 5/8 INCH IRON ROD 20 INCHES BELOW GROUND TO TIE FOUND IRON STAKE. IDENTIFIED BY COLORED PLASTIC CAP BEARING SURVEYORS REGISTRATION NUMBER.
- STAKING OF PROPOSED RIGHT OF WAY. SET DIVISION OF HIGHWAYS SURVEY MARKER TO MONUMENT THE POSITION SHOWN. IDENTIFIED BY INSCRIPTION DATA AND SURVEYORS REGISTRATION NUMBER.
- M — STAKING OF PROPOSED RIGHT OF WAY IN CULTIVATED AREAS. BURIED 5/8 INCH METAL ROD 20 INCHES BELOW GROUND TO MARK FUTURE SURVEY MARKER POSITION IDENTIFIED BY COLORED PLASTIC CAP BEARING SURVEYORS REGISTRATION NUMBER.
- PERMANENT SURVEY MARKER, I.D.O.T. STANDARD 2135 (TO BE SET BY OTHERS)
- RIGHT OF WAY STAKING PROPOSED TO BE SET

STATE OF ILLINOIS)
)SS
COUNTY OF WILL)

THIS IS TO CERTIFY THAT I, RONALD F. HODGEN, AN ILLINOIS PROFESSIONAL LAND SURVEYOR, (WE, RUETTIGER, TONELLI & ASSOCIATES, AN ILLINOIS PROFESSIONAL DESIGN FIRM LAND SURVEYING CORPORATION, NUMBER 89,) HAVE SURVEYED THE PLAT OF HIGHWAYS SHOWN HEREON IN SECTION 1, TOWNSHIP 34 NORTH, RANGE 12 EAST AND SECTION 6, TOWNSHIP 34 NORTH, RANGE 13 EAST OF THE THIRD PRINCIPAL MERIDIAN, WILL COUNTY, THAT THE SURVEY IS TRUE AND COMPLETE AS SHOWN TO THE BEST OF MY KNOWLEDGE AND BELIEF, THAT THE PLAT CORRECTLY REPRESENTS SAID SURVEY, THAT ALL MONUMENTS FOUND AND ESTABLISHED ARE OF PERMANENT QUALITY AND OCCUPY THE POSITIONS SHOWN THEREON AND THAT THE MONUMENTS ARE SUFFICIENT TO ENABLE THE SURVEY TO BE RETRACED, MADE FOR THE DEPARTMENT OF TRANSPORTATION, STATE OF ILLINOIS.

DATED AT _____, ILLINOIS THIS _____ DAY OF _____ 20__ A.D.

ILLINOIS PROFESSIONAL LAND SURVEYOR NO. 2630
LICENSE EXPIRATION DATE: 11-30-2012

THIS PROFESSIONAL SERVICE CONFORMS TO THE CURRENT ILLINOIS MINIMUM STANDARDS FOR A BOUNDARY SURVEY.

RUETTIGER, TONELLI & ASSOCIATES, INC.
Land Surveyors/Engineers/Planners/Landscape Architects/G.I.S. Consultants
2174 OREGON STREET
JOLIET, ILLINOIS 60435
PH. (815) 744-6600 FAX (815) 744-0101

RECEIVED
JUL 21 2011
PLATS & LEGALS

PLAT OF HIGHWAYS

STATE OF ILLINOIS
DEPARTMENT OF TRANSPORTATION
I-57

LIMITS: @ Stuenkel Rd.	COUNTY: WILL
PROJECT	JOB NO.: R91-037-09
STATION 945+00	TO STATION 955+00
SCALE: 1"=50'	SHEET 5 OF

BUREAU OF LAND ACQUISITION
201 WEST CENTER COURT
SCHAUMBURG, ILLINOIS 60196

MADE BY: RH

SHEET 1 OF -- IS A COVER SHEET AND IS NOT RECORDED
RT&A 2011-0377