RECORDED AS DOCUMENT NO. 2011-10225

SE1/4 SECTION 8, T.33N., R.2E., OF THE 3RD P.M.

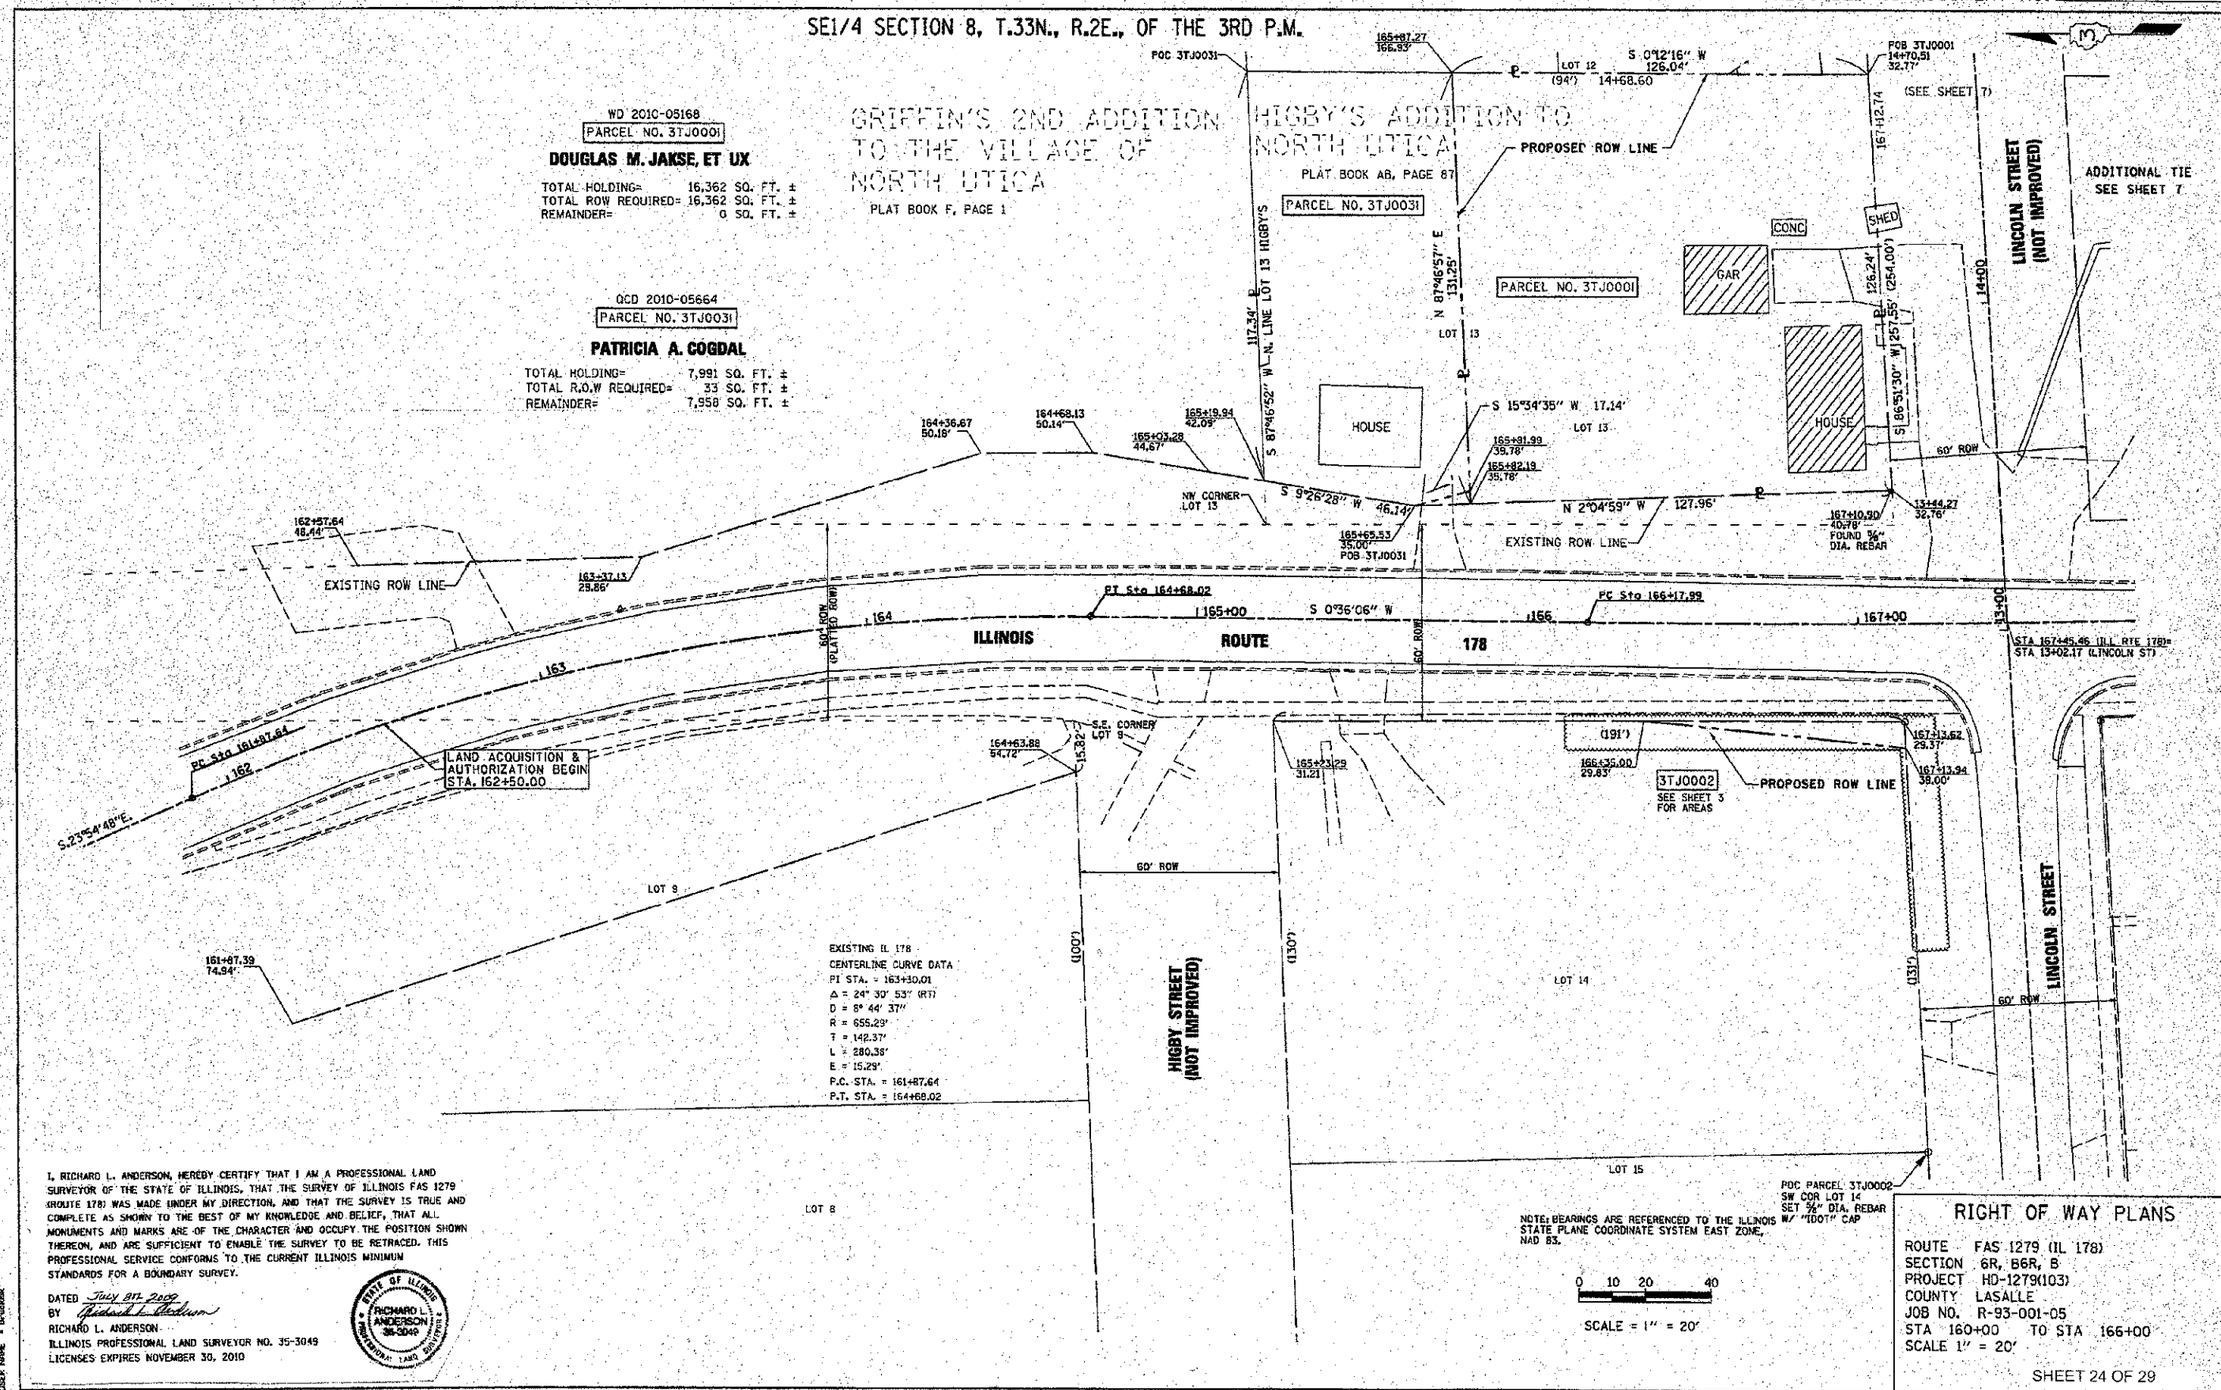

I, RICHARD L. ANDERSON, HEREBY CERTIFY THAT I AM A PROFESSIONAL LAND SURVEYOR OF THE STATE OF ILLINOIS, THAT THE SURVEY OF ILLINOIS FAS 1279 (ROUTE 178) WAS MADE UNDER MY DIRECTION, AND THAT THE SURVEY IS TRUE AND COMPLETE AS SHOWN TO THE BEST OF MY KNOWLEDGE AND BELIEF, THAT ALL MONUMENTS AND MARKS ARE OF THE CHARACTER AND OCCUPY THE POSITION SHOWN THEREON, AND ARE SUFFICIENT TO ENABLE THE SURVEY TO BE RETRACED. THIS PROFESSIONAL SERVICE CONFORMS TO THE CURRENT ILLINOIS MINIMUM STANDARDS FOR A BOUNDARY SURVEY.

DATED July 8th 2009
BY Richard L. Anderson
RICHARD L. ANDERSON
ILLINOIS PROFESSIONAL LAND SURVEYOR NO. 35-3049
LICENSES EXPIRES NOVEMBER 30, 2010

STATE OF ILLINOIS
RICHARD L. ANDERSON
35-3049
PROFESSIONAL LAND SURVEYOR

PLOT DATE = 6/2/2011
FILE NAME = c:\pwworking\dot1\d0031279\sht24.dgn
PLOT SCALE = 20.0000 ' / in.
USER NAME = Bostick

RIGHT OF WAY PLANS

ROUTE FAS 1279 (IL 178)
SECTION 6R, B6R, B
PROJECT HD-1279(103)
COUNTY LASALLE
JOB NO. R-93-001-05
STA 160+00 TO STA 166+00
SCALE 1" = 20'

SHEET 24 OF 29

CONTRACT # 87355