PART OF THE NORTHEAST QUARTER OF SECTION 34 & THE NORTHWEST QUARTER OF SECTION 35 TWP. 45 N., R. 7 E. OF THE 3RD. P.M., IN McHENRY COUNTY, ILLINOIS.

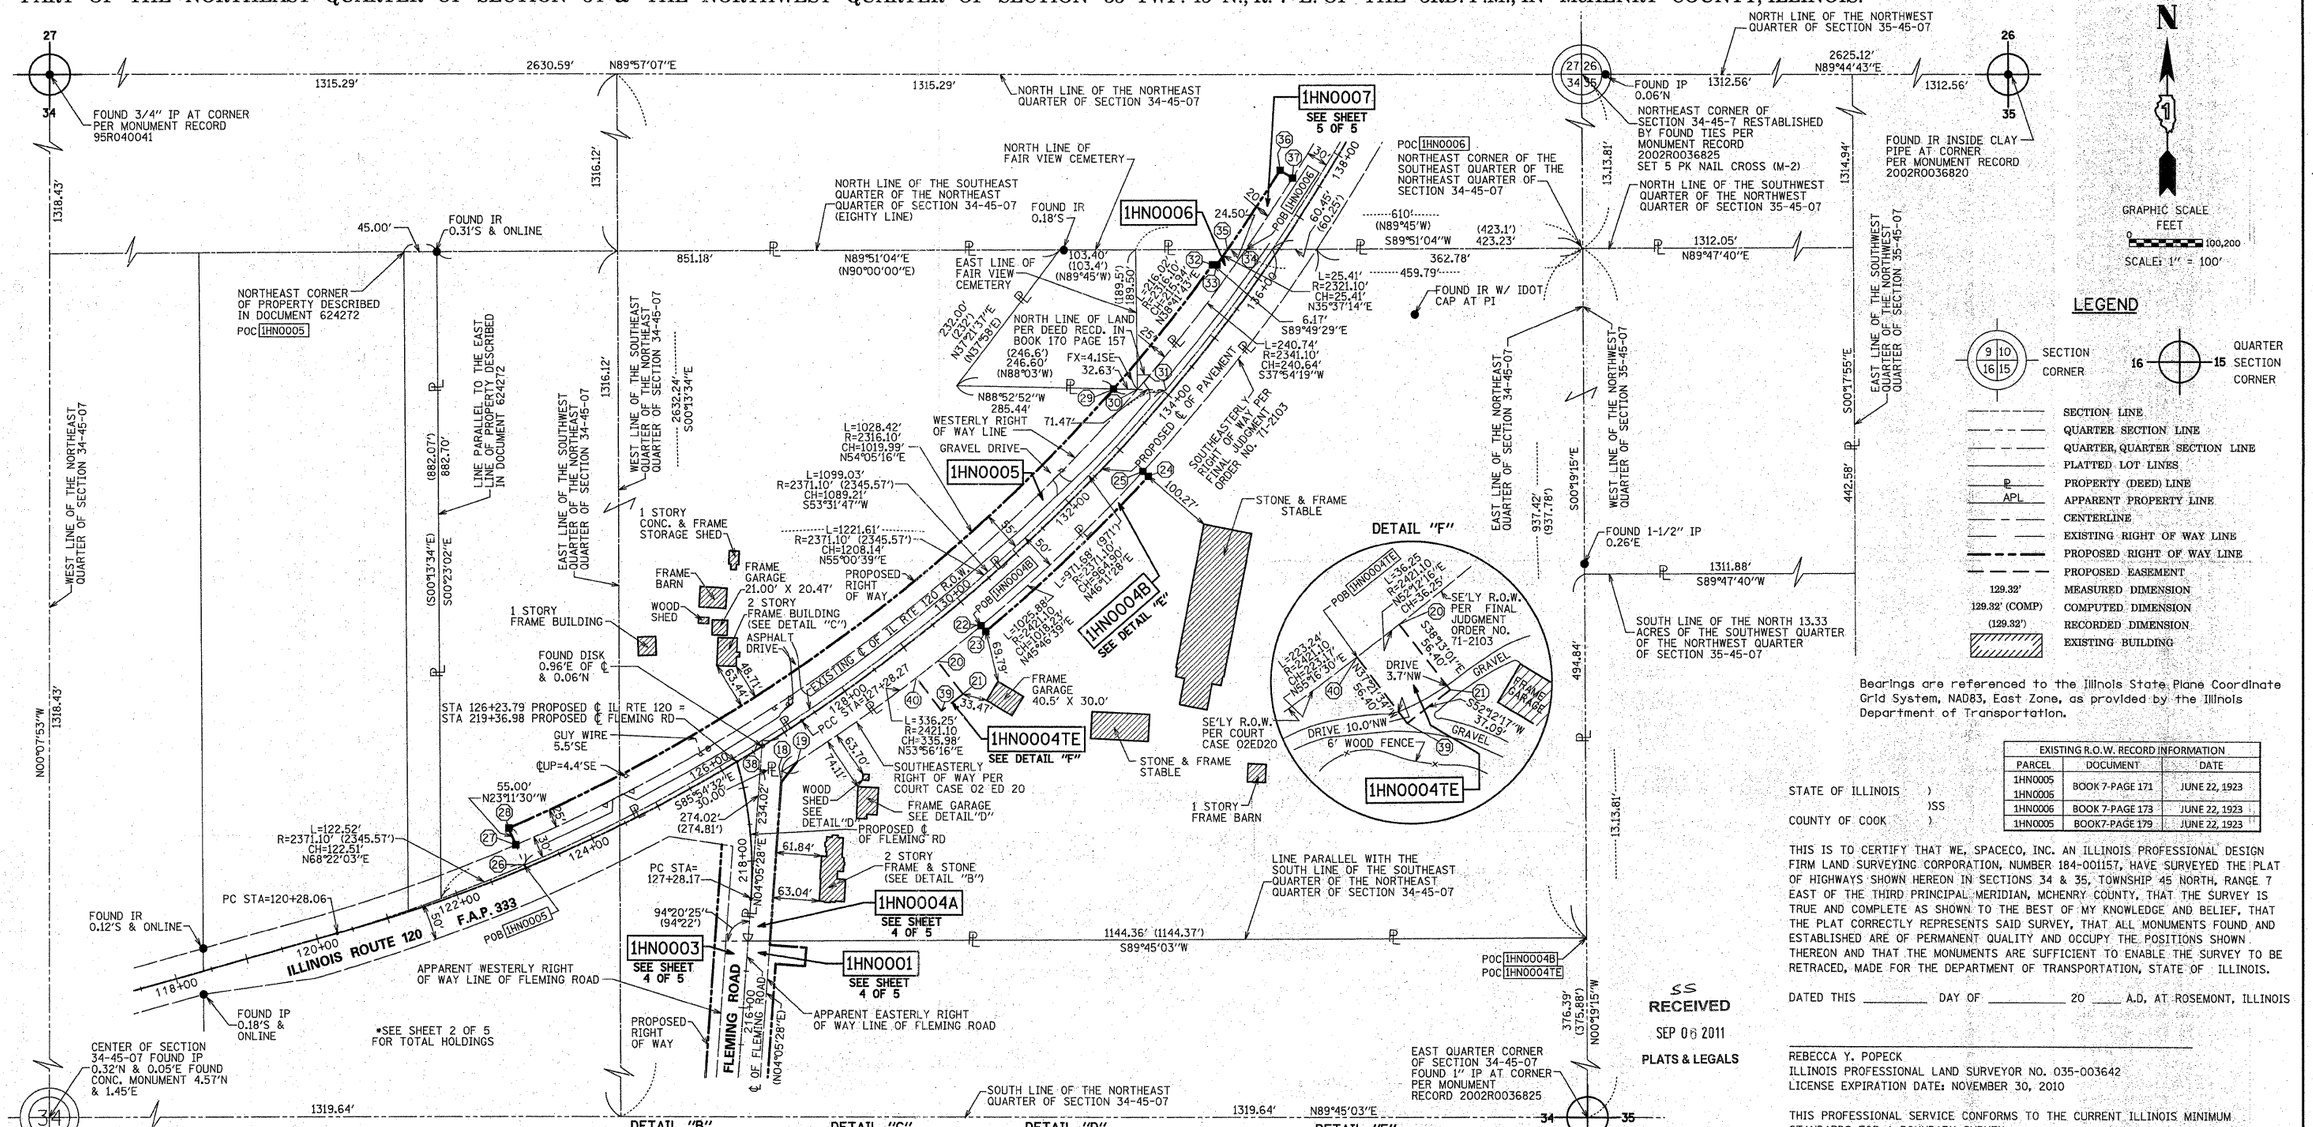

Bearings are referenced to the Illinois State Plane Coordinate Grid System, NAD83, East Zone, as provided by the Illinois Department of Transportation.

EXISTING R.O.W. RECORD INFORMATION		
PARCEL	DOCUMENT	DATE
1HN0005 1HN0006	BOOK 7-PAGE 171	JUNE 22, 1923
1HN0006	BOOK 7-PAGE 173	JUNE 22, 1923
1HN0005	BOOK7-PAGE 179	JUNE 22, 1923

STATE OF ILLINOIS)
)SS
COUNTY OF COOK)

THIS IS TO CERTIFY THAT WE, SPACECO, INC. AN ILLINOIS PROFESSIONAL DESIGN FIRM LAND SURVEYING CORPORATION, NUMBER 184-001157, HAVE SURVEYED THE PLAT OF HIGHWAYS SHOWN HEREON IN SECTIONS 34 & 35, TOWNSHIP 45 NORTH, RANGE 7 EAST OF THE THIRD PRINCIPAL MERIDIAN, MCHENRY COUNTY, THAT THE SURVEY IS TRUE AND COMPLETE AS SHOWN TO THE BEST OF MY KNOWLEDGE AND BELIEF, THAT THE PLAT CORRECTLY REPRESENTS SAID SURVEY, THAT ALL MONUMENTS FOUND AND ESTABLISHED ARE OF PERMANENT QUALITY AND OCCUPY THE POSITIONS SHOWN THEREON AND THAT THE MONUMENTS ARE SUFFICIENT TO ENABLE THE SURVEY TO BE RETRACED, MADE FOR THE DEPARTMENT OF TRANSPORTATION, STATE OF ILLINOIS.

DATED THIS _____ DAY OF _____ 20 ____ A.D. AT ROSEMONT, ILLINOIS

SS
RECEIVED
SEP 06 2011
PLATS & LEGALS

_____
REBECCA Y. POPECK
ILLINOIS PROFESSIONAL LAND SURVEYOR NO. 035-003642
LICENSE EXPIRATION DATE: NOVEMBER 30, 2010

THIS PROFESSIONAL SERVICE CONFORMS TO THE CURRENT ILLINOIS MINIMUM STANDARDS FOR A BOUNDARY SURVEY.

● IRON PIPE OR ROD FOUND ○ REPLACED AFTER CONSTRUCTION

\+ CUT CROSS FOUND OR SET

• T1 T2 T3 THESE STAKES REFERENCE FOUND OR SET MONUMENTATION. SET 5/8 INCH IRON ROD FLUSH WITH GROUND TO TIE FOUND IRON STAKE IDENTIFIED BY COLORED PLASTIC CAP BEARING SURVEYORS REGISTRATION NUMBER.

• BT1 BT2 BT3 THESE STAKES, IN CULTIVATED AREAS, REFERENCE FOUND OR SET MONUMENTATION. BURIED 5/8 INCH IRON ROD 20 INCHES BELOW GROUND TO TIE FOUND IRON STAKE. IDENTIFIED BY COLORED PLASTIC CAP BEARING SURVEYORS REGISTRATION NUMBER.

■ STAKING OF PROPOSED RIGHT OF WAY. SET DIVISION OF HIGHWAYS SURVEY MARKER TO MONUMENT THE POSITION SHOWN. IDENTIFIED BY INSCRIPTION DATA AND SURVEYORS REGISTRATION NUMBER.

■ M STAKING OF PROPOSED RIGHT OF WAY IN CULTIVATED AREAS. BURIED 5/8 INCH METAL ROD 20 INCHES BELOW GROUND TO MARK FUTURE SURVEY MARKER POSITION IDENTIFIED BY COLORED PLASTIC CAP BEARING SURVEYORS REGISTRATION NUMBER.

⊕ PERMANENT SURVEY MARKER, I.D.O.T. STANDARD 2135 (TO BE SET BY OTHERS)

□ RIGHT OF WAY STAKING PROPOSED TO BE SET

PARCEL NUMBER	OWNER	TOTAL HOLDINGS ACRES	PART TAKEN ACRES	AREA IN EXISTING R.O.W. ACRES	REMAINDER AREA ACRES	EASEMENT AREA ACRES	EASEMENT PURPOSE	PERMANENT INDEX NUMBER	PROPERTY ACQUIRED BY
1HN0005	DONNA JEAN SLAWSON, AS SUCCESSOR TRUSTEE	12.750	1.343	0.744	11.407	0.000	N/A	08-34-200-021	
1HN0006	FAIRVIEW CEMETERY	1.093	0.135	0	0.958	0.000	N/A	08-34-200-004	
1HN0004A 1HN0004B 1HN0004TE	CHRISTOPHER K. SELLERS SR. (TRUSTEE) & SUSAN R. SELLERS (TRUSTEE)	30.348	0.164 0.070	0.160 0.000	30.114	0.047	TEMPORARY	08-34-200-023 08-35-100-003	

COORDINATE TABLE				
POINT	NORTHING	EASTING	STATION	OFFSET
18	2065196.50	966652.26	218+97.45	52.36 RIGHT
19	2065224.56	966673.99	126+93.40	43.07 RIGHT
20	2065360.80	966865.39	129+24.60	43.02 RIGHT
21	2065316.48	966900.28	129+24.60	99.42 RIGHT
22	2065409.24	966924.93	130+00.00	43.01 RIGHT
23	2065401.58	966931.36	130+00.00	53.01 RIGHT
24	2065613.15	967153.11	133+00.00	52.97 RIGHT
25	2065619.94	967145.76	133+00.00	42.97 RIGHT
26	2065083.33	966301.10	123+00.37	4.30 LEFT
27	2065110.87	966289.30	123+00.00	34.33 LEFT
28	2065133.85	966279.45	122+99.69	59.33 LEFT
29	2065732.13	967105.56	133+56.60	62.04 LEFT
30	2065731.49	967138.18	133+75.46	37.26 LEFT
31	2065730.73	967176.91	134+03.05	5.68 LEFT
32	2065900.66	967240.56	135+78.40	62.07 LEFT
33	2065900.64	967246.73	135+82.10	57.07 LEFT
34	2065921.37	967286.03	136+22.44	37.27 LEFT
35	2065921.30	967261.53	136+08.14	57.07 LEFT
36	2066028.33	967332.96	137+40.00	57.09 LEFT
37	2066017.70	967349.89	137+40.00	37.09 LEFT
38	2065213.60	966623.41	219+18.94	28.12 RIGHT
39	2065293.75	966870.97	128+89.00	99.42 RIGHT
40	2065338.58	966836.75	128+89.00	43.02 RIGHT

REVISION DATE:	REVISION	MADE BY
09/06/2011	REVISION PER IDOT REVIEW	RYP
09/02/2011	REVISION PER IDOT REVIEW	RYP
07/27/2011	REVISION OWNER INFORMATION	RYP
05/25/2011	REVISION 1HN0004TE	RYP
09/07/2010	REVISION PER IDOT REVIEW	JWM
08/09/2010	REVISION PER IDOT REQUEST	JWM
05/05/2010	REVISION PER IDOT REVIEW	RYP
4/8/2010	REVISION PER IDOT REVIEW	JM

SPACECO INC.
CONSULTING ENGINEERS
SITE DEVELOPMENT ENGINEERS
LAND SURVEYORS
9575 W. Higgins Road, Suite 700,
Rosemont, Illinois 60018
Phone: (847) 696-4060 Fax: (847) 696-4065

PLAT OF HIGHWAYS

STATE OF ILLINOIS
DEPARTMENT OF TRANSPORTATION
F.A.P. 333 (ILLINOIS ROUTE 120)

SECTION: AT FLEMING ROAD COUNTY: McHENRY
PROJECT JOB NO.: R-91-009-07
STATION 118+00 TO STATION 138+00
SCALE: 1"=100' SHEET 3 OF 5 G7 32

BUREAU OF LAND ACQUISITION
201 WEST CENTER COURT
SCHAUMBURG, ILLINOIS 60196