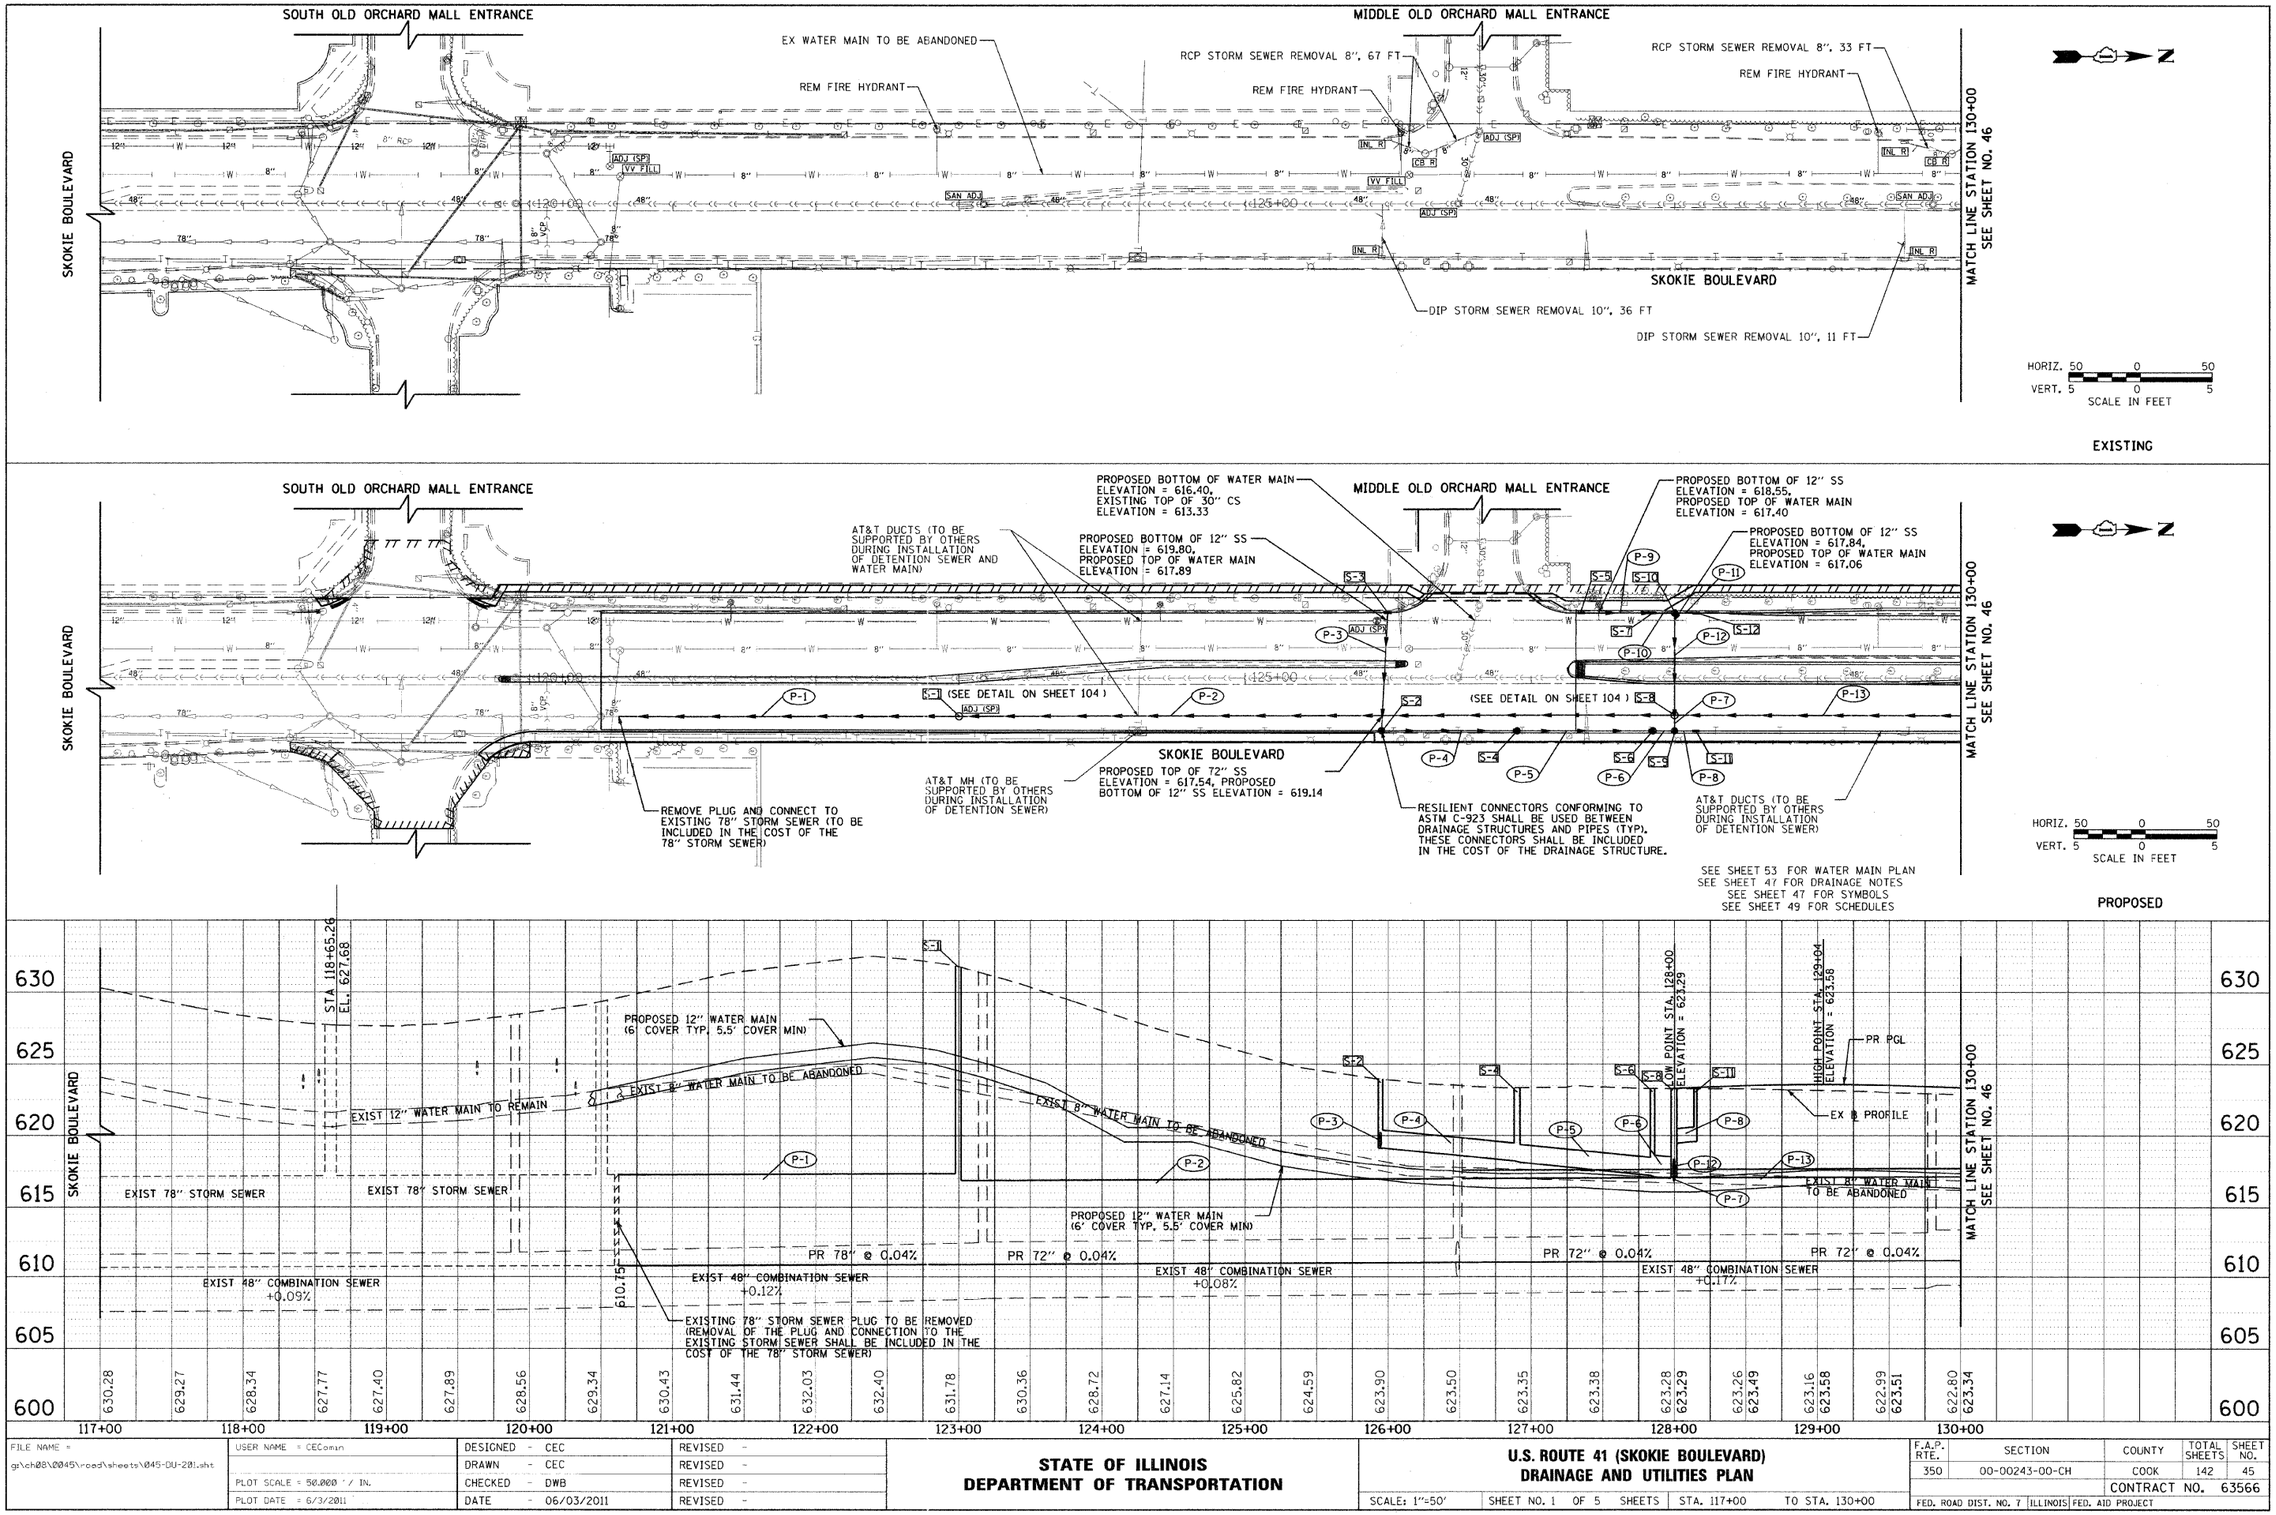




FILE NAME = g:\ch08\0045\road\sheets\045-DU-201.sht	USER NAME = CEComin	DESIGNED - CEC	REVISED -
		DRAWN - CEC	REVISED -
	PLOT SCALE = 50.000 ' / IN.	CHECKED - DWB	REVISED -
	PLOT DATE = 6/3/2011	DATE - 06/03/2011	REVISED -

STATE OF ILLINOIS
DEPARTMENT OF TRANSPORTATION

U.S. ROUTE 41 (SKOKIE BOULEVARD)
DRAINAGE AND UTILITIES PLAN

SCALE: 1"=50' | SHEET NO. 1 OF 5 SHEETS | STA. 117+00 TO STA. 130+00

F.A.P. RTE.	SECTION	COUNTY	TOTAL SHEETS	SHEET NO.
350	00-00243-00-CH	COOK	142	45
		CONTRACT NO. 63566		

FED. ROAD DIST. NO. 7 | ILLINOIS | FED. AID PROJECT