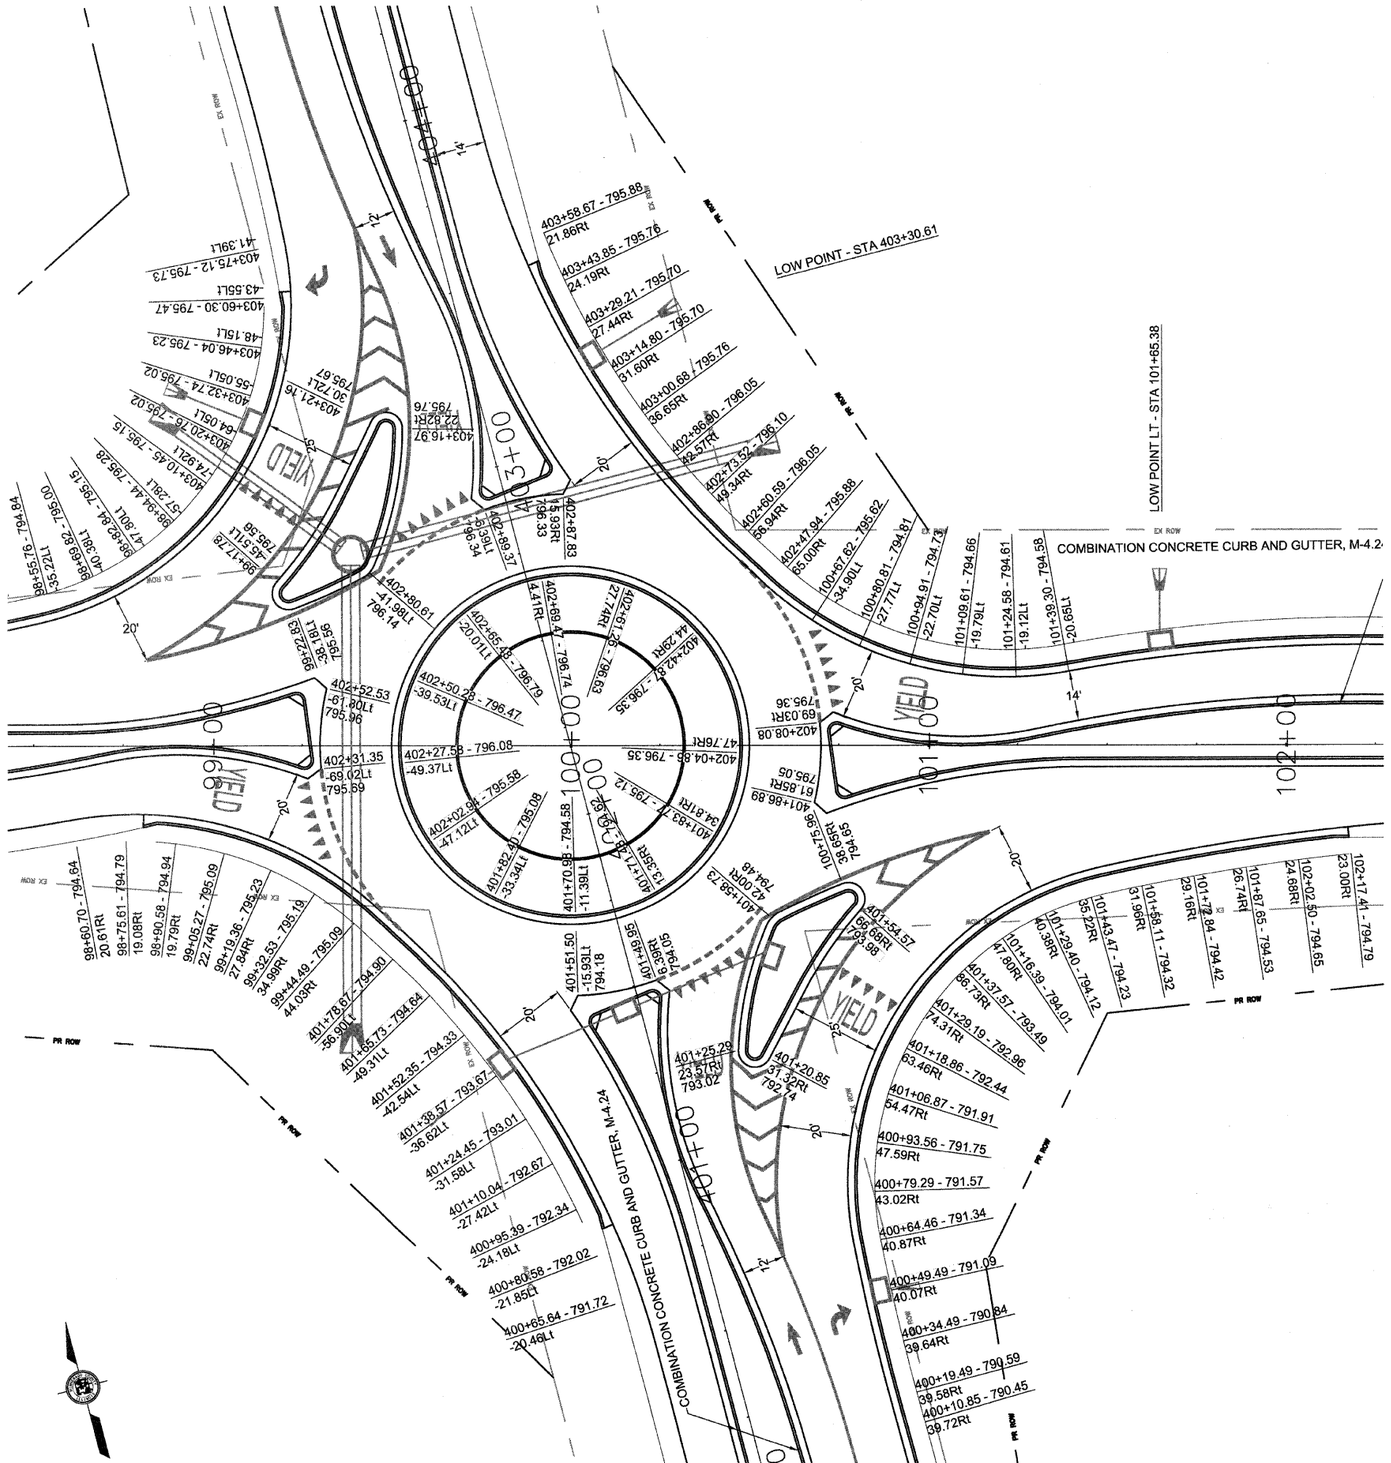

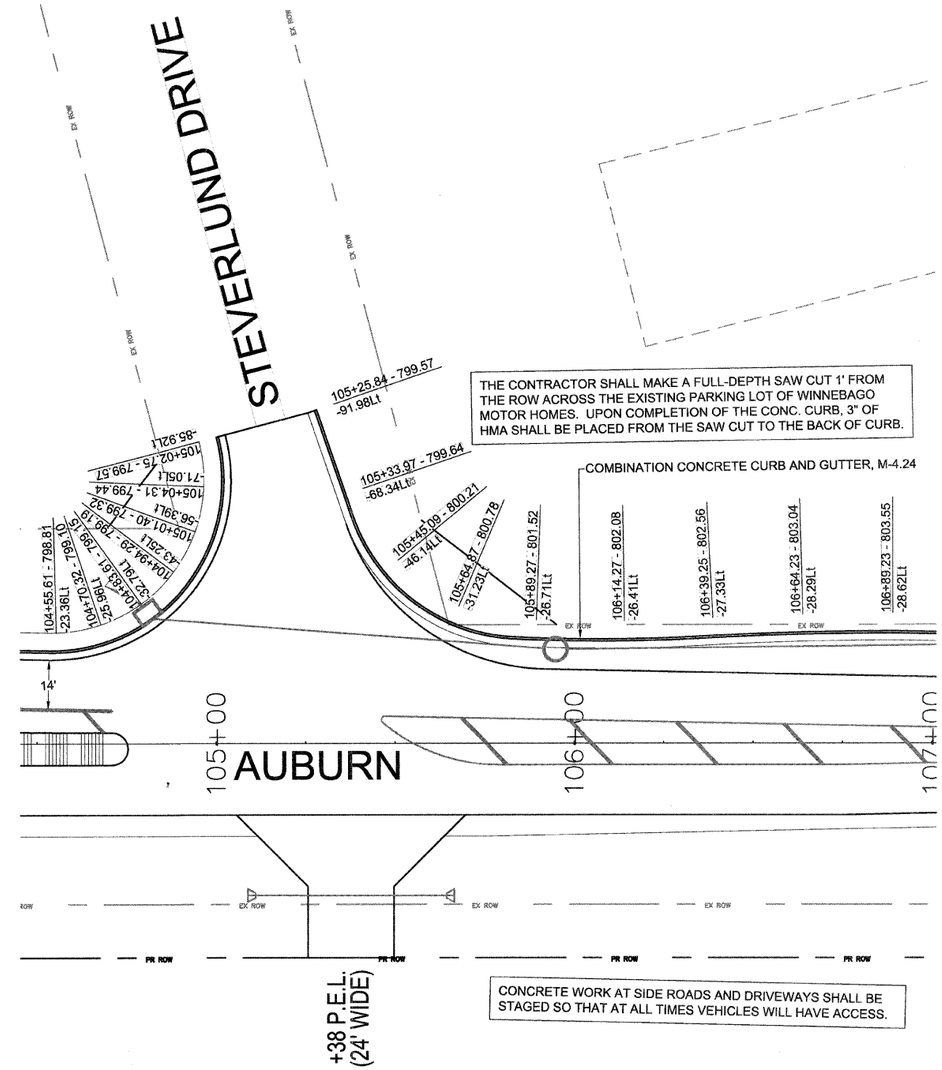

AUBURN ROAD & MERIDIAN ROAD
INTERSECTION DETAILS