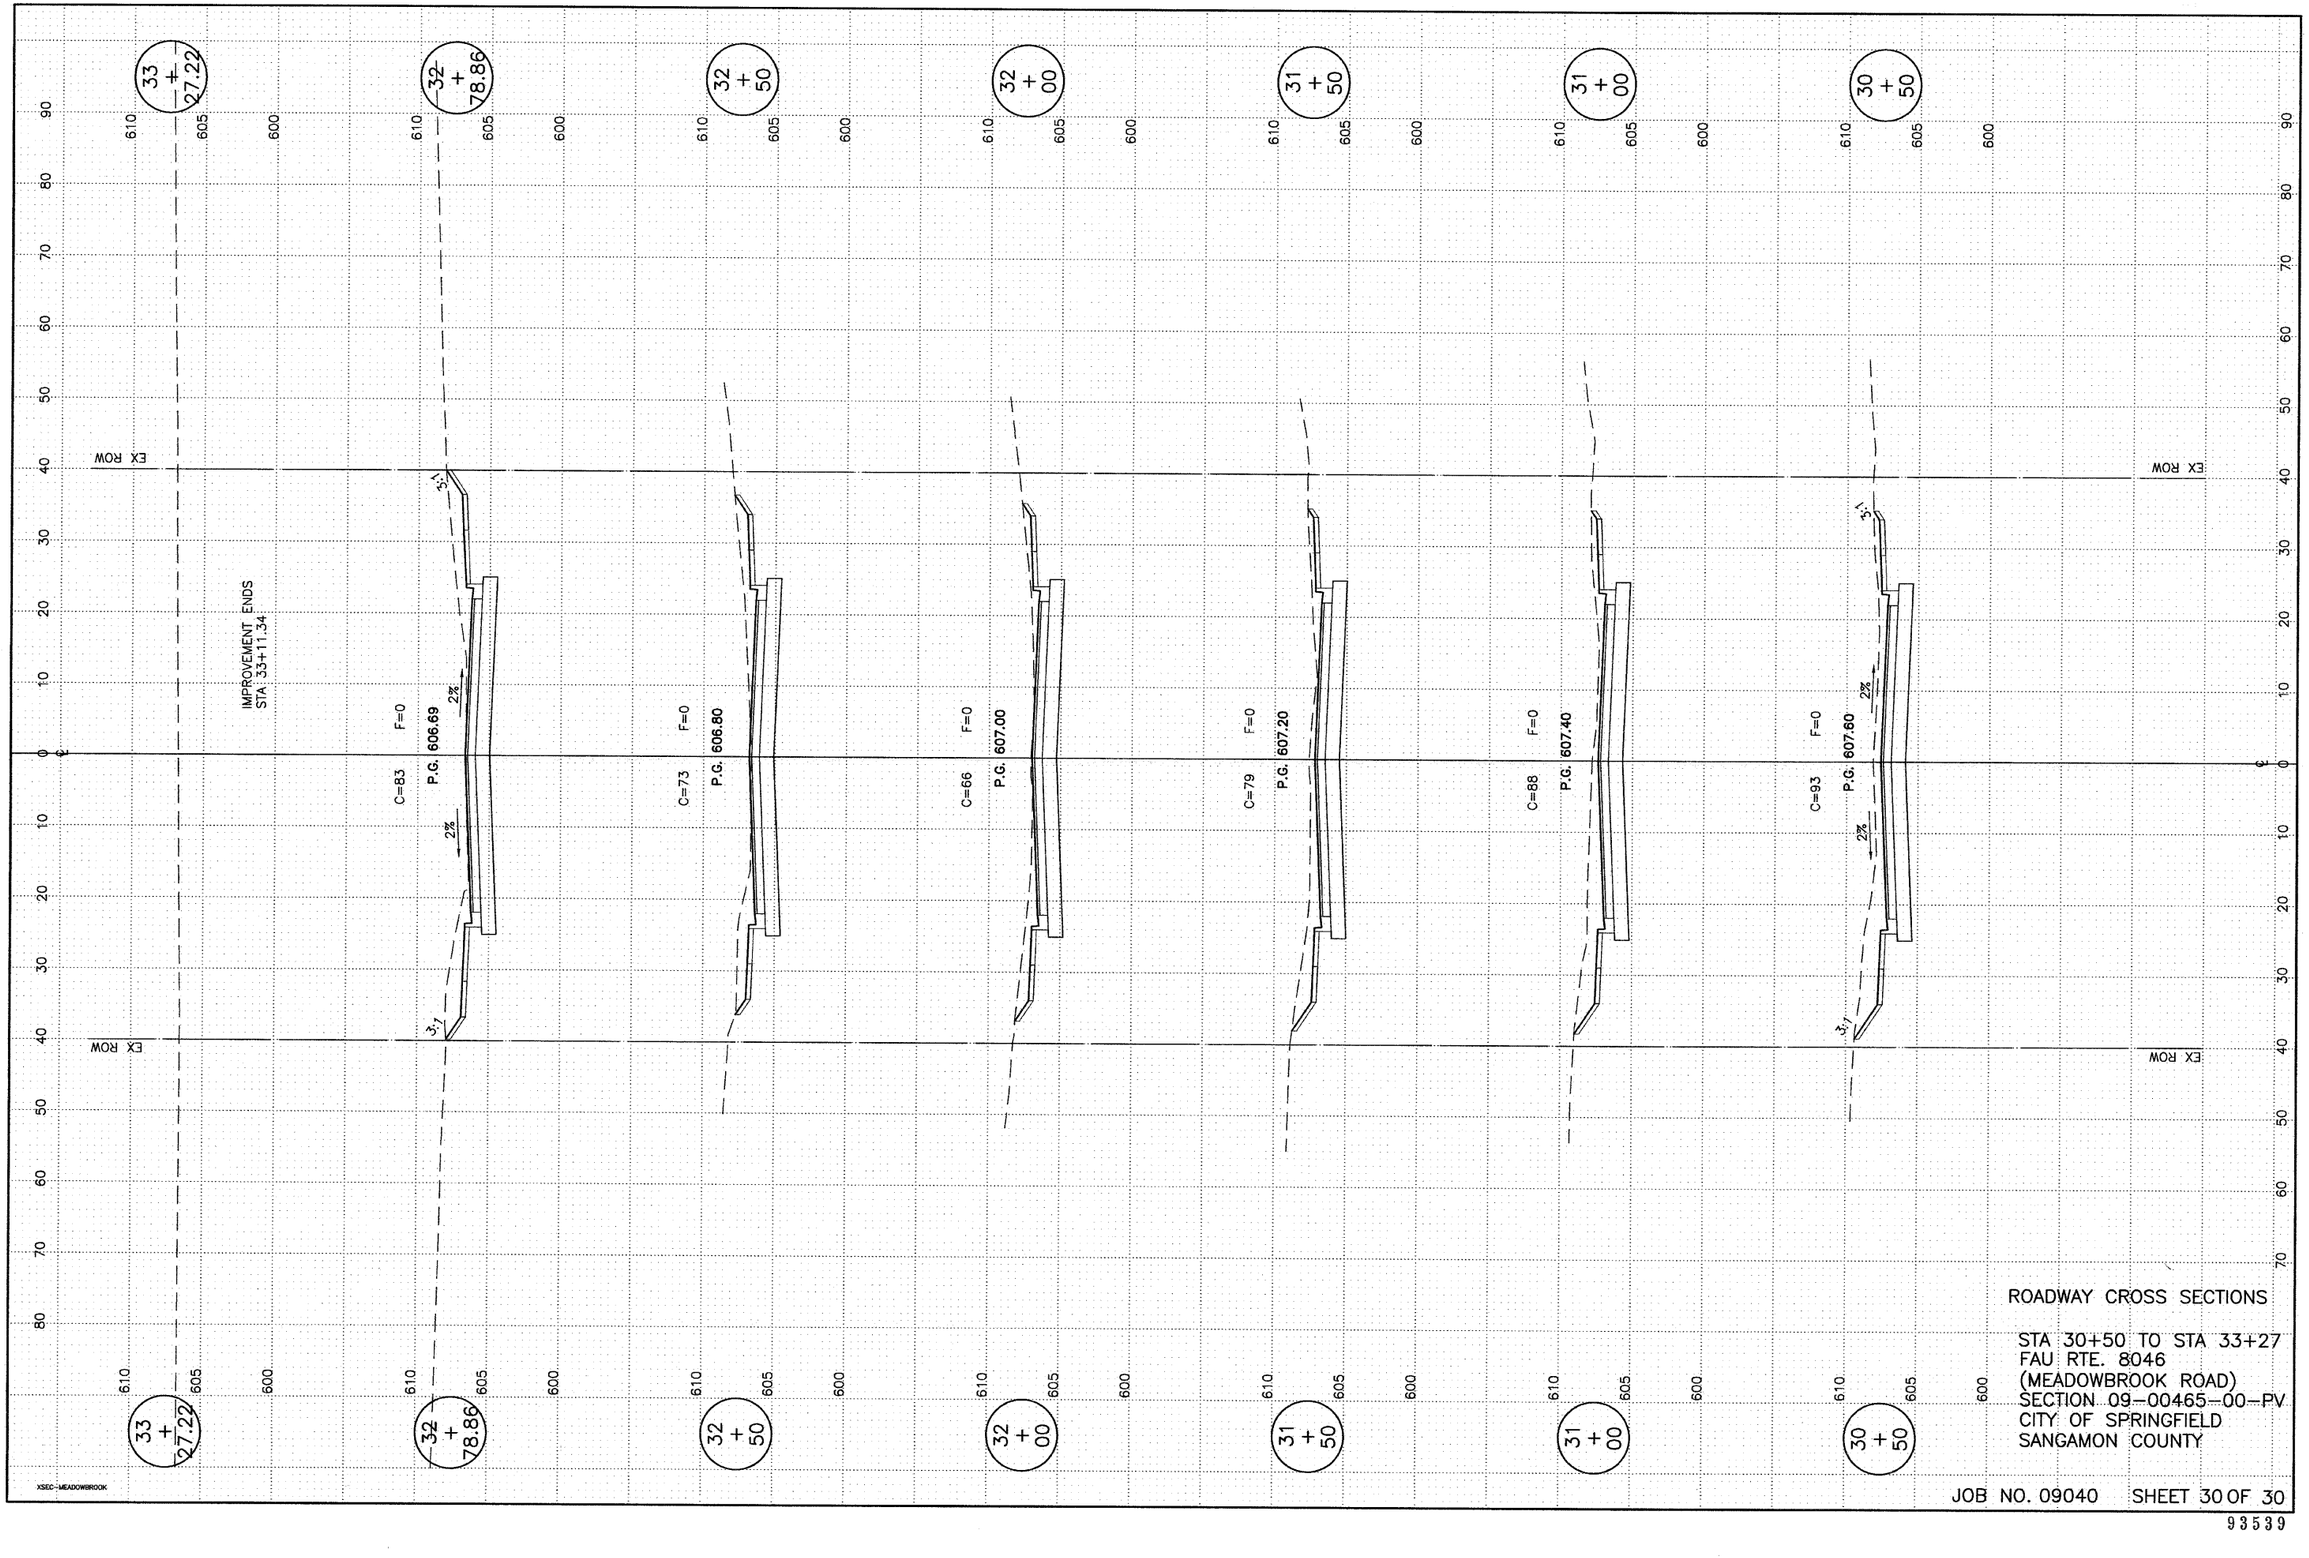

ROADWAY CROSS SECTIONS

STA 30+50 TO STA 33+27
FAU RTE. 8046
(MEADOWBROOK ROAD)
SECTION 09-00465-00-PV
CITY OF SPRINGFIELD
SANGAMON COUNTY

XSEC-MEADOWBROOK

JOB NO. 09040 SHEET 30 OF 30

93539