PART OF THE SE 1/4 OF SEC. 29, TWP. 44 N., R. 8 E. OF THE 3RD. P.M., IN McHENRY COUNTY, ILLINOIS.

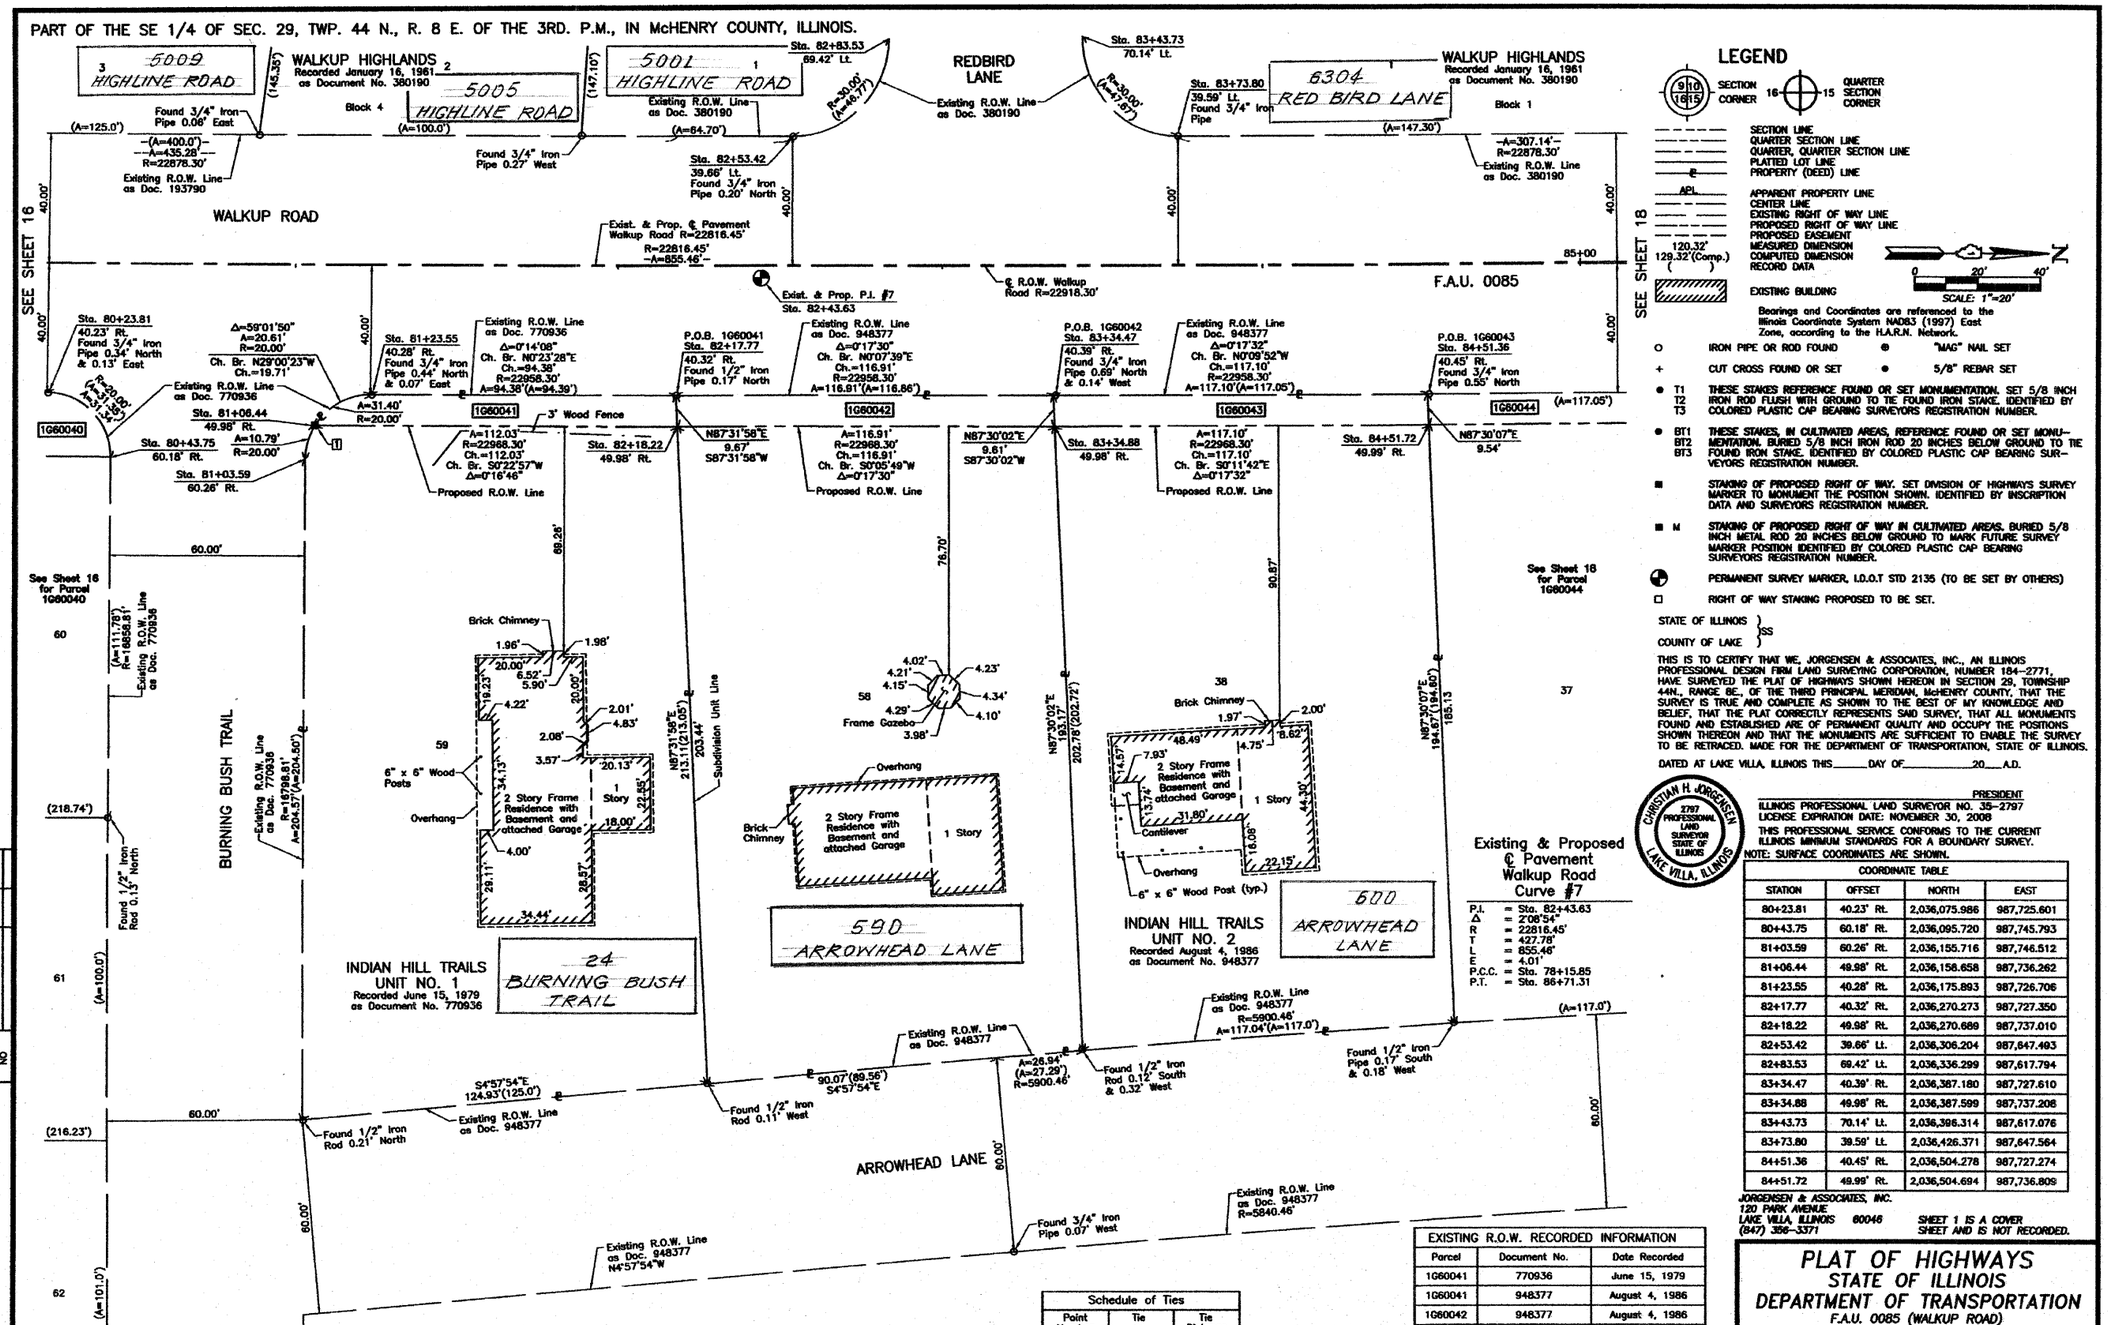

LEGEND

SECTION CORNER 9|10 16|15 QUARTER SECTION CORNER

- SECTION LINE
- QUARTER SECTION LINE
- QUARTER, QUARTER SECTION LINE
- PLATTED LOT LINE
- PROPERTY (DEED) LINE
- APL APPARENT PROPERTY LINE
- CENTER LINE
- EXISTING RIGHT OF WAY LINE
- PROPOSED RIGHT OF WAY LINE
- PROPOSED EASEMENT
- 120.32' MEASURED DIMENSION
- (129.32'(Comp.)) COMPUTED DIMENSION
- ( ) RECORD DATA
- EXISTING BUILDING

SCALE: 1"=20'

Bearings and Coordinates are referenced to the Illinois Coordinate System NAD83 (1997) East Zone, according to the H.A.R.N. Network.

- o IRON PIPE OR ROD FOUND
- + CUT CROSS FOUND OR SET
- ● T1 T2 T3 THESE STAKES REFERENCE FOUND OR SET MONUMENTATION. SET 5/8 INCH IRON ROD FLUSH WITH GROUND TO TIE FOUND IRON STAKE. IDENTIFIED BY COLORED PLASTIC CAP BEARING SURVEYORS REGISTRATION NUMBER.
- ● BT1 BT2 BT3 THESE STAKES, IN CULTIVATED AREAS, REFERENCE FOUND OR SET MONUMENTATION. BURIED 5/8 INCH IRON ROD 20 INCHES BELOW GROUND TO TIE FOUND IRON STAKE. IDENTIFIED BY COLORED PLASTIC CAP BEARING SURVEYORS REGISTRATION NUMBER.
- ■ STAKING OF PROPOSED RIGHT OF WAY. SET DIVISION OF HIGHWAYS SURVEY MARKER TO MONUMENT THE POSITION SHOWN. IDENTIFIED BY INSCRIPTION DATA AND SURVEYORS REGISTRATION NUMBER.
- ■ M STAKING OF PROPOSED RIGHT OF WAY IN CULTIVATED AREAS. BURIED 5/8 INCH METAL ROD 20 INCHES BELOW GROUND TO MARK FUTURE SURVEY MARKER POSITION IDENTIFIED BY COLORED PLASTIC CAP BEARING SURVEYORS REGISTRATION NUMBER.
- ⊕ PERMANENT SURVEY MARKER, I.D.O.T STD 2135 (TO BE SET BY OTHERS)
- □ RIGHT OF WAY STAKING PROPOSED TO BE SET.

STATE OF ILLINOIS } SS
COUNTY OF LAKE }

THIS IS TO CERTIFY THAT WE, JORGENSEN & ASSOCIATES, INC., AN ILLINOIS PROFESSIONAL DESIGN FIRM LAND SURVEYING CORPORATION, NUMBER 184-2771, HAVE SURVEYED THE PLAT OF HIGHWAYS SHOWN HEREON IN SECTION 29, TOWNSHIP 44N., RANGE 8E., OF THE THIRD PRINCIPAL MERIDIAN, McHENRY COUNTY, THAT THE SURVEY IS TRUE AND COMPLETE AS SHOWN TO THE BEST OF MY KNOWLEDGE AND BELIEF, THAT THE PLAT CORRECTLY REPRESENTS SAID SURVEY, THAT ALL MONUMENTS FOUND AND ESTABLISHED ARE OF PERMANENT QUALITY AND OCCUPY THE POSITIONS SHOWN THEREON AND THAT THE MONUMENTS ARE SUFFICIENT TO ENABLE THE SURVEY TO BE RETRACED. MADE FOR THE DEPARTMENT OF TRANSPORTATION, STATE OF ILLINOIS.

DATED AT LAKE VILLA, ILLINOIS THIS_____DAY OF_____20___A.D.

PRESIDENT

CHRISTIAN H. JORGENSEN 2797 PROFESSIONAL LAND SURVEYOR STATE OF ILLINOIS LAKE VILLA, ILLINOIS

ILLINOIS PROFESSIONAL LAND SURVEYOR NO. 35-2797
LICENSE EXPIRATION DATE: NOVEMBER 30, 2008

THIS PROFESSIONAL SERVICE CONFORMS TO THE CURRENT ILLINOIS MINIMUM STANDARDS FOR A BOUNDARY SURVEY.

NOTE: SURFACE COORDINATES ARE SHOWN.

COORDINATE TABLE

STATION	OFFSET	NORTH	EAST
80+23.81	40.23' Rt.	2,036,075.986	987,725.601
80+43.75	60.18' Rt.	2,036,095.720	987,745.793
81+03.59	60.26' Rt.	2,036,155.716	987,746.512
81+06.44	49.98' Rt.	2,036,158.658	987,736.262
81+23.55	40.28' Rt.	2,036,175.893	987,726.706
82+17.77	40.32' Rt.	2,036,270.273	987,727.350
82+18.22	49.98' Rt.	2,036,270.689	987,737.010
82+53.42	39.66' Lt.	2,036,306.204	987,647.493
82+83.53	69.42' Lt.	2,036,336.299	987,617.794
83+34.47	40.39' Rt.	2,036,387.180	987,727.610
83+34.88	49.98' Rt.	2,036,387.599	987,737.208
83+43.73	70.14' Lt.	2,036,396.314	987,617.076
83+73.80	39.59' Lt.	2,036,426.371	987,647.564
84+51.36	40.45' Rt.	2,036,504.278	987,727.274
84+51.72	49.99' Rt.	2,036,504.694	987,736.809

JORGENSEN & ASSOCIATES, INC.
120 PARK AVENUE
LAKE VILLA, ILLINOIS 60046
(847) 356-3371

SHEET 1 IS A COVER SHEET AND IS NOT RECORDED.

PARCEL NUMBER	OWNER	TOTAL HOLDINGS ACRES	PART TAKEN ACRES	AREA IN EXISTING R.O.W. ACRES	REMAINDER AREA ACRES	EASEMENT AREA ACRES	EASEMENT PURPOSE	PERMANENT INDEX NUMBER	PROPERTY ACQUIRED BY
1G60041	Joseph A. Weitzer and Irma Weitzer, husband and wife, as Tenants by the Entirety	0.599	0.024	N/A	0.575	N/A	N/A	14-29-477-001	
1G60042	Judy M. Mayer	0.558	0.026	N/A	0.532	N/A	N/A	14-29-477-004	
1G60043	Ivanhoe A. Swanson and Susan G. Swanson in Joint Tenancy	0.533	0.026	N/A	0.507	N/A	N/A	14-29-477-003	

Schedule of Ties

Point Number □	Tie to point	Tie Distance (feet)
1	T1 T2 T3	

EXISTING R.O.W. RECORDED INFORMATION

Parcel	Document No.	Date Recorded
1G60041	770936	June 15, 1979
1G60041	948377	August 4, 1986
1G60042	948377	August 4, 1986
1G60043	948377	August 4, 1986
-----	193790	July 31, 1946
-----	380190	January 16, 1961
-----	770936	June 15, 1979
-----	948377	August 4, 1986

PLAT OF HIGHWAYS
STATE OF ILLINOIS
DEPARTMENT OF TRANSPORTATION
F.A.U. 0085 (WALKUP ROAD)

SECTION 00-00246-00-FP McHENRY COUNTY
PROJECT JOB NO. R-91-006-06
STATION 80+00 TO STATION 85+00
SCALE: 1"=20' SHEET 17 OF 74

BUREAU OF LAND ACQUISITION
201 WEST CENTER COURT
SCHAUMBURG, ILLINOIS 60196

ROW PLAT	NOTEBOOK NO	MADE	CHECKED	TRACED	BY	DATE

REVISION DATE | REVISION | MADE BY

ROUTE F.A.U. 0085 (WALKUP ROAD) | SECTION 00-00246-00-FP | COUNTY McHENRY | JOB NO. R-91-006-06 | RECORDING: RECORDED ON | AS DOCUMENT NO.