PART OF THE SE 1/4 OF SEC. 17, TWP. 44 N., R. 8 E. OF THE 3RD. P.M., IN McHENRY COUNTY, ILLINOIS.

EXISTING R.O.W. RECORDED INFORMATION		
Parcel	Document No.	Date Recorded
1G60078	94R033548	May 31, 1994
1G60079	193778	July 31, 1946
-----	193778	July 31, 1946
-----	280915	July 23, 1954
-----	94R033548	May 31, 1994

PARCEL NUMBER	OWNER	TOTAL HOLDINGS ACRES	PART TAKEN ACRES	AREA IN EXISTING R.O.W. ACRES	REMAINDER AREA ACRES	EASEMENT AREA ACRES	EASEMENT AREA SQUARE FEET	EASEMENT PURPOSE	PERMANENT INDEX NUMBER	PROPERTY ACQUIRED BY
1G60078	Keith A. Fiantago and Jodi D. Fiantago, husband and wife, not as joint tenants, nor as tenants in common, but as tenants by the entirety	1.066	0.011	0.011*	1.055	N/A	N/A	N/A	14-17-452-009	
1G60079 1G60079T.E.	Francis L. Thomas and Barbara J. Thomas, his wife, in joint tenancy	2.158	0.100	0.076	2.058	0.003	117	Driveway Construction	14-17-480-003	

*Area lying in 10' Road Construction & Maintenance Easement according to Oakwood Manor Subdivision

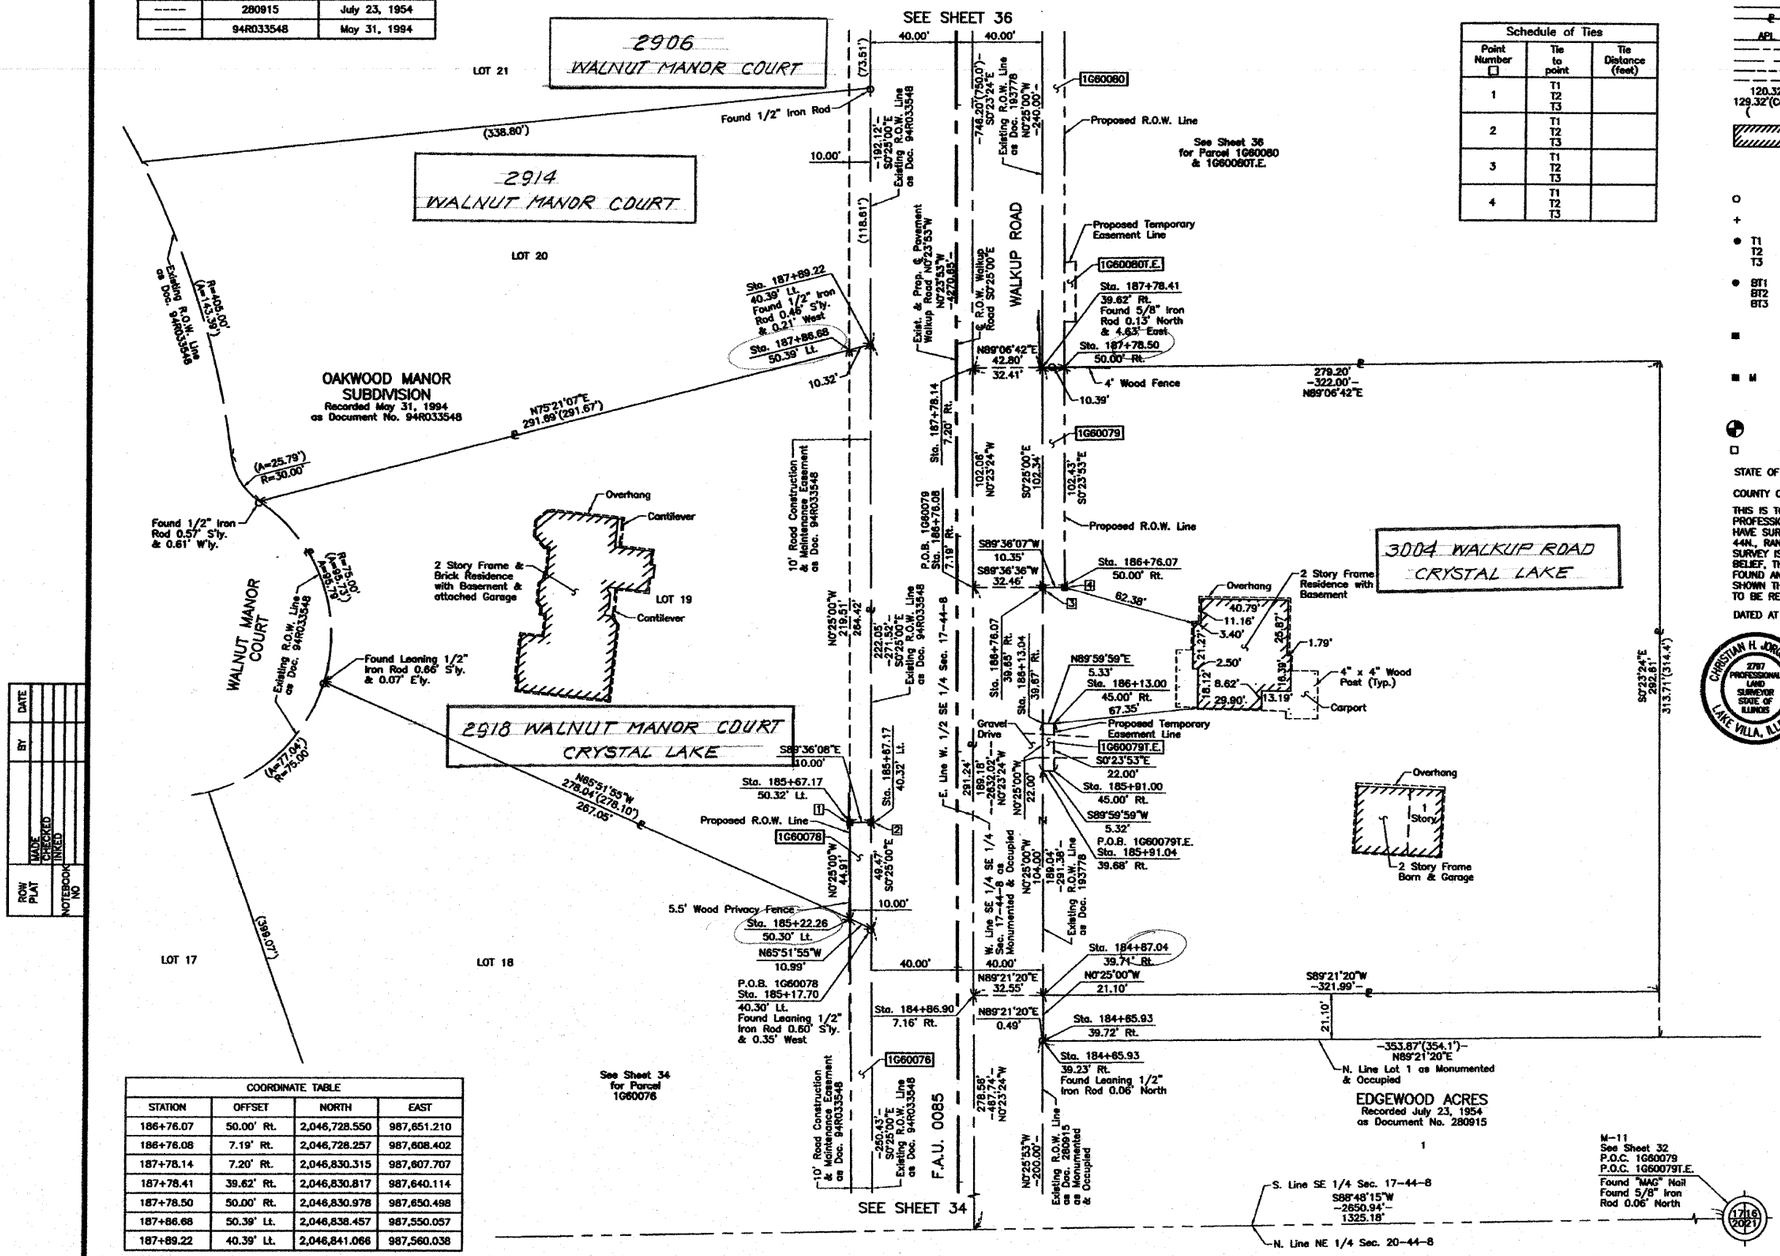
SEE SHEET 36
2906 WALNUT MANOR COURT
2914 WALNUT MANOR COURT
2918 WALNUT MANOR COURT CRYSTAL LAKE
3004 WALKUP ROAD CRYSTAL LAKE
WALKUP ROAD
WALNUT MANOR COURT
LOT 21
LOT 20
LOT 19
LOT 18
LOT 17
OAKWOOD MANOR SUBDIVISION
Recorded May 31, 1994
as Document No. 94R033548
EDGEWOOD ACRES
Recorded July 23, 1954
as Document No. 280915
F.A.U. 0085
1G60080
1G60080T.E.
1G60079
1G60079T.E.
1G60078
1G60076
Proposed R.O.W. Line
Proposed Temporary Easement Line
Existing R.O.W. Line as Doc. 193778
Existing R.O.W. Line as Doc. 94R033548
Existing R.O.W. Walkup Road
Existing & Prop. C. Pavement Walkup Road
10' Road Construction & Maintenance Easement as Doc. 94R033548
E. Line W. 1/2 SE 1/4 Sec. 17-44-8
W. Line SE 1/4 SE 1/4 Sec. 17-44-8 as Monumented & Occupied
Existing R.O.W. Line as Doc. 280915 as Monumented & Occupied
S. Line SE 1/4 Sec. 17-44-8
N. Line NE 1/4 Sec. 20-44-8
N. Line Lot 1 as Monumented & Occupied
Found 1/2" Iron Rod
Found Leaning 1/2" Iron Rod 0.66' S'ly. & 0.07' E'ly.
Found 1/2" Iron Rod 0.57' S'ly. & 0.61' W'ly.
Found Leaning 1/2" Iron Rod 0.50' S'ly. & 0.35' West
Found 5/8" Iron Rod 0.13' North & 4.63' East
Found Leaning 1/2" Iron Rod 0.06' North
Found "MAG" Nail
Found 5/8" Iron Rod 0.06' North
2 Story Frame & Brick Residence with Basement & attached Garage
2 Story Frame Residence with Basement
2 Story Frame Barn & Garage
Overhang
Cantilever
Gravel Drive
4' Wood Fence
4" x 4" Wood Post (Typ.)
Carport
5.5' Wood Privacy Fence
See Sheet 34 for Parcel 1G60076
See Sheet 36 for Parcel 1G60080 & 1G60080T.E.
P.O.B. 1G60078 Sta. 185+17.70
P.O.B. 1G60079 Sta. 186+76.08
P.O.B. 1G60079T.E. Sta. 185+91.04
Sta. 187+89.22 40.39' Lt.
Sta. 187+86.68 50.39' Lt.
Sta. 187+78.41
Sta. 187+78.50 50.00' Rt.
Sta. 187+78.14 7.20' Rt.
Sta. 186+76.07 50.00' Rt.
Sta. 186+76.08 7.19' Rt.
Sta. 186+76.07 39.65' Rt.
Sta. 186+13.00 45.00' Rt.
Sta. 185+91.00 45.00' Rt.
Sta. 185+91.04 39.68' Rt.
Sta. 185+67.17 50.32' Lt.
Sta. 185+67.17 40.32' Lt.
Sta. 185+22.26 50.30' Lt.
Sta. 184+87.04 39.71' Rt.
Sta. 184+86.90 7.16' Rt.
Sta. 184+65.93 39.72' Rt.
Sta. 184+65.93 39.23' Rt.
Sta. 186+76.07 39.88' Rt.
Sta. 186+13.04 39.87' Rt.
Sta. 186+76.07 50.00' Rt.
Sta. 186+76.41 50.00' Rt.
Sta. 185+67.17 50.32' Lt.
Sta. 185+67.17 40.32' Lt.
Sta. 185+22.26 50.30' Lt.
Sta. 184+87.04 39.71' Rt.
Sta. 184+86.90 7.16' Rt.
Sta. 184+65.93 39.72' Rt.
Sta. 184+65.93 39.23' Rt.
Sta. 186+13.00 45.00' Rt.
Sta. 186+13.04 39.87' Rt.
Sta. 186+76.07 39.88' Rt.
Sta. 186+76.08 7.19