F.A.U RTE.	SECTION	COUNTY	TOTAL SHEETS	SHEET NO.
30085	00-00246-01-FP	MCHENRY	236	195
STA.		TO STA.		
FED. ROAD DIST. NO. 1	ILLINOIS	FED. AID PROJECT		
		CONTRACT NO: 63266		

FINAL SURVEY	SURVEYED	BY	DATE
	PLOTTED		
NOTE BOOK	TRIANGULATE		
NO.	AREAS CHECKED		

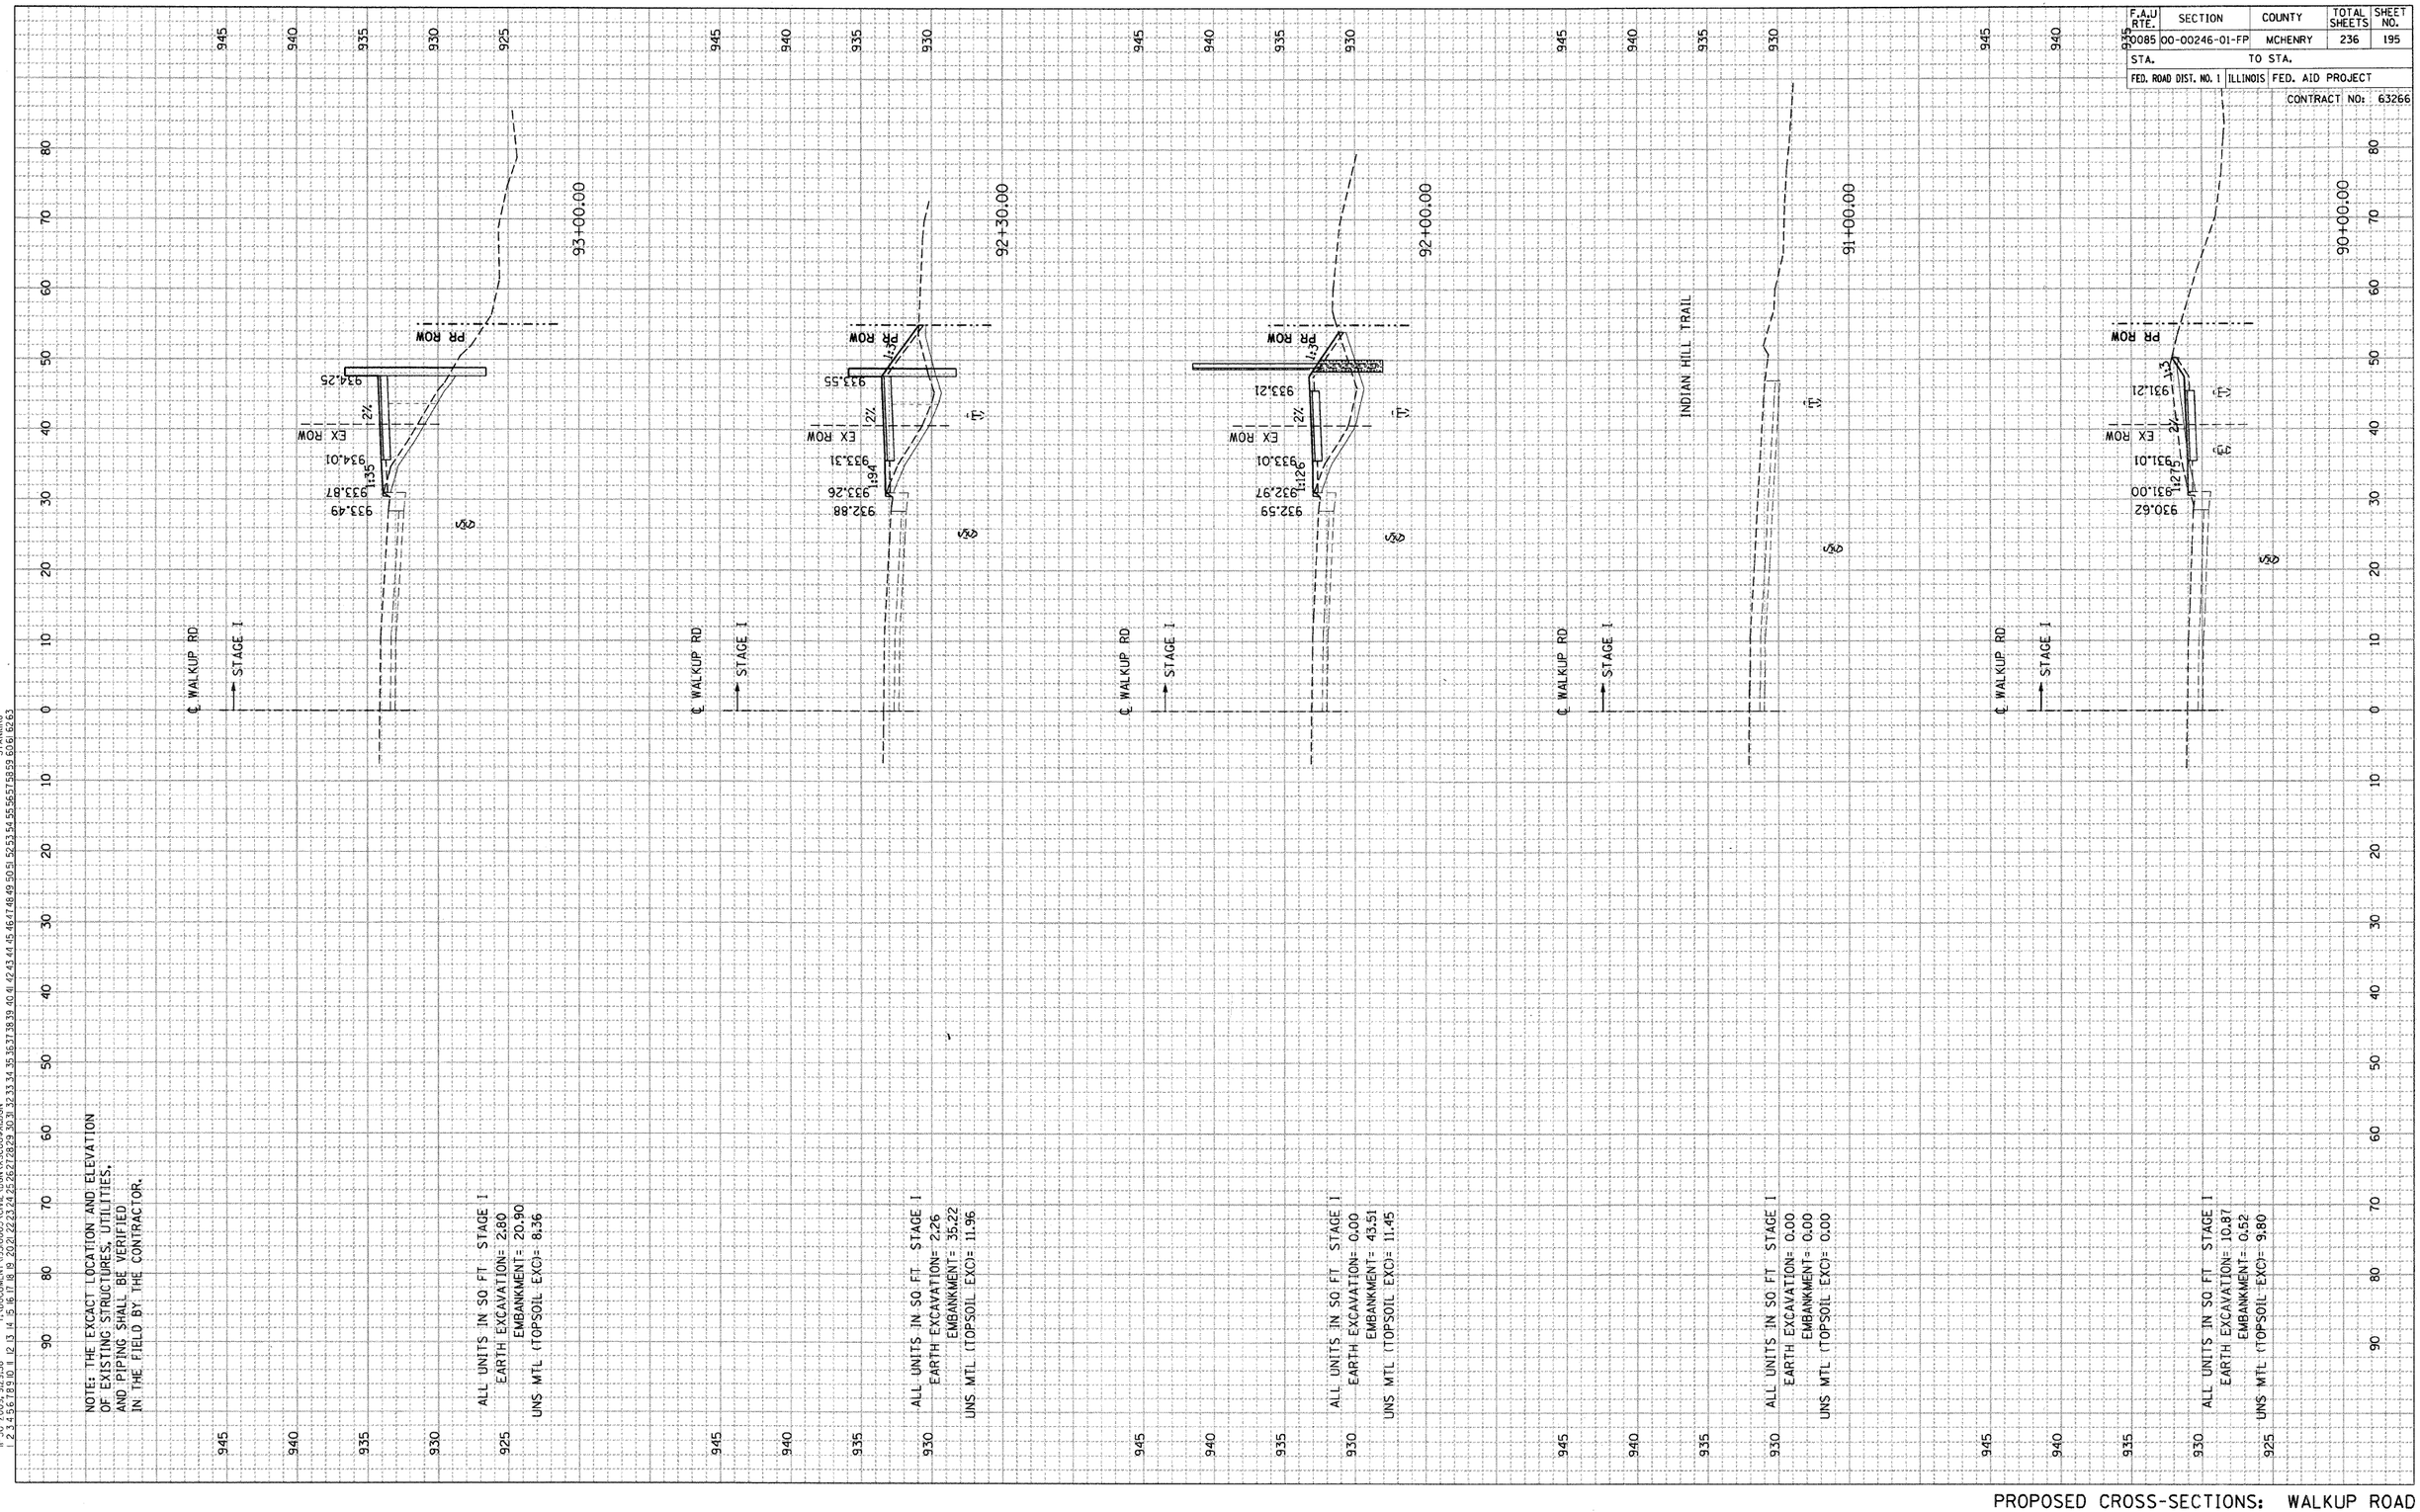

NOTE: THE EXCACT LOCATION AND ELEVATION OF EXISTING STRUCTURES, UTILITIES, AND PIPING SHALL BE VERIFIED IN THE FIELD BY THE CONTRACTOR.

ALL UNITS IN SQ.FT. STAGE I
EARTH EXCAVATION= 2.80
EMBANKMENT= 20.90
UNS.MTL.(TOPSOIL EXC)= 8.36

ALL UNITS IN SQ.FT. STAGE I
EARTH EXCAVATION= 2.26
EMBANKMENT= 35.22
UNS.MTL.(TOPSOIL EXC)= 11.96

ALL UNITS IN SQ.FT. STAGE I
EARTH EXCAVATION= 0.00
EMBANKMENT= 43.51
UNS.MTL.(TOPSOIL EXC)= 11.45

ALL UNITS IN SQ.FT. STAGE I
EARTH EXCAVATION= 0.00
EMBANKMENT= 0.00
UNS.MTL.(TOPSOIL EXC)= 0.00

ALL UNITS IN SQ.FT. STAGE I
EARTH EXCAVATION= 10.87
EMBANKMENT= 0.52
UNS.MTL.(TOPSOIL EXC)= 9.80

PROPOSED CROSS-SECTIONS: WALKUP ROAD

\\AL1006#AJDN,..\\P0004#LJDN,..\\RDWD01#5JDN,..\\RDWD01#6JDN,..\\UTL00#RNJDN,..\\UTL00#RNORGINALJDN,..\\XSC00#X8.#ETLANDSJDN,..\\ROWD0#RBLDN,..\\SUR00.3RJDN
