CONTRACT NO. 85419

F.A. RTE.	SECTION	COUNTY	TOTAL SHEETS	SHEET NO.
C.H. 13	04-00164-00-BR	STEPHENSON	15	15

STA. 193+54.00 TO STA. 195+00.00

ILLINOIS

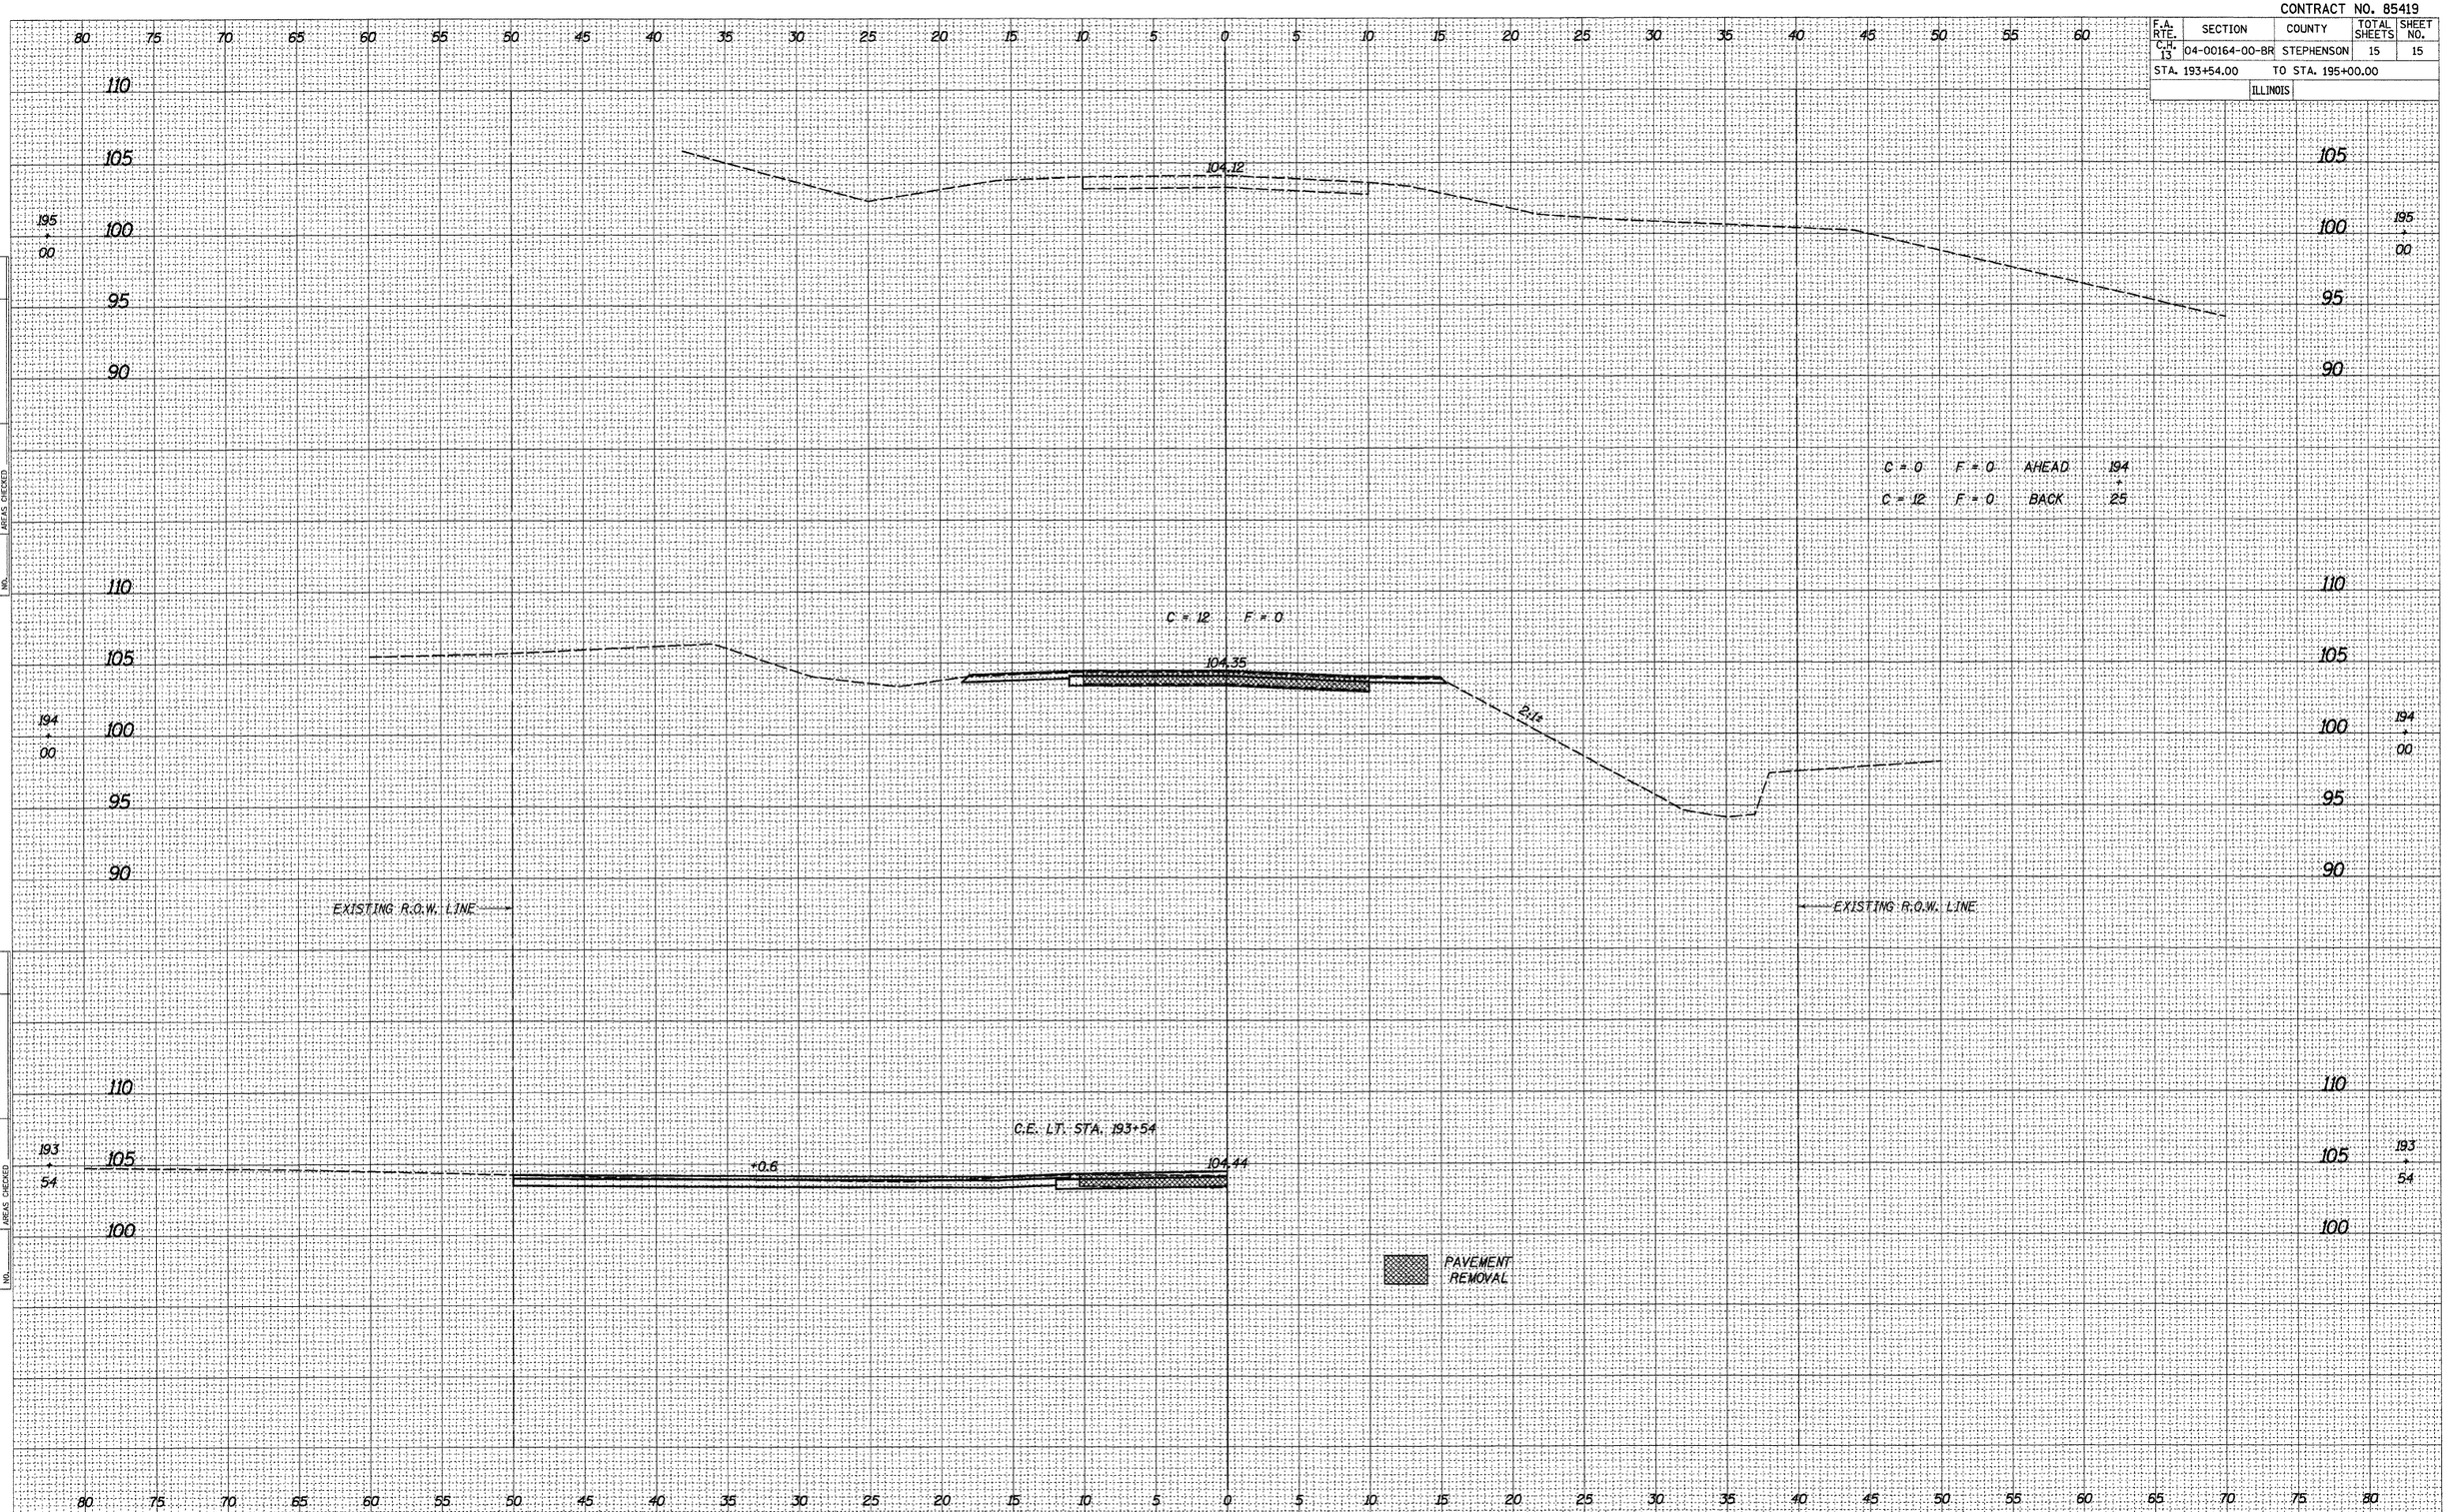

FINAL SURVEY NOTE BOOK NO. SURVEYED PLOTTED TEMPLATE AREAS AREAS CHECKED BY DATE

ORIGINAL SURVEY NOTE BOOK NO. SURVEYED PLOTTED TEMPLATE AREAS AREAS CHECKED BY DATE

PLOT DATE = 01/31/07
FILE NAME = 47188XSECTIONSHEETS
PLOT SCALE = 50
USER NAME = S. PRICE

#47188