PART OF SECTIONS 13 AND 24, T1S, R10W, OF THE 3RD PM, ST. CLAIR COUNTY, ILLINOIS

BEARINGS SHOWN HEREON ARE BASED ON SURVEY CONTROL DATA AS PROVIDED BY THE ILLINOIS DEPARTMENT OF TRANSPORTATION.

FAP ROUTE	SECTION	COUNTY	TOTAL SHEETS	SHEET NO
809	133,134 RS-4, 135 RS-5	MONROE/ ST. CLAIR	PL38	PL6
STA. 186+00		TO STA. 199+00		

CONTRACT NO.: 01902

R-98-008-03

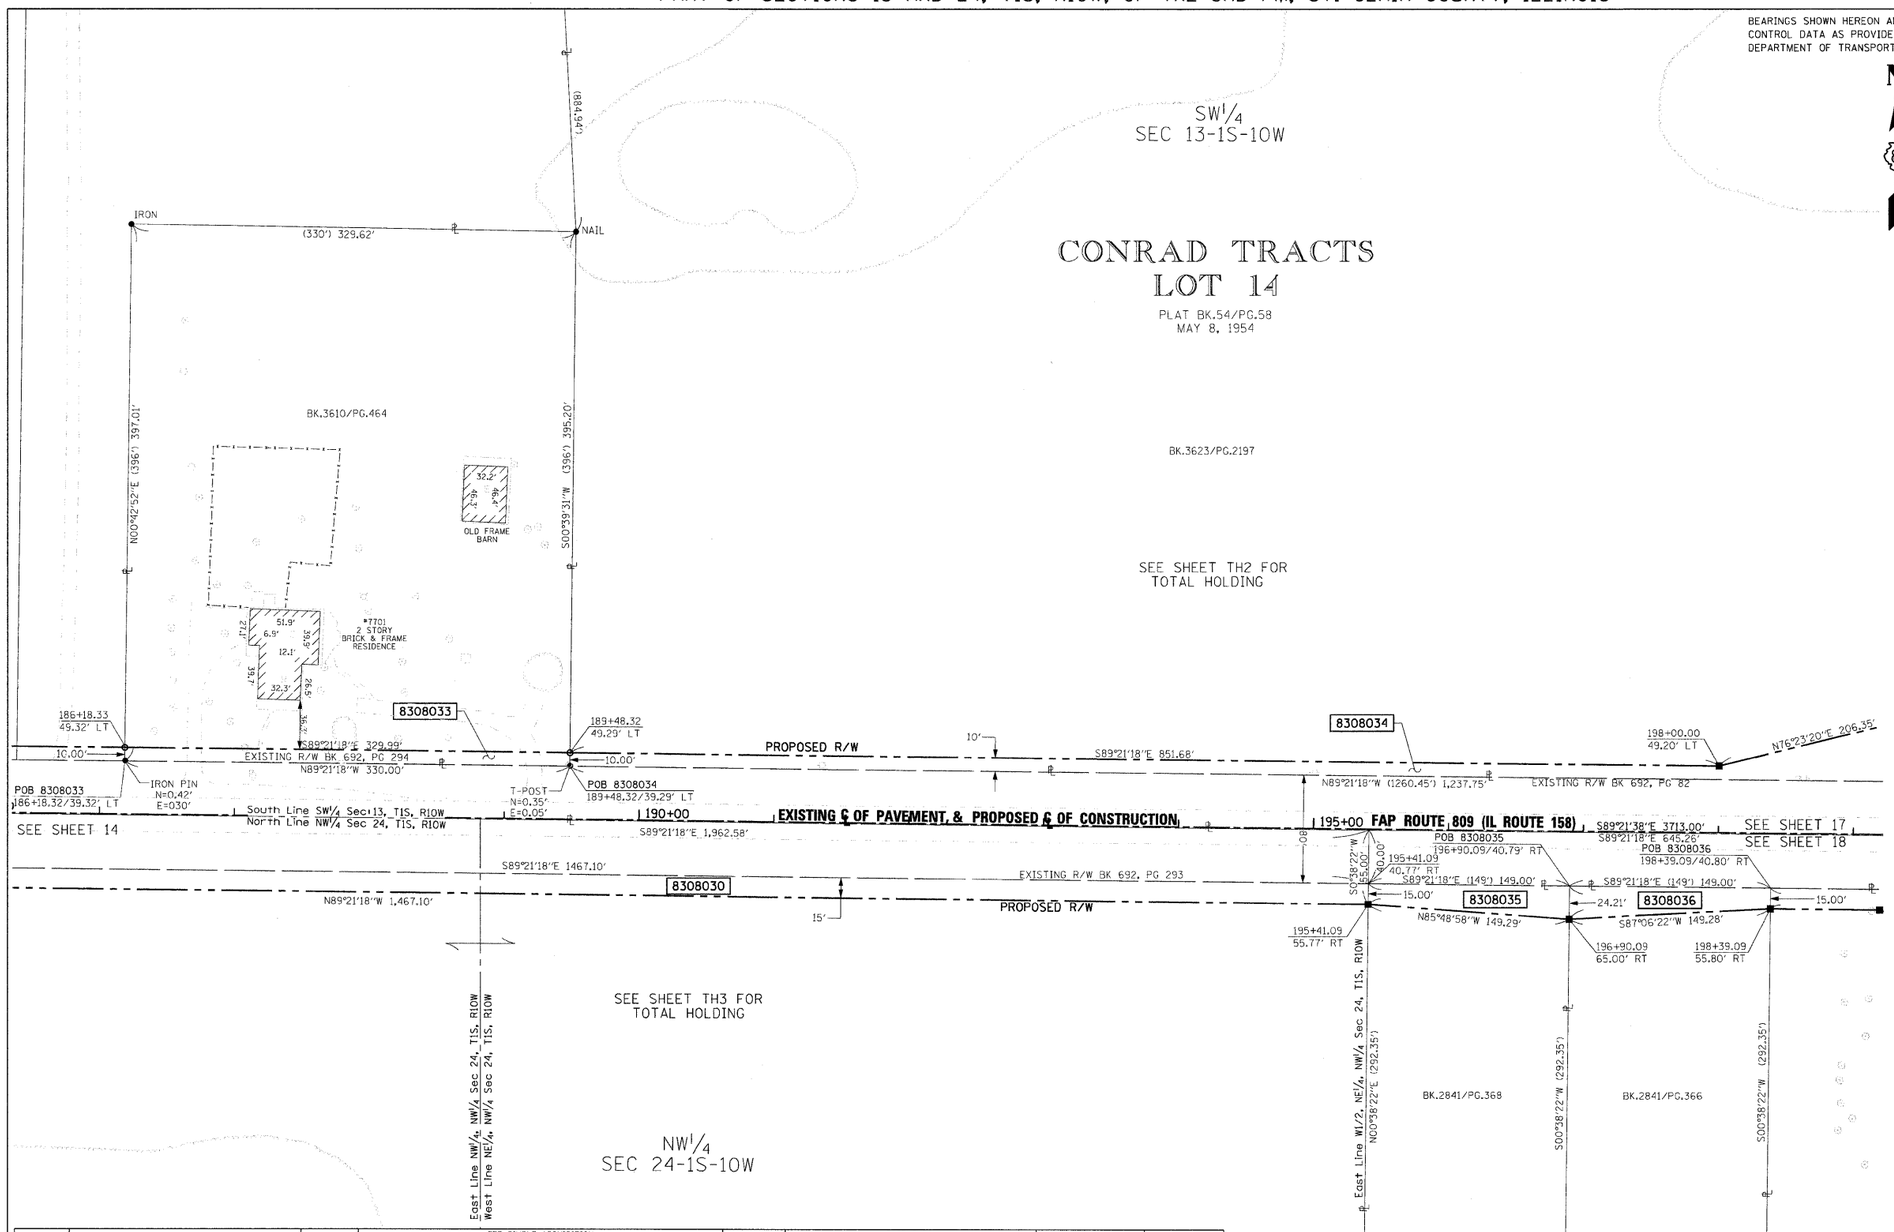

LEGEND

SECTION CORNER

QUARTER SECTION CORNER

	EXISTING CENTERLINE
	EXISTING RIGHT OF WAY LINE
	EXISTING EASEMENT LINE
	PROPOSED CENTERLINE
	PROPOSED RIGHT OF WAY LINE
	PROPOSED TEMPORARY EASEMENT LINE
	PROPOSED PERMANMENT EASEMENT LINE
	SECTION LINE
	QUARTER SECTION LINE
	QUARTER QUARTER SECTION LINE
	PROPERTY (DEED) LINE
APL	APPARENT PROPERTY LINE
121.45'	MEASURED DIMENSION
123.45' (COMP)	COMPUTED DIMENSION
(123.45')	RECORDED DIMENSION
●	FOUND IRON PIPE OR IRON ROD AT CORNER UNLESS OTHERWISE NOTED
○	SET 5/8 INCH IRON ROD AT CORNER UNLESS OTHERWISE NOTED
	PERMANENT SURVEY MONUMENT, I.D.O.T. STD. 667101 (TO BE SET BY OTHERS)
+	CUT CROSS FOUND OR SET
⊠	FOUND RIGHT OF WAY MARKER
N89°21'38"W 120.00'	PROPOSED ℄ OF CONSTRUCTION BEARING AND DISTANCE
	SAME OWNERSHIP
	EXISTING BUILDING

■ STAKING OF PROPOSED RIGHT OF WAY. SET 5/8 INCH METAL ROD WITH DIVISION OF HIGHWAY SURVEY MARKER TO MONUMENT THE POSITION SHOWN. IDENTIFIED BY INSCRIPTION DATA AND SURVEYORS REGISTRATION NUMBER. (PROPOSED RIGHT OF WAY CORNERS SET IN CULTIVATED AREAS SHALL BE A MINIMUM OF 20 INCHES BELOW THE GROUND SURFACES).

ALL DETAILS SHOWN NOT TO SCALE UNLESS OTHER WISE NOTED

STATE OF MISSOURI)
) SS
CITY OF ST. LOUIS)

I, RONNIE D. LOWE, AN ILLINOIS PROFESSIONAL LAND SURVEYOR, CERTIFY THAT I HAVE SURVEYED THE PLAT OF HIGHWAY SHOWN HEREON AND THAT THIS PROFESSIONAL SERVICE CONFORMS TO THE CURRENT ILLINOIS MINIMUM STANDARDS FOR A BOUNDARY SURVEY FOR THE PROPOSED PARCEL(S) TO BE ACQUIRED BY THE STATE OF ILLINOIS, DEPARTMENT OF TRANSPORTATION, SHOWN HEREON.

DATED _____

RONNIE D. LOWE, PLS NO. 035-003363
LICENSE EXPIRATION DATE: 11/30/2008

DAVID MASON & ASSOCIATES OF ILLINOIS, LTD.
Engineering
Architecure
Surveying
800 South Vandeventer Avenue
St. Louis, MO 63110
(314) 534-1030
ILLINOIS LICENCE NO: 184-003391
Expiration Date: April 30, 2009

PARCEL NO.	OWNER	TOTAL HOLDING	FEE SIMPLE ACQUISITION						REMAINDER	EASEMENTS			PERMANMENT TAX NUMBER	PROPERTY ACQUIRED BY
			GROSS		PREVIOUSLY DEDICATED		NET			PE = PERMANMENT TE = TEMPORARY		EASEMENT PURPOSE		
		ACRES	ACRES	SQ. FT.	ACRES	SQ. FT.	ACRES	SQ. FT.	ACRES	ACRES	SQ. FT.			
8308030	SEE SHEET #13													
8308033	Tammy M. Wampler, as sole owner Book 3610, Page 464 Title Report Number SC-4200	2.9990	0.0758	3,300					2.9232				11-13-300-019	
8308034	Kathleen T. Hawkins, a divorced person Book 3623, Page 2197 Title Report Number SC-3996	36.7652	0.4879	21,252					36.2773				11-13-300-023	
8308035	Gary Roy Ehlers Book 2841, Page 368 Title Report Number SC-4014	0.9973	0.0671	2,922					0.9302				11-24-100-002	
8308036	Steven D. Ehlers Book 2841, Page 366 Title Report Number SC-4015	0.9973	0.0671	2,922					0.9302				11-24-100-007	

COORDINATES SHOWN HEREON ARE BASED ON SURVEY CONTROL DATA AS PROVIDED BY THE ILLINOIS DEPARTMENT OF TRANSPORTATION.

COORDINATE TABLE			
STATION	OFFSET	NORTH	EAST
186+18.33	49.32' LT	646259.6847	2298671.7541
189+48.32	49.29' LT	646255.9696	2299001.7237
195+41.09	55.77' RT	646144.3027	2299593.2800
196+90.09	65.00' RT	646133.4109	2299742.1677
198+00.00	49.20' LT	646246.3813	2299742.1677
198+39.09	55.80' RT	646140.9477	2299891.2612

NO.	DATE	DESCRIPTION	BY

COMPLETION DATE OF FIELD WORK PERFORMED
LAND SURVEY: OCTOBER 06, 2006
RIGHT OF WAY STAKING: XXXXXXXXXXXX

ILLINOIS DEPARTMENT OF TRANSPORTATION

PLAT OF HIGHWAYS

FAP ROUTE 809 (IL 158)
SECTION 133,134 RS-4,135 RS-5
MONROE AND ST. CLAIR COUNTY
JOB NO. R-98-008-03

STATION 186+00 TO STATION 199+00

50' 0 50' 100'
SCALE: 1" = 50'

SHEET 16 OF

ILLINOIS DEPARTMENT OF TRANSPORTATION
DIVISION OF HIGHWAYS/DISTRICT 8
1102 EASTPORT PLAZA DRIVE
COLLINSVILLE, ILLINOIS 62234-6198

SHEET 1 IS A COVER SHEET

$$$$JOB1=$$
$$$$DGN=$$
$$$$DON=SPEC$$
$$$$REF=$$
$$$$REF=$$
$$$$REF=$$
$$$$REF=$$