PART OF THE SW¼ OF SECTION 18, & NW¼ OF SECTION 19, T1S, R9W, OF THE 3RD PM, ST. CLAIR COUNTY, ILLINOIS

COORDINATES SHOWN HEREON ARE BASED ON SURVEY CONTROL DATA AS PROVIDED BY THE ILLINOIS DEPARTMENT OF TRANSPORTATION.

BEARINGS SHOWN HEREON ARE BASED ON SURVEY CONTROL DATA AS PROVIDED BY THE ILLINOIS DEPARTMENT OF TRANSPORTATION.

FAP ROUTE	SECTION	COUNTY	TOTAL SHEETS	SHEET NO
809	133,134 RS-4, 135 RS-5	MONROE/ ST. CLAIR	PL 38	PL 12

STA. 236+00 TO STA. 249+00

CONTRACT NO.: 01902

R-98-008-03

COORDINATE TABLE			
STATION	OFFSET	NORTH	EAST
237+00.00	50.00' LT	646111.1906	2303747.8713
238+69.89	40.00' LT	646100.8712	2303917.7459
240+34.08	40.00' LT	646100.5626	2304081.9319
241+45.04	45.00' RT	646015.3541	2304192.7333
241+50.00	50.00' LT	646110.3447	2304197.8705
242+50.00	55.00 RT	646005.1569	2304297.6730
243+00.00	55.00' RT	646005.0629	2304347.6729
243+50.00	45.00' RT	646014.9689	2304397.6916
243+87.98	50.00' LT	646109.8973	2304435.8517
244+75.00	45.00' RT	646014.7339	2304522.6914
245+25.00	55.00' RT	646004.6399	2304572.6725
247+50.00	55.00' LT	646004.2169	2304797.6721
248+00.00	65.00' RT	645994.1230	2304847.6532
248+50.00	50.00' LT	646109.0288	2304897.8693
248+54.38	106.05' RT	645952.9668	2304901.9544
248+54.38	329.47' RT	645729.5482	2304901.5345
248+54.38	409.92' RT	645649.1052	2304901.3832
℄ ℄ 249+04.38/6+96.05		646058.9266	2304952.1538
249+22.02	400.88' LT	646459.7682	2304970.5527
249+22.29	440.54' LT	646499.4325	2304970.8975
249+35.33	40.00' RT	646018.8685	2304983.0348
249+50.69	40.00' RT	646018.8396	2304998.3896
2+00.00	0	645568.1233	2304899.4238
2+79.50	0.77' LT	645645.8708	2304916.0304
3+57.99	33.18' LT	645729.5482	2304901.5345
3+61.80	15.99' LT	645729.5151	2304919.1396
PC 3+73.63	0	645737.5635	2304937.3251
PT 5+04.54	0	645867.4099	2304951.7937
PC 9+40.61	0	646300.3961	2304990.8642
PT 10+27.93	0	646387.3227	2304998.3747
11+77.31	0	646536.6866	2305000.3784
¼ COR SEC 18 & 19		646058.1130	2305007.0620

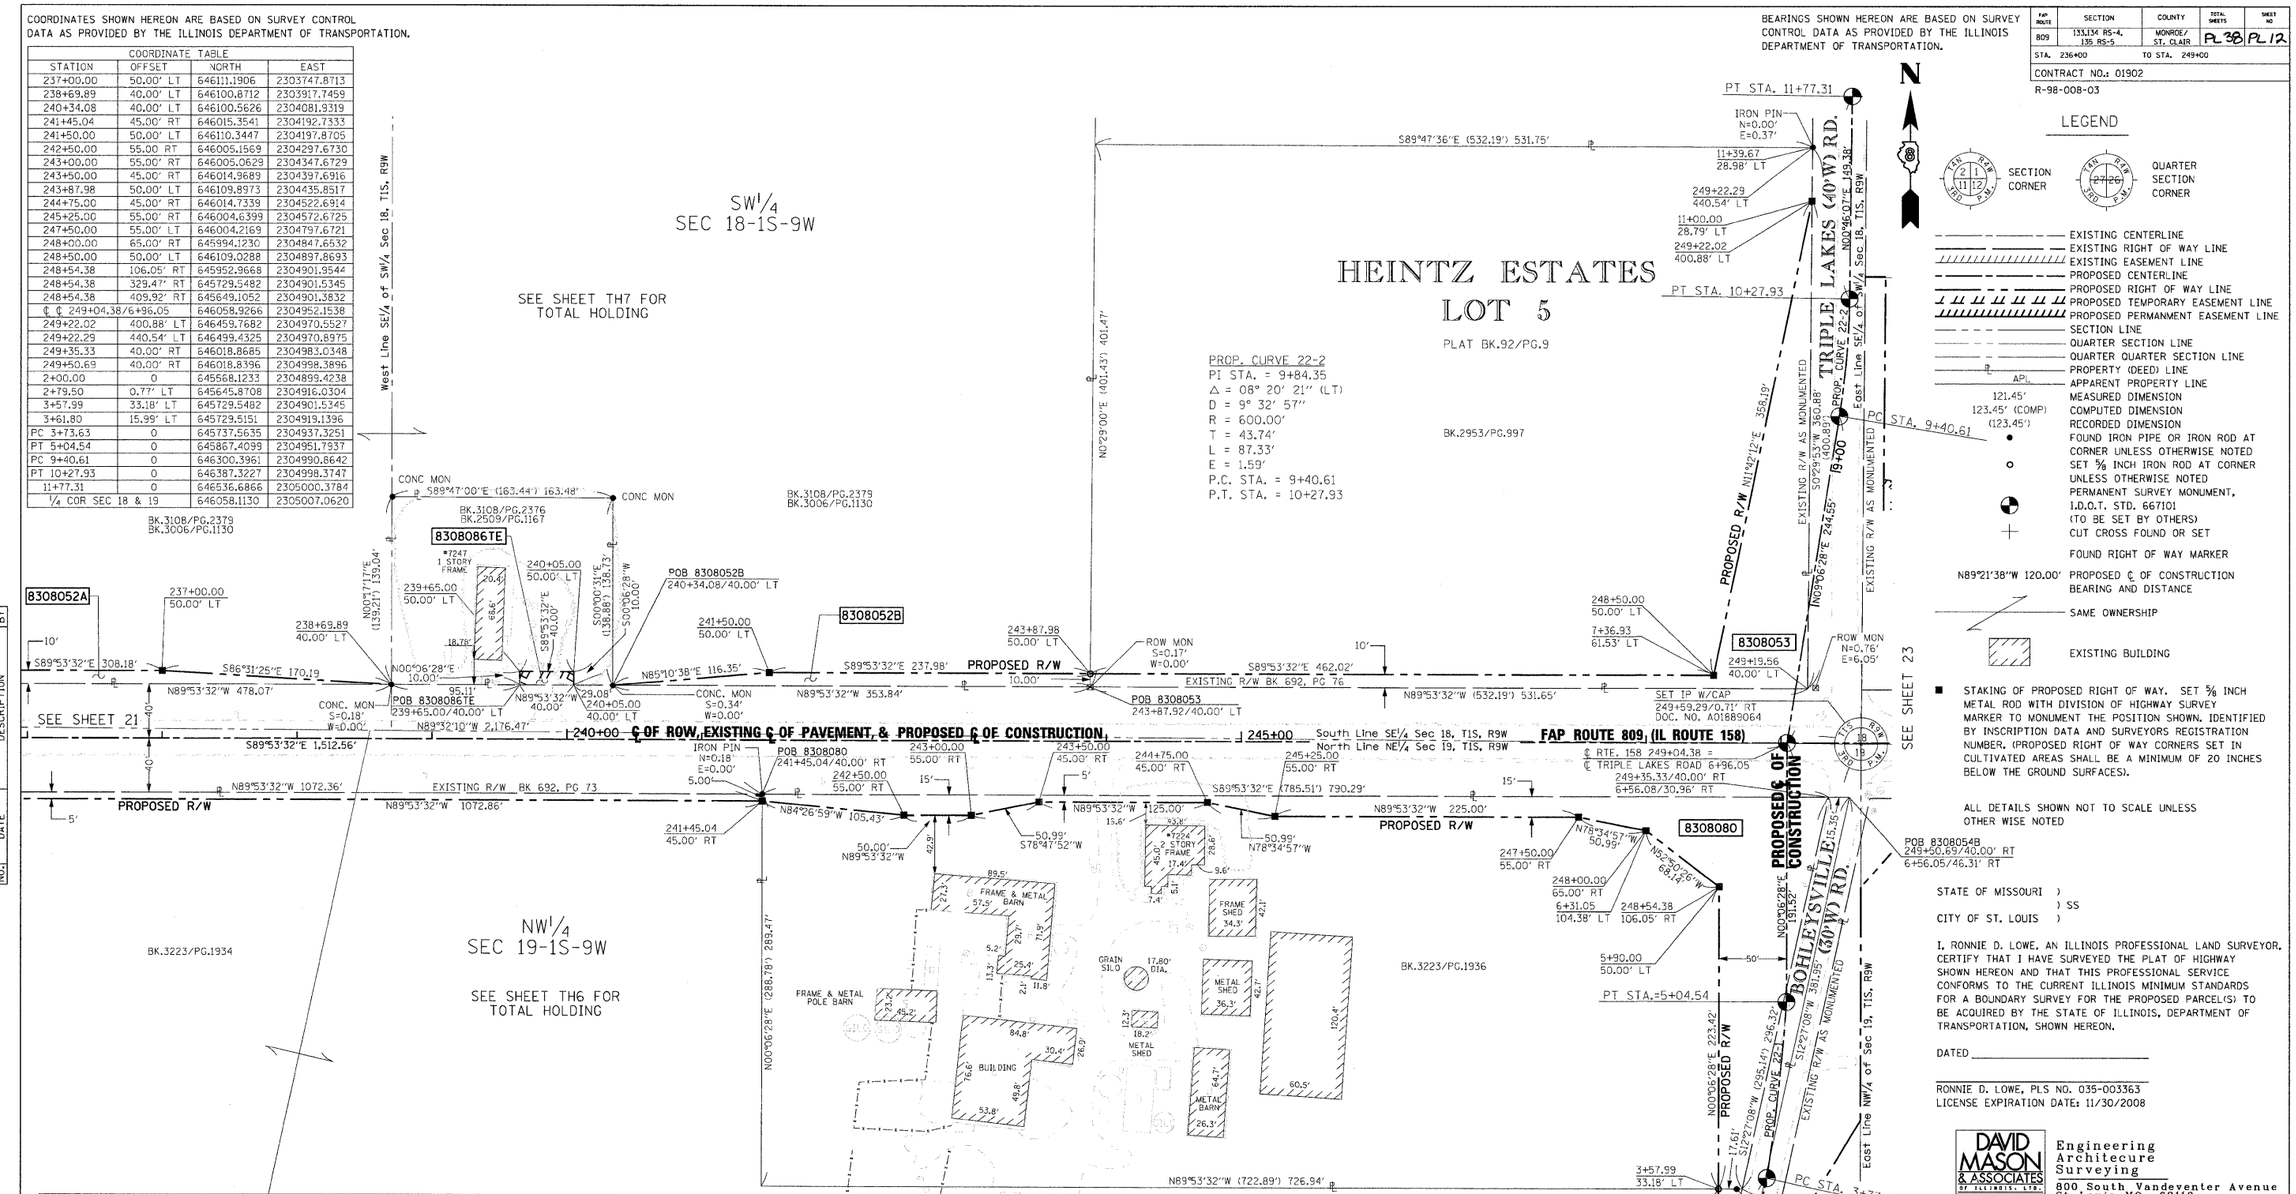

LEGEND

SECTION CORNER

QUARTER SECTION CORNER

EXISTING CENTERLINE
EXISTING RIGHT OF WAY LINE
EXISTING EASEMENT LINE
PROPOSED CENTERLINE
PROPOSED RIGHT OF WAY LINE
PROPOSED TEMPORARY EASEMENT LINE
PROPOSED PERMANENT EASEMENT LINE
SECTION LINE
QUARTER SECTION LINE
QUARTER QUARTER SECTION LINE
PROPERTY (DEED) LINE
APPARENT PROPERTY LINE
121.45' MEASURED DIMENSION
123.45' (COMP) COMPUTED DIMENSION
(123.45') RECORDED DIMENSION
FOUND IRON PIPE OR IRON ROD AT CORNER UNLESS OTHERWISE NOTED
SET ⅝ INCH IRON ROD AT CORNER UNLESS OTHERWISE NOTED
PERMANENT SURVEY MONUMENT, I.D.O.T. STD. 667101 (TO BE SET BY OTHERS)
CUT CROSS FOUND OR SET
FOUND RIGHT OF WAY MARKER
N89°21'38"W 120.00' PROPOSED ℄ OF CONSTRUCTION BEARING AND DISTANCE
SAME OWNERSHIP
EXISTING BUILDING

■ STAKING OF PROPOSED RIGHT OF WAY. SET ⅝ INCH METAL ROD WITH DIVISION OF HIGHWAY SURVEY MARKER TO MONUMENT THE POSITION SHOWN. IDENTIFIED BY INSCRIPTION DATA AND SURVEYORS REGISTRATION NUMBER. (PROPOSED RIGHT OF WAY CORNERS SET IN CULTIVATED AREAS SHALL BE A MINIMUM OF 20 INCHES BELOW THE GROUND SURFACES).

ALL DETAILS SHOWN NOT TO SCALE UNLESS OTHER WISE NOTED

STATE OF MISSOURI)
) SS
CITY OF ST. LOUIS)

I, RONNIE D. LOWE, AN ILLINOIS PROFESSIONAL LAND SURVEYOR, CERTIFY THAT I HAVE SURVEYED THE PLAT OF HIGHWAY SHOWN HEREON AND THAT THIS PROFESSIONAL SERVICE CONFORMS TO THE CURRENT ILLINOIS MINIMUM STANDARDS FOR A BOUNDARY SURVEY FOR THE PROPOSED PARCEL(S) TO BE ACQUIRED BY THE STATE OF ILLINOIS, DEPARTMENT OF TRANSPORTATION, SHOWN HEREON.

DATED _____

RONNIE D. LOWE, PLS NO. 035-003363
LICENSE EXPIRATION DATE: 11/30/2008

DAVID MASON & ASSOCIATES OF ILLINOIS, LTD.
Engineering
Architecure
Surveying
800 South Vandeventer Avenue
St. Louis, MO 63110
(314) 534-1030
ILLINOIS LICENCE NO: 184-003391
Expiration Date: April 30, 2009

PARCEL NO.	OWNER	TOTAL HOLDING	FEE SIMPLE ACQUISITION						REMAINDER	EASEMENTS			PERMANENT TAX NUMBER	PROPERTY ACQUIRED BY
			GROSS		PREVIOUSLY DEDICATED		NET			PE = PERMANENT TE = TEMPORARY				
		ACRES	ACRES	SQ. FT.	ACRES	SQ. FT.	ACRES	SQ. FT.	ACRES	ACRES	SQ. FT.	EASEMENT PURPOSE		
8308052A & 8308052B	SEE SHEET 21													
8308053	Norman Eggemeyer and Mildred Eggemeyer, Trustees of the Living Trust of Norman Eggemeyer Dated June 28, 1992 Book 2953, Page 997 Title Report Number SC-4025	4.8947	0.4025	17,533					4.4922				12-18-301-005	
8308054A & 8308054B	SEE SHEET 21													
8308086TE	Vernon C. Wienhoff and Delores I. Wienhoff, his wife, as joint tenants Book 3108, Page 2376; Book 2509, Page 1167 Title Report Number SC-4026	0.5223							0.5223	0.0092	400	DRIVEWAY CONSTRUCTION & GRADING	12-18-300-012	
8308080	Parcel 2: Richard Wienhoff, Vernon Wienhoff and Delores Wienhoff, as joint tenants Book 3223, Page 1934, 1936 Title Report Number SC-4022	5.0413	0.5634	24,541					4.4780				12-19-100-003	

NO.	DATE	DESCRIPTION	BY

COMPLETION DATE OF FIELD WORK PERFORMED
LAND SURVEY: OCTOBER 06, 2006
RIGHT OF WAY STAKING: XXXXXXXXXXXX

ILLINOIS DEPARTMENT OF TRANSPORTATION
PLAT OF HIGHWAYS
FAP ROUTE 809 (IL 158)
SECTION 133,134 RS-4,135 RS-5
MONROE AND ST. CLAIR COUNTY
JOB NO. R-98-008-03
STATION 236+00 TO STATION 249+00
50' 0 50' 100'
SCALE: 1" = 50'
SHEET 22 OF

ILLINOIS DEPARTMENT OF TRANSPORTATION
DIVISION OF HIGHWAYS/DISTRICT 8
1102 EASTPORT PLAZA DRIVE
COLLINSVILLE, ILLINOIS 62234-6198

SHEET 1 IS A COVER SHEET

GOVTEXT
DATE TIME
DGN-SPEC
REF-
REF-
REF-
REF-
REF-

PLOT DATE: "DATE TIME"