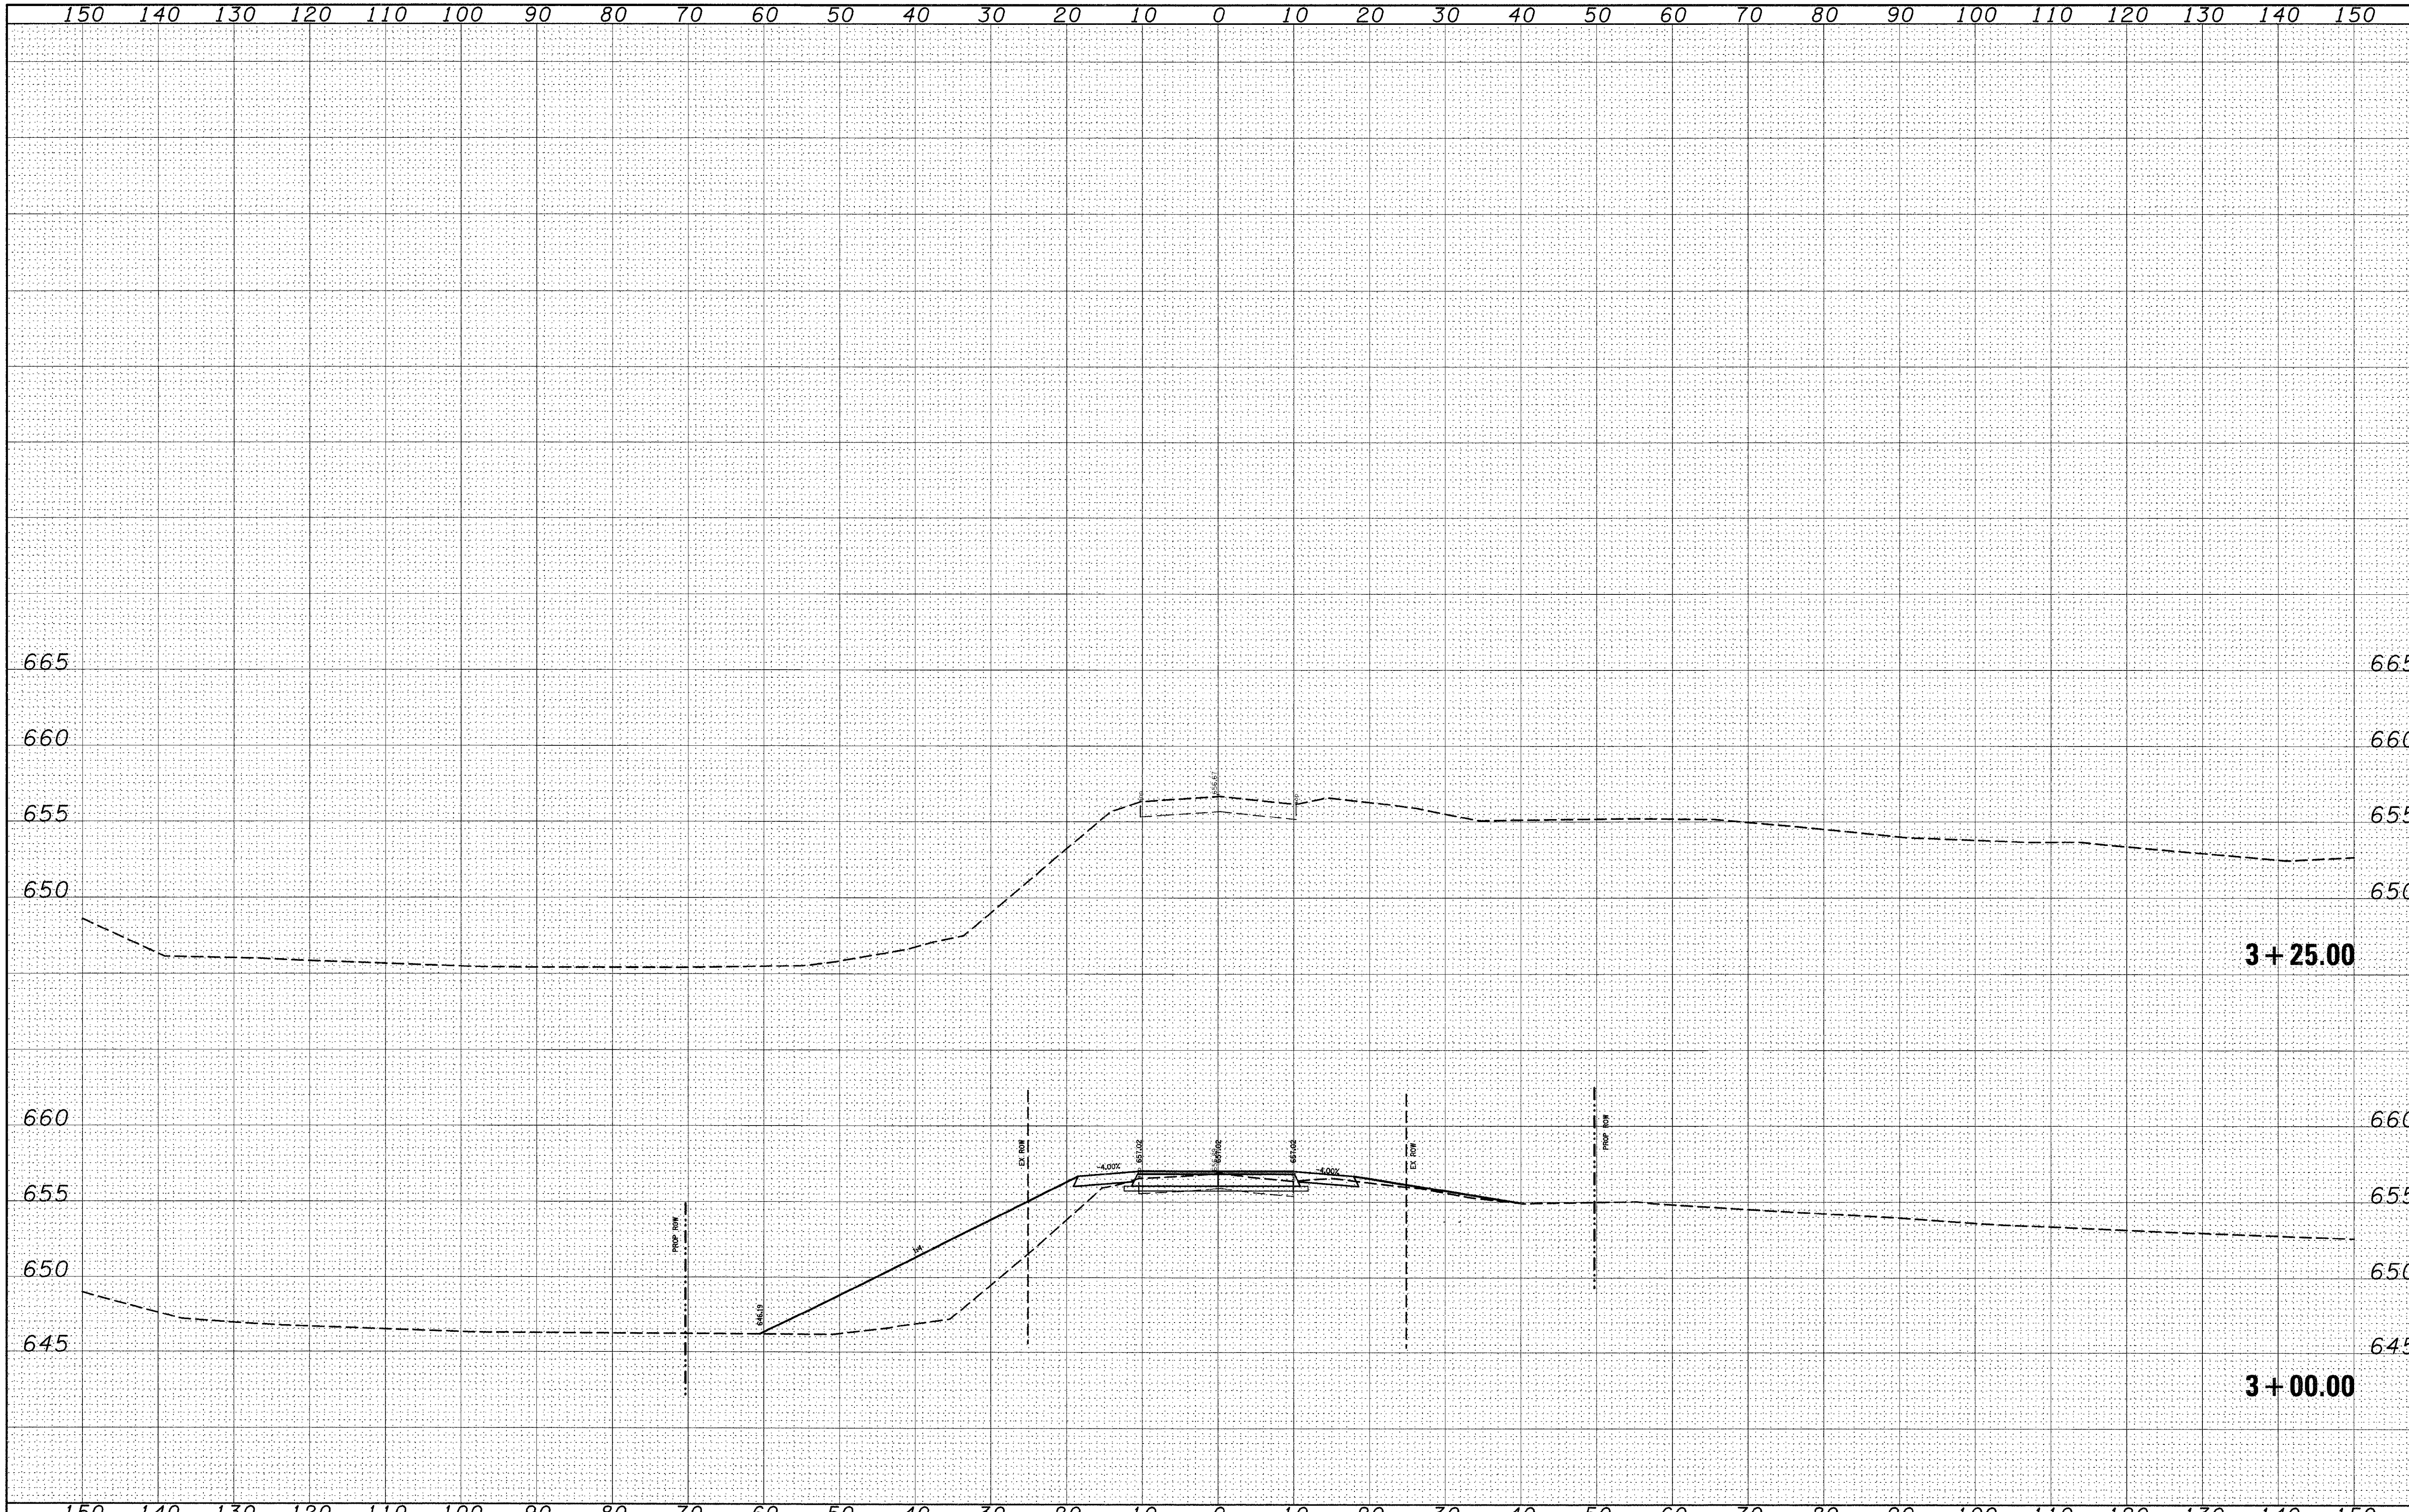

FINAL SURVEY		BY	DATE
NOTE BOOK	SURVEYED		
NO.	PLOTTED		
	TEMPLATE		
	AREAS		
	AREAS CHECKED		

ORIGINAL SURVEY		BY	DATE
NOTE BOOK	SURVEYED		
NO.	PLOTTED		
	TEMPLATE		
	AREAS		
	AREAS CHECKED		

FILE NAME =	USER NAME = $USER$	DESIGNED - ___	REVISED - ___ __________
$FILEL$		DRAWN - ___	REVISED - ___ __________
	PLOT SCALE = $SCALE$	CHECKED - ___	REVISED - ___ __________
	PLOT DATE = $DATE$	DATE - ________	REVISED - ___ __________

STATE OF ILLINOIS
DEPARTMENT OF TRANSPORTATION

CROSS SECTIONS
COLUMBIA QUARRY ROAD

SCALE: ________ | SHEET NO. __ OF ___ SHEETS | STA. 3+00.00___ TO STA. 3+25.00___

F.A.P. RTE.	SECTION	COUNTY	TOTAL SHEETS	SHEET NO.
809	(133,134)RS-4,135RS-5	ST.CLAIR,MONROE	SR11	SR3
		CONTRACT NO. 76408		

FED. ROAD DIST. NO. _ | ILLINOIS | FED. AID PROJECT