PT OF NE 1/4 SEC 9 & PT OF NW 1/4 SEC 10, T36N, R12E OF THE 3RD PM, COOK CO. IL

PARCEL No.	OWNER	TOTAL HOLDINGS (ACRES)	PART TAKEN (ACRES)	PREVIOUSLY DEDICATED (ACRES)	REMAINDER (ACRES)	EASEMENT AREA (ACRES)	PERMANENT INDEX NUMBER	PURPOSE OF EASEMENT	ACQUIRED BY
0H40051	STANDARD BANK AND TRUST COMPANY AS TRUSTEE UNDER TRUST NO. 7416	0.593	0.026	0.000	0.567	0.010	27-10-100-053	TEMPORARY	
0H40052	DONALD G. AND SUSAN M. OPHUS	1.333	0.030	0.000	1.303	0.046	27-10-100-054	TEMPORARY	
0H40053	IOANNIS AND DIMITRIOS ARVANITIS	1.204	0.028	0.000	1.176	0.035	27-10-100-043	TEMPORARY	
0H40054	BK-CH, INC.	1.032	0.024	0.000	1.008	0.033	27-10-100-049	TEMPORARY	
0H40055	WENDY'S INTERNATIONAL, INC.	1.232	0.030	0.000	1.202	0.065	27-10-100-062	TEMPORARY	
0H40056	SOUTH HOLLAND TRUST & SAVINGS BANK AS TRUSTEE UNDER TRUST NO. 6079	0.725	0.018	0.000	0.707	0.044	27-10-100-059	TEMPORARY	
0H40057	HERITAGE TRUST COMPANY AS TRUSTEE UNDER TRUST NO. 88-3443	1.394	0.025	0.000	1.369	0.052	27-10-100-034	TEMPORARY	
0H40058	STANDARD BANK AND TRUST COMPANY AS TRUSTEE UNDER TRUST NO. 10851	1.662	0.030	0.000	1.632	0.068	27-10-100-065 27-10-100-033	TEMPORARY	
0H40059	MCDONALD'S CORPORATION	0.999	0.029	0.000	0.970	0.058	27-10-100-075	TEMPORARY	
0H40102	THE FLOYD E. COOPER TRUST 1555 DATED 6/2/1989	0.526	0.046	0.000	0.483	0.050	27-09-220-122	TEMPORARY	
0H40103	14470 L.G., LLC	0.996	330 SQ. FT. 0.008 AC.	0.000	0.988	0.052	27-09-220-138	TEMPORARY	
0H40104	STANLEY AND MARY JURCZYK	0.857	0.042	0.000	0.815	0.044	27-09-220-139	TEMPORARY	
0H40105	ORLAND CHATEAU	2.822	0.085	0.000	2.737	0.152	27-09-220-113	TEMPORARY	
0H40106	ORLAND KENSINGTON PLAZA, LLC	1.911	0.060	0.000	1.851	0.061	27-09-220-130 27-09-220-131	TEMPORARY	
0H40107	BGP ORLAND PARK, L.L.C.	3.384	0.080	0.000	3.304	0.117	27-09-220-155 27-09-220-157	TEMPORARY	

N

0 50' 100' 200'

1"= 50'

SEE SHEET 52 FOR COORDINATE VALUES FOR CENTERLINE POINTS, SECTIONS CORNERS AND ROW MONUMENTS

F.A.P. ROUTE	SECTION	COUNTY	TOTAL SHEETS	SHEET NO.
330/US 45	131st St to 179th St	COOK	152	74
STATION 249+00 TO STATION 262+00				
FED. ROAD DIST. NO. 1	ILLINOIS	FED. AID PROJECT		

CURVE TABLE

CURVE	RADIUS	LENGTH	CHORD BEARING	CHORD	CURVE	RADIUS	LENGTH	CHORD BEARING	CHORD	CURVE	RADIUS	LENGTH	CHORD BEARING	CHORD
C1	56466.49'	146.74'	N 01°52'37" W	146.74'	C15	56476.49'	49.83'	N 01°49'40" W	49.82'	C28	56346.49'	160.50'	S 01°17'30" E	160.50'
C3	56115.00'	61.72'	S 01°56'34" E	61.72'	C16	56476.49'	68.79'	N 01°46'04" W	68.79'	C29	56015.00'	150.01'	N 01°14'20" W	150.01'
C4	56466.49'	295.93'	N 01°39'08" W	295.93'	C17	56476.49'	19.03'	N 01°09'27" W	19.03'	C30	56346.49'	150.01'	S 01°08'02" E	150.01'
C5	56115.00'	295.92'	S 01°45'37" E	295.92'	C18	56471.49'	49.06'	N 01°04'56" W	49.06'	C32	56336.49'	150.25'	S 01°43'42" E	150.26'
C6	56466.49'	150.51'	N 01°25'33" W	150.51'	C19	56015.00'	59.05'	N 01°56'39" W	59.05'	C33	56336.49'	80.62'	S 01°33'22" E	80.62'
C7	56115.00'	150.50'	S 01°31'56" E	150.50'	C20	56346.49'	144.14'	S 01°52'41" E	144.14'	C34	56336.49'	111.19'	S 01°27'31" E	111.19'
C8	56466.49'	179.95'	N 01°15'30" W	179.95'	C21	56015.00'	179.62'	N 01°49'19" W	179.62'	C35	56331.49'	138.83'	S 01°16'50" E	138.83'
C9	56125.00'	179.94'	S 01°21'49" E	179.94'	C22	56346.49'	179.60'	S 01°42'49" E	179.60'	C36	56336.49'	85.00'	S 01°06'03" E	85.00'
C10	56466.49'	172.65'	N 01°04'45" W	172.65'	C23	56015.00'	105.17'	N 01°40'35" W	105.17'	C37	56331.49'	17.94'	S 01°12'03" E	17.94'
C11	56115.00'	172.64'	S 01°11'01" E	172.64'	C24	56346.49'	105.19'	S 01°34'07" E	105.19'	C38	56496.49'	21.04'	N 01°21'38" W	21.04'
C12	56476.49'	56.89'	N 01°55'21" W	56.89'	C25	56015.00'	139.50'	N 01°33'04" W	139.50'	C39	56496.49'	24.03'	N 01°20'16" W	24.03'
C14	56492.49'	40.00'	N 01°52'24" W	40.00'	C26	56346.49'	139.51'	S 01°26'39" E	139.51'	C40	56486.49'	40.06'	N 01°07'39" W	40.06'
					C27	56015.00'	160.50'	S 01°23'52" W	160.50'					

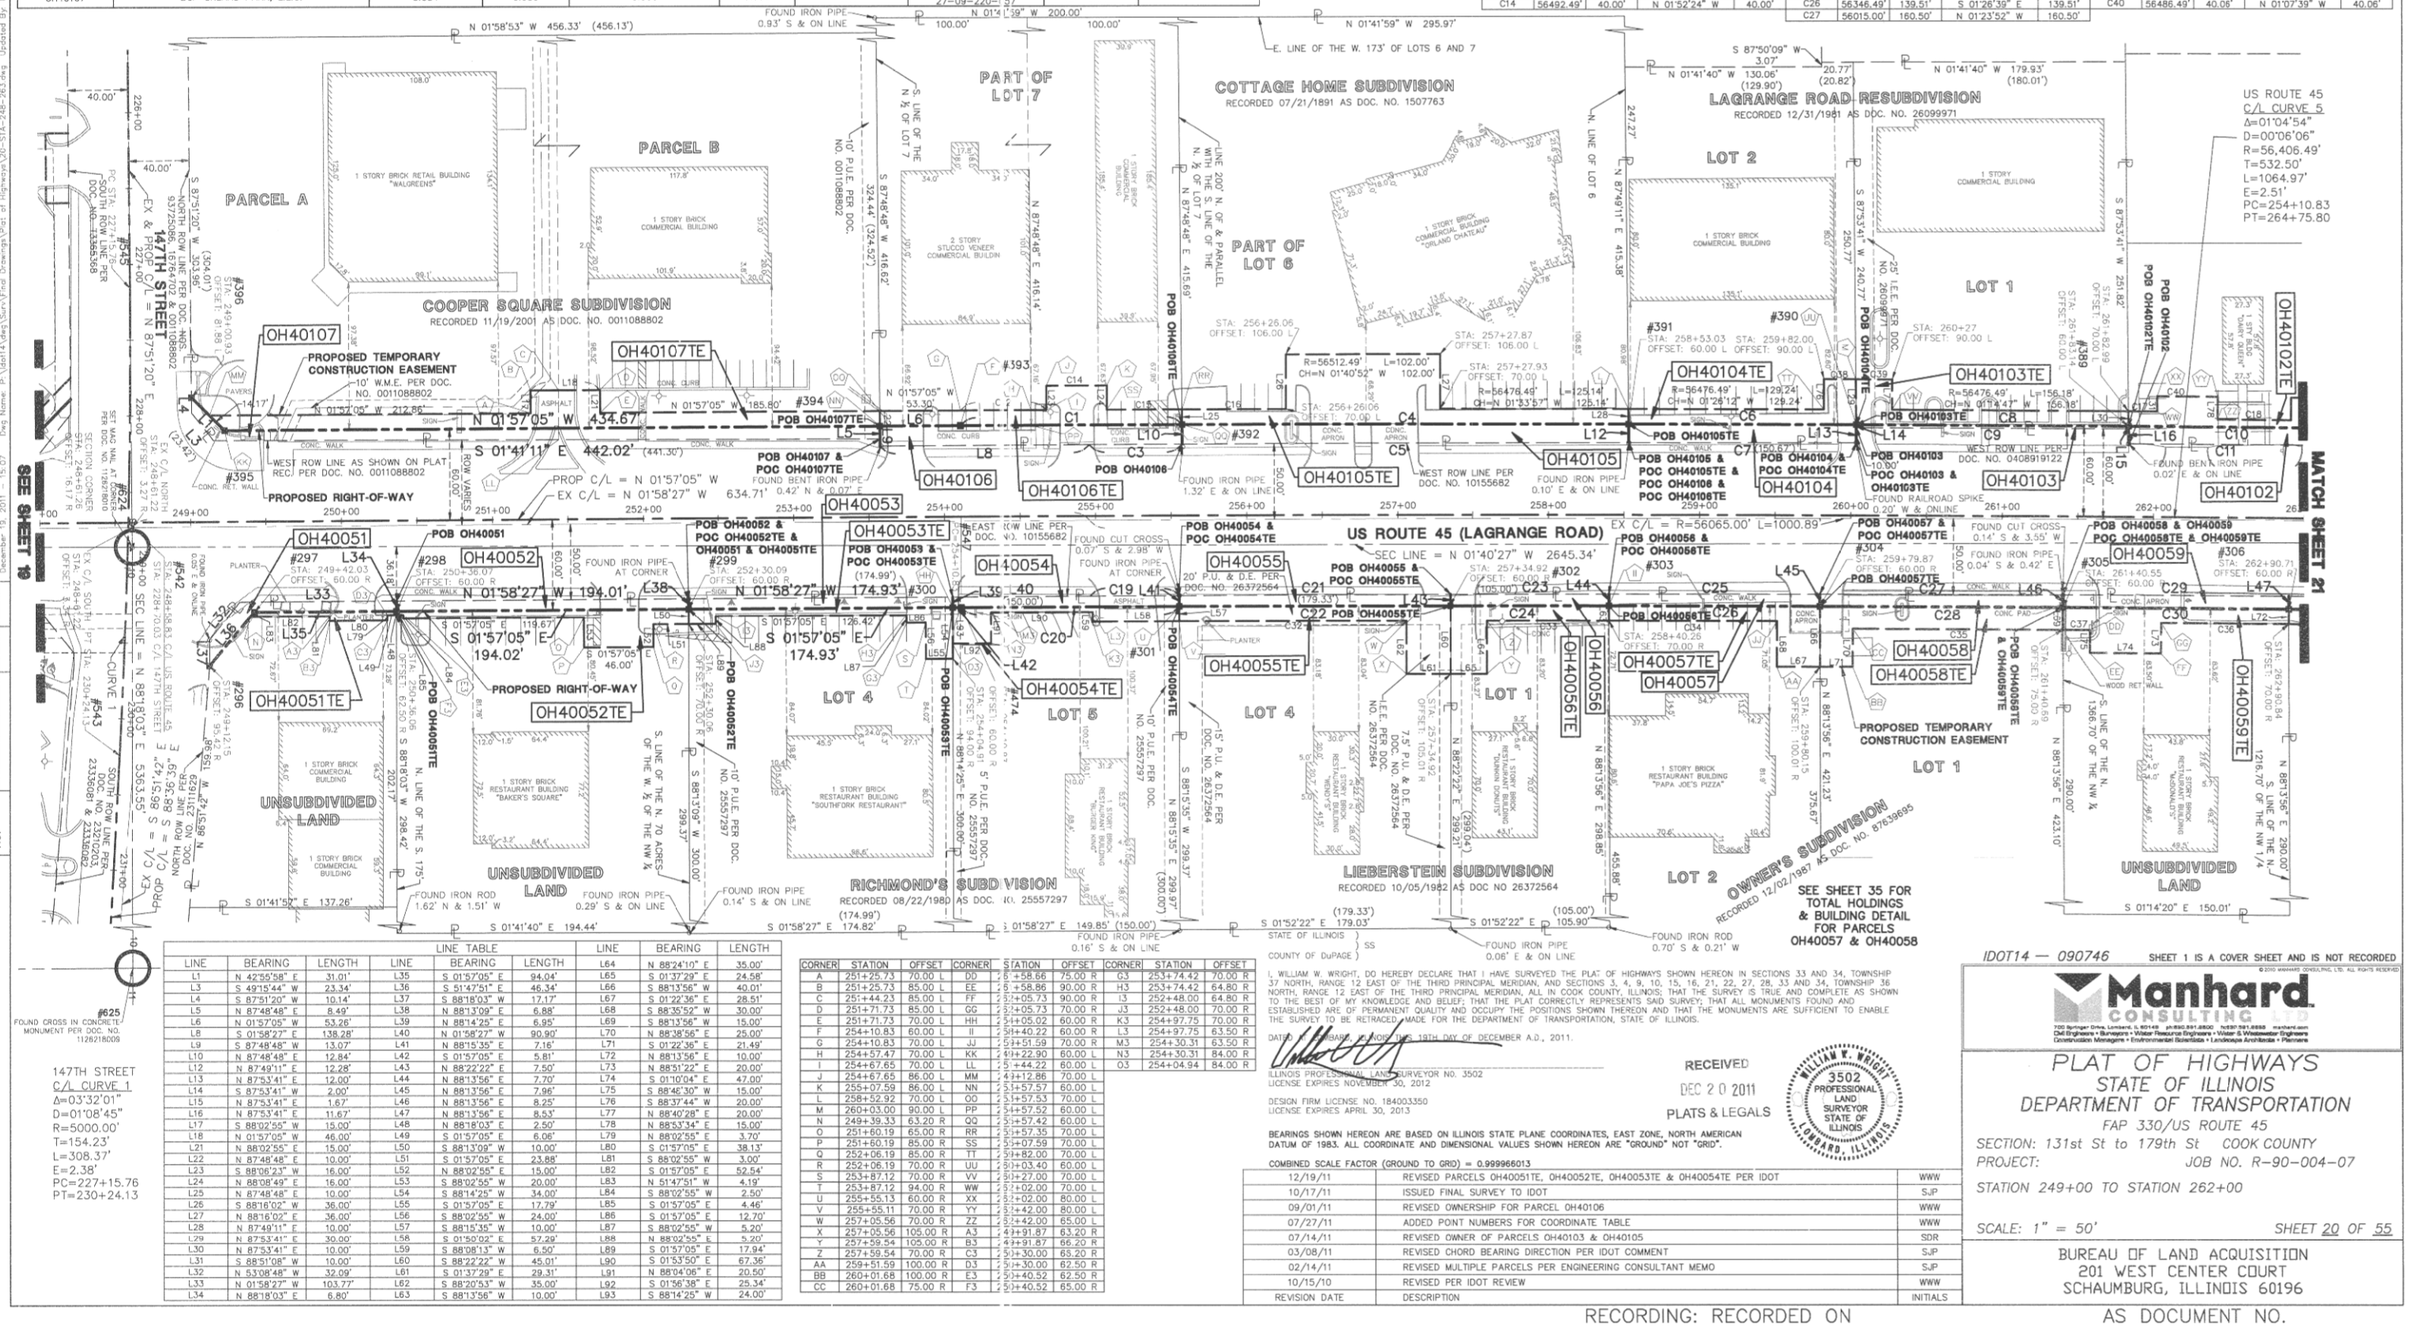

LINE	BEARING	LENGTH	LINE	BEARING	LENGTH	LINE	BEARING	LENGTH
L1	N 42°55'58" E	31.01'	L35	S 01°57'05" E	94.04'	L64	N 88°24'10" E	35.00'
L3	S 49°15'44" W	23.34'	L36	S 51°47'51" E	46.34'	L65	S 01°37'29" E	24.58'
L4	S 87°51'20" W	10.14'	L37	S 88°18'03" W	17.17'	L67	S 01°22'36" E	28.51'
L5	N 87°48'48" E	8.49'	L38	N 88°13'09" E	6.88'	L68	S 88°35'52" W	30.00'
L6	N 01°57'05" W	53.26'	L39	N 88°14'29" E	6.95'	L69	S 88°13'56" W	15.00'
L8	S 01°58'27" E	138.28'	L40	N 01°58'27" W	90.90'	L70	N 88°38'56" E	25.00'
L9	S 87°48'48" W	13.07'	L41	N 88°15'35" E	7.16'	L71	S 01°22'36" E	21.49'
L10	N 87°48'48" E	12.84'	L42	S 01°57'05" E	5.81'	L72	N 88°13'56" E	10.00'
L12	N 87°49'11" E	12.28'	L43	N 88°22'22" E	7.50'	L73	N 88°51'22" E	20.00'
L13	N 87°53'41" E	12.00'	L44	N 88°13'56" E	7.70'	L74	S 01°10'04" E	47.00'
L14	S 87°53'41" W	2.00'	L45	N 88°13'56" E	7.96'	L75	S 88°46'30" W	15.00'
L15	N 87°53'41" E	1.67'	L46	N 88°13'56" E	8.25'	L76	S 88°37'44" W	20.00'
L16	N 87°53'41" E	11.67'	L47	N 88°13'56" E	8.53'	L77	N 88°40'28" E	20.00'
L17	S 88°02'55" W	15.00'	L48	N 88°18'03" E	2.50'	L78	N 88°53'34" E	15.00'
L18	N 01°57'05" W	46.00'	L49	S 01°57'05" E	6.06'	L79	N 88°02'55" E	3.70'
L21	N 88°02'55" E	15.00'	L50	S 88°13'09" W	10.00'	L80	S 01°57'05" E	38.13'
L22	N 87°48'48" E	10.00'	L51	S 01°57'05" E	23.88'	L81	S 88°02'55" W	3.00'
L23	S 88°06'23" W	16.00'	L52	N 88°02'55" E	15.00'	L82	S 01°57'05" E	52.54'
L24	N 88°08'49" E	16.00'	L53	S 88°02'55" W	20.00'	L83	N 51°47'51" W	4.19'
L25	N 87°48'48" E	10.00'	L54	S 88°14'25" W	34.00'	L84	S 88°02'55" W	2.50'
L26	S 88°16'02" W	36.00'	L55	S 01°57'05" E	17.79'	L85	S 01°57'05" E	4.46'
L27	N 88°16'02" E	36.00'	L56	S 88°02'55" W	24.00'	L86	S 01°57'05" E	12.70'
L28	N 87°49'11" E	10.00'	L57	S 88°18'35" W	10.00'	L87	S 88°02'55" W	5.20'
L29	N 87°53'41" E	30.00'	L58	S 01°50'02" E	57.29'	L88	N 88°02'55" E	5.20'
L30	N 87°53'41" E	10.00'	L59	S 88°08'13" W	6.50'	L89	S 01°57'05" E	17.94'
L31	S 88°51'08" W	10.00'	L60	S 88°22'22" W	45.01'	L90	S 01°53'50" E	67.36'
L32	N 53°08'48" W	32.09'	L61	S 01°37'29" E	29.31'	L91	N 88°04'06" E	20.50'
L33	N 01°58'27" W	103.77'	L62	S 88°20'53" W	35.00'	L92	S 01°56'38" E	25.34'
L34	N 88°18'03" E	6.80'	L63	S 88°13'56" W	10.00'	L93	S 88°14'25" W	24.00'

CORNER	STATION	OFFSET	CORNER	STATION	OFFSET	CORNER	STATION	OFFSET	CORNER	STATION	OFFSET
A	251+25.73	70.00 L	DD	5+58.66	75.00 R	G3	253+74.42	70.00 R			
B	251+25.73	85.00 L	EE	5+58.86	90.00 R	H3	253+74.42	64.80 R			
C	251+44.23	85.00 L	FF	5+05.73	90.00 R	I3	252+48.00	64.80 R			
D	251+71.73	85.00 L	GG	5+05.73	70.00 R	J3	252+48.00	70.00 R			
E	251+71.73	70.00 L	HH	5+05.02	60.00 R	K3	254+97.75	70.00 R			
F	254+10.83	60.00 L	II	5+40.22	60.00 R	L3	254+97.75	63.50 R			
G	254+10.83	70.00 L	JJ	5+51.59	70.00 R	M3	254+30.31	63.50 R			
H	254+57.47	70.00 L	KK	4+22.90	60.00 L	N3	254+30.31	84.00 R			
I	254+67.65	70.00 L	LL	5+44.22	60.00 L	O3	254+04.94	84.00 R			
J	254+67.65	86.00 L	MM	4+12.86	70.00 L						
K	255+07.59	86.00 L	NN	5+57.57	60.00 L						
L	258+52.92	70.00 L	OO	5+57.53	70.00 L						
M	260+03.00	90.00 L	PP	5+57.52	60.00 L						
N	249+39.33	63.20 R	QQ	5+57.42	60.00 L						
O	251+60.19	65.00 R	RR	5+57.35	70.00 L						
P	251+60.19	85.00 R	SS	5+07.59	70.00 L						
Q	252+06.19	85.00 R	TT	5+82.00	70.00 L						
R	252+06.19	70.00 R	UU	3+03.40	60.00 L						
S	253+87.12	70.00 R	VV	3+27.00	70.00 L						
T	253+87.12	94.00 R	WW	5+02.00	70.00 L						
U	255+55.13	60.00 R	XX	5+02.00	80.00 L						
V	255+55.11	70.00 R	YY	3+42.00	80.00 L						
W	257+05.56	70.00 R	ZZ	3+42.00	65.00 L						
X	257+05.56	105.00 R	A3	4+91.87	63.20 R						
Y	257+59.54	105.00 R	B3	4+91.87	66.20 R						
Z	257+59.54	70.00 R	C3	5+30.00	65.20 R						
AA	259+51.59	100.00 R	D3	5+30.00	62.50 R						
BB	260+01.68	100.00 R	E3	5+40.52	62.50 R						
CC	260+01.68	75.00 R	F3	5+40.52	65.00 R						

STATE OF ILLINOIS)
) SS
COUNTY OF DuPAGE)

I, WILLIAM W. WRIGHT, DO HEREBY DECLARE THAT I HAVE SURVEYED THE PLAT OF HIGHWAYS SHOWN HEREON IN SECTIONS 33 AND 34, TOWNSHIP 37 NORTH, RANGE 12 EAST OF THE THIRD PRINCIPAL MERIDIAN, AND SECTIONS 3, 4, 9, 10, 15, 16, 21, 22, 27, 28, 33 AND 34, TOWNSHIP 36 NORTH, RANGE 12 EAST OF THE THIRD PRINCIPAL MERIDIAN, ALL IN COOK COUNTY, ILLINOIS; THAT THE SURVEY IS TRUE AND COMPLETE AS SHOWN TO THE BEST OF MY KNOWLEDGE AND BELIEF; THAT THE PLAT CORRECTLY REPRESENTS SAID SURVEY; THAT ALL MONUMENTS FOUND AND ESTABLISHED ARE OF PERMANENT QUALITY AND OCCUPY THE POSITIONS SHOWN THEREON AND THAT THE MONUMENTS ARE SUFFICIENT TO ENABLE THE SURVEY TO BE RETRACED. MADE FOR THE DEPARTMENT OF TRANSPORTATION, STATE OF ILLINOIS.

DATED AT ORLAND PARK, ILLINOIS THIS 19TH DAY OF DECEMBER A.D., 2011.

WILLIAM W. WRIGHT
ILLINOIS PROFESSIONAL LAND SURVEYOR NO. 3502
LICENSE EXPIRES NOVEMBER 30, 2012

DESIGN FIRM LICENSE NO. 184003350
LICENSE EXPIRES APRIL 30, 2013

BEARINGS SHOWN HEREON ARE BASED ON ILLINOIS STATE PLANE COORDINATES, EAST ZONE, NORTH AMERICAN DATUM OF 1983. ALL COORDINATE AND DIMENSIONAL VALUES SHOWN HEREON ARE "GROUND" NOT "GRID".

COMBINED SCALE FACTOR (GROUND TO GRID) = 0.999966013

RECEIVED
DEC 20 2011
PLATS & LEGALS

WILLIAM W. WRIGHT 3502 PROFESSIONAL LAND SURVEYOR STATE OF ILLINOIS HOMARD, ILLINOIS

REVISION DATE	DESCRIPTION	INITIALS
12/19/11	REVISED PARCELS 0H40051TE, 0H40052TE, 0H40053TE & 0H40054TE PER IDOT	WWW
10/17/11	ISSUED FINAL SURVEY TO IDOT	SJP
09/01/11	REVISED OWNERSHIP FOR PARCEL 0H40106	WWW
07/27/11	ADDED POINT NUMBERS FOR COORDINATE TABLE	WWW
07/14/11	REVISED OWNER OF PARCELS 0H40103 & 0H40105	SDR
03/08/11	REVISED CHORD BEARING DIRECTION PER IDOT COMMENT	SJP
02/14/11	REVISED MULTIPLE PARCELS PER ENGINEERING CONSULTANT MEMO	SJP
10/15/10	REVISED PER IDOT REVIEW	WWW

IDOT14 — 090746 SHEET 1 IS A COVER SHEET AND IS NOT RECORDED

© 2010 MANHARD CONSULTING, LTD. ALL RIGHTS RESERVED

Manhard CONSULTING
7550 Springer Drive, Lombard, IL 60148 ph:630.691.0800 fax:630.691.0555 manhard.com
Civil Engineers • Surveyors • Water Resource Engineers • Water & Wastewater Engineers
Construction Managers • Environmental Scientists • Landscape Architects • Planners

PLAT OF HIGHWAYS
STATE OF ILLINOIS
DEPARTMENT OF TRANSPORTATION

FAP 330/US ROUTE 45
SECTION: 131st St to 179th St COOK COUNTY
PROJECT: JOB NO. R-90-004-07
STATION 249+00 TO STATION 262+00
SCALE: 1" = 50' SHEET 20 OF 55

BUREAU OF LAND ACQUISITION
201 WEST CENTER COURT
SCHAUMBURG, ILLINOIS 60196

RECORDING: RECORDED ON

AS DOCUMENT NO.

R.O.W. PLAT | MADE | CHECKED | NOTEBOOK | INKED | BY | DATE

December 19, 2011 - 15:07 Dwg Name: P:\Projects\14\Dwg\Surv\Final Drawings\Prel. of Highways\20-STA-249-263.dwg Updated By: bwright