PT OF E 1/2 SEC 16, T36N, R12E OF THE 3RD PM, COOK CO. IL

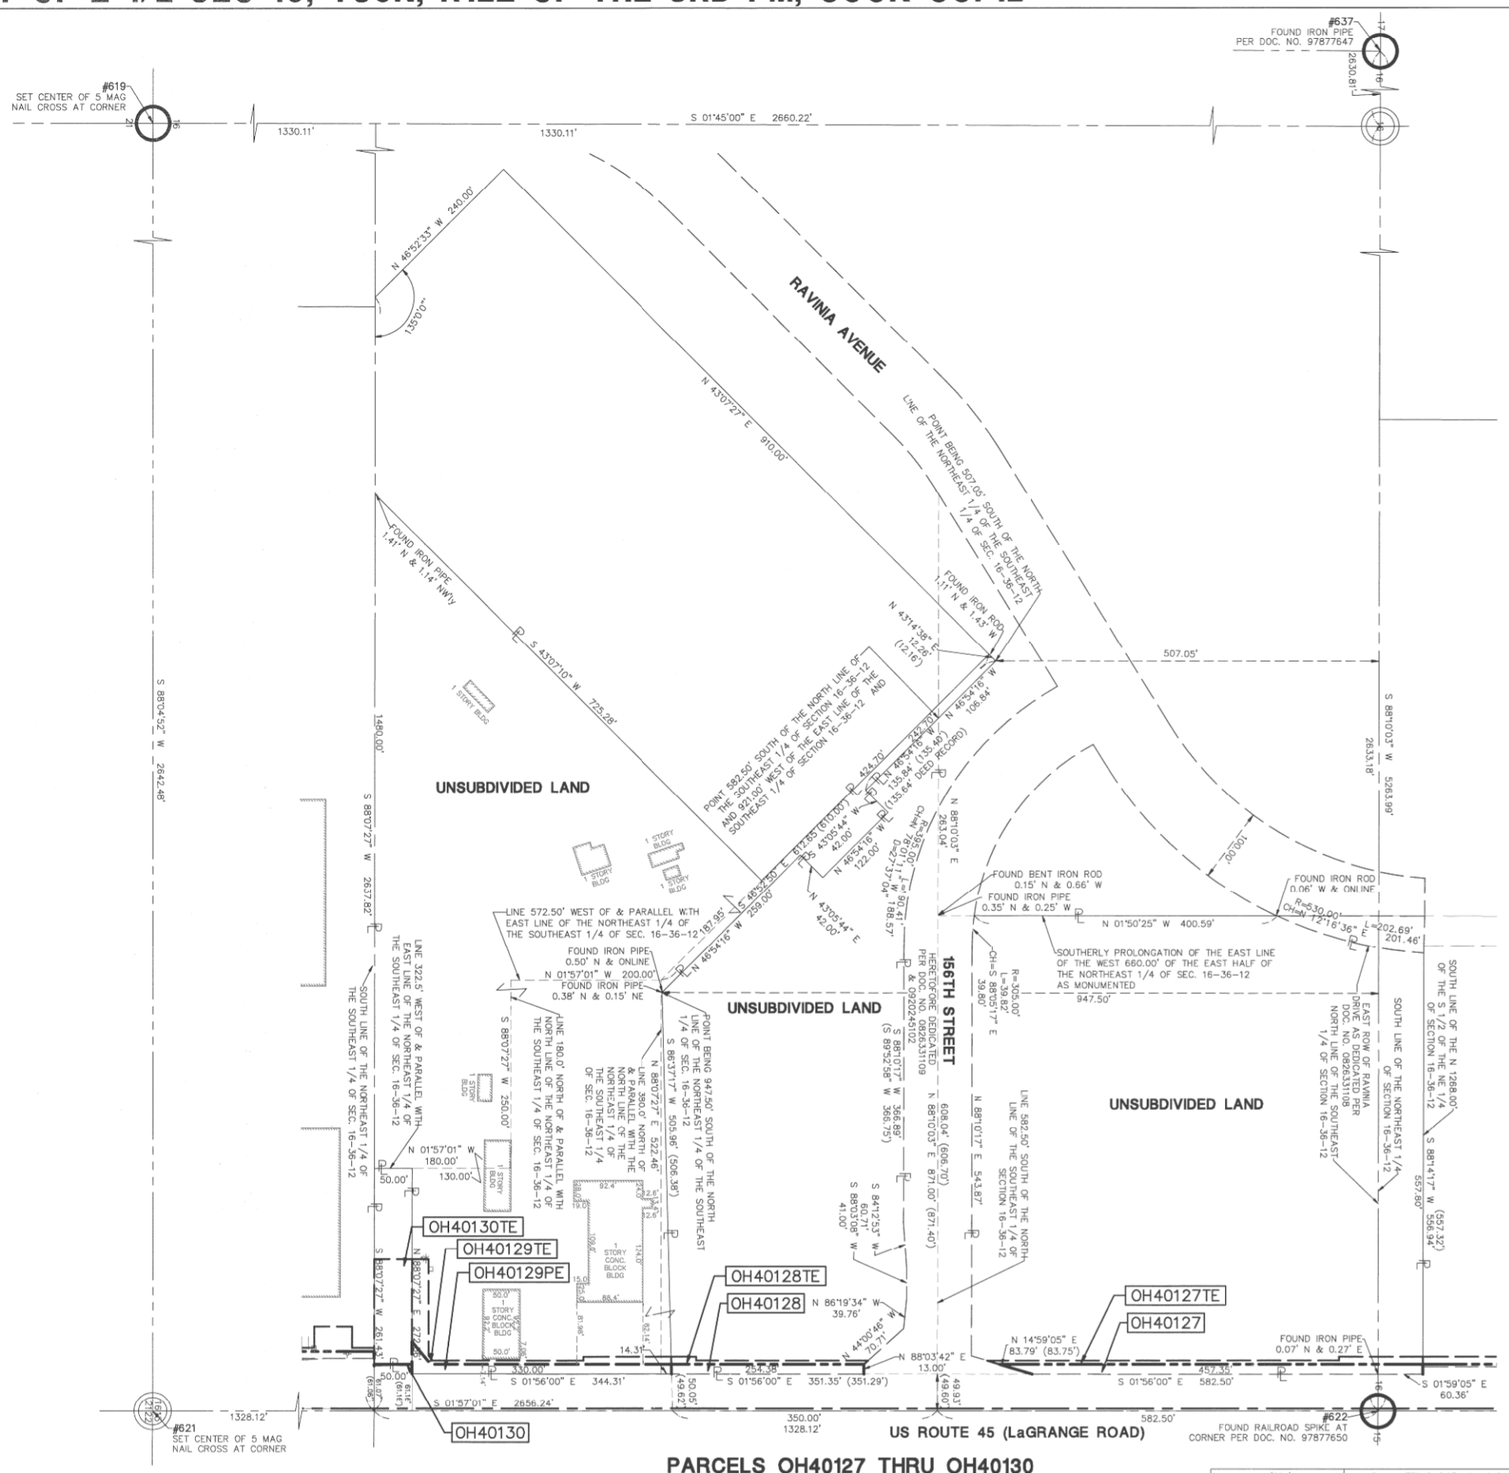

PARCELS OH40127 THRU OH40130
TOTAL HOLDINGS DETAIL

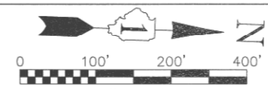

F.A.P. ROUTE	SECTION	COUNTY	TOTAL SHEETS	SHEET NO.
330/US 45	131st St to 179th St	COOK	152	85
TOTAL HOLDINGS PARCELS OH40127 THRU OH40130				
FED. ROAD DIST. NO. 1	ILLINOIS	FED. AID PROJECT		

SEE SHEET 52 FOR COORDINATE VALUES FOR CENTERLINE POINTS, SECTIONS CORNERS AND ROW MONUMENTS

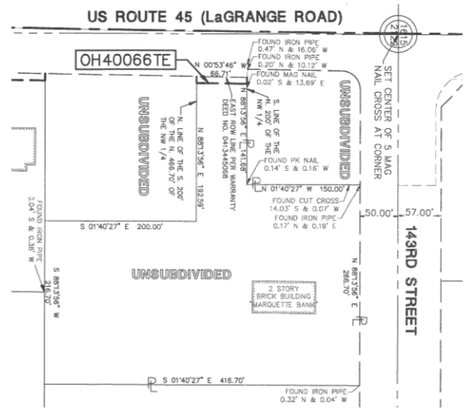

PARCEL OH4066 TOTAL HOLDINGS DETAIL
SCALE: 1" = 100'

STATE OF ILLINOIS } SS
COUNTY OF DuPAGE }

I, WILLIAM W. WRIGHT, DO HEREBY DECLARE THAT I HAVE SURVEYED THE PLAT OF HIGHWAYS SHOWN HEREON IN SECTIONS 33 AND 34, TOWNSHIP 37 NORTH, RANGE 12 EAST OF THE THIRD PRINCIPAL MERIDIAN, AND SECTIONS 3, 4, 9, 10, 15, 16, 21, 22, 27, 28, 33 AND 34, TOWNSHIP 36 NORTH, RANGE 12 EAST OF THE THIRD PRINCIPAL MERIDIAN, ALL IN COOK COUNTY, ILLINOIS; THAT THE SURVEY IS TRUE AND COMPLETE AS SHOWN TO THE BEST OF MY KNOWLEDGE AND BELIEF; THAT THE PLAT CORRECTLY REPRESENTS SAID SURVEY; THAT ALL MONUMENTS FOUND AND ESTABLISHED ARE OF PERMANENT QUALITY AND OCCUPY THE POSITIONS SHOWN THEREON AND THAT THE MONUMENTS ARE SUFFICIENT TO ENABLE THE SURVEY TO BE RETRACED. MADE FOR THE DEPARTMENT OF TRANSPORTATION, STATE OF ILLINOIS.

DATED AT LOMBARD, ILLINOIS THIS 29TH DAY OF NOVEMBER A.D., 2011.

ILLINOIS PROFESSIONAL LAND SURVEYOR NO. 3502
LICENSE EXPIRES NOVEMBER 30, 2012

DESIGN FIRM LICENSE NO. 184003350
LICENSE EXPIRES APRIL 30, 2013

BEARINGS SHOWN HEREON ARE BASED ON ILLINOIS STATE PLANE COORDINATES, EAST ZONE, NORTH AMERICAN DATUM OF 1983. ALL COORDINATE AND DIMENSIONAL VALUES SHOWN HEREON ARE "GROUND" NOT "GRID".

COMBINED SCALE FACTOR (GROUND TO GRID) = 0.999966013

WILLIAM W. WRIGHT 3502 PROFESSIONAL LAND SURVEYOR STATE OF ILLINOIS LOMBARD, ILLINOIS

IDOT14 — 090746 SHEET 1 IS A COVER SHEET AND IS NOT RECORDED

© 2010 MANHARD CONSULTING, LTD. ALL RIGHTS RESERVED

Manhard CONSULTING LTD
700 Springer Drive, Lombard, IL 60148 ph:630.691.5800 fx:630.691.5895 manhard.com
Civil Engineers • Surveyors • Water Resource Engineers • Water & Wastewater Engineers
Construction Managers • Environmental Scientists • Landscape Architects • Planners

RECEIVED
JAN 05 2012
PLATS & LEGALS

PLAT OF HIGHWAYS
STATE OF ILLINOIS
DEPARTMENT OF TRANSPORTATION

FAP 330/US ROUTE 45
SECTION: 131st St to 179th St COOK COUNTY
PROJECT: JOB NO. R-90-004-07

TOTAL HOLDINGS PARCELS OH40127 THRU OH40130
SCALE: 1" = 100' SHEET 31 OF 55

BUREAU OF LAND ACQUISITION
201 WEST CENTER COURT
SCHAUMBURG, ILLINOIS 60196

REVISION DATE	DESCRIPTION	INITIALS
11/29/11	ELIMINATED PARCEL OH40129 AND ADDED PARCEL OH40129PE	SDR
10/17/11	ISSUED FINAL SURVEY TO IDOT	SJP
07/14/11	ADDED RECORDING INFORMATION FOR PARCEL OH40129	SJP
06/29/11	REVISED TOTAL HOLDINGS FOR PARCEL OH40129	SJP
11/10/10	REVISED PER IDOT REVIEW	SJP
09/17/10	REVISED PER IDOT REVIEW	SJP

RECORDING: RECORDED ON AS DOCUMENT NO.

R.O.W. PLAT	BY	DATE
MADE		
CHECKED		
NOTEBOOK NO.		
INKED		

November 28, 2011 - 11:10 Dwg Name: P:\Dot14\Civil\Surv\Final Drawings\Plat of Highways\01-TOTAL HOLDINGS 0440127-0440130.dwg updated by: srothny