CONTRACT NO. 95701
SHELBY CO.
SECTION-06-00265-00-BR
FAS-656 (CH-33)
SHEET 2 OF 2 SHEETS

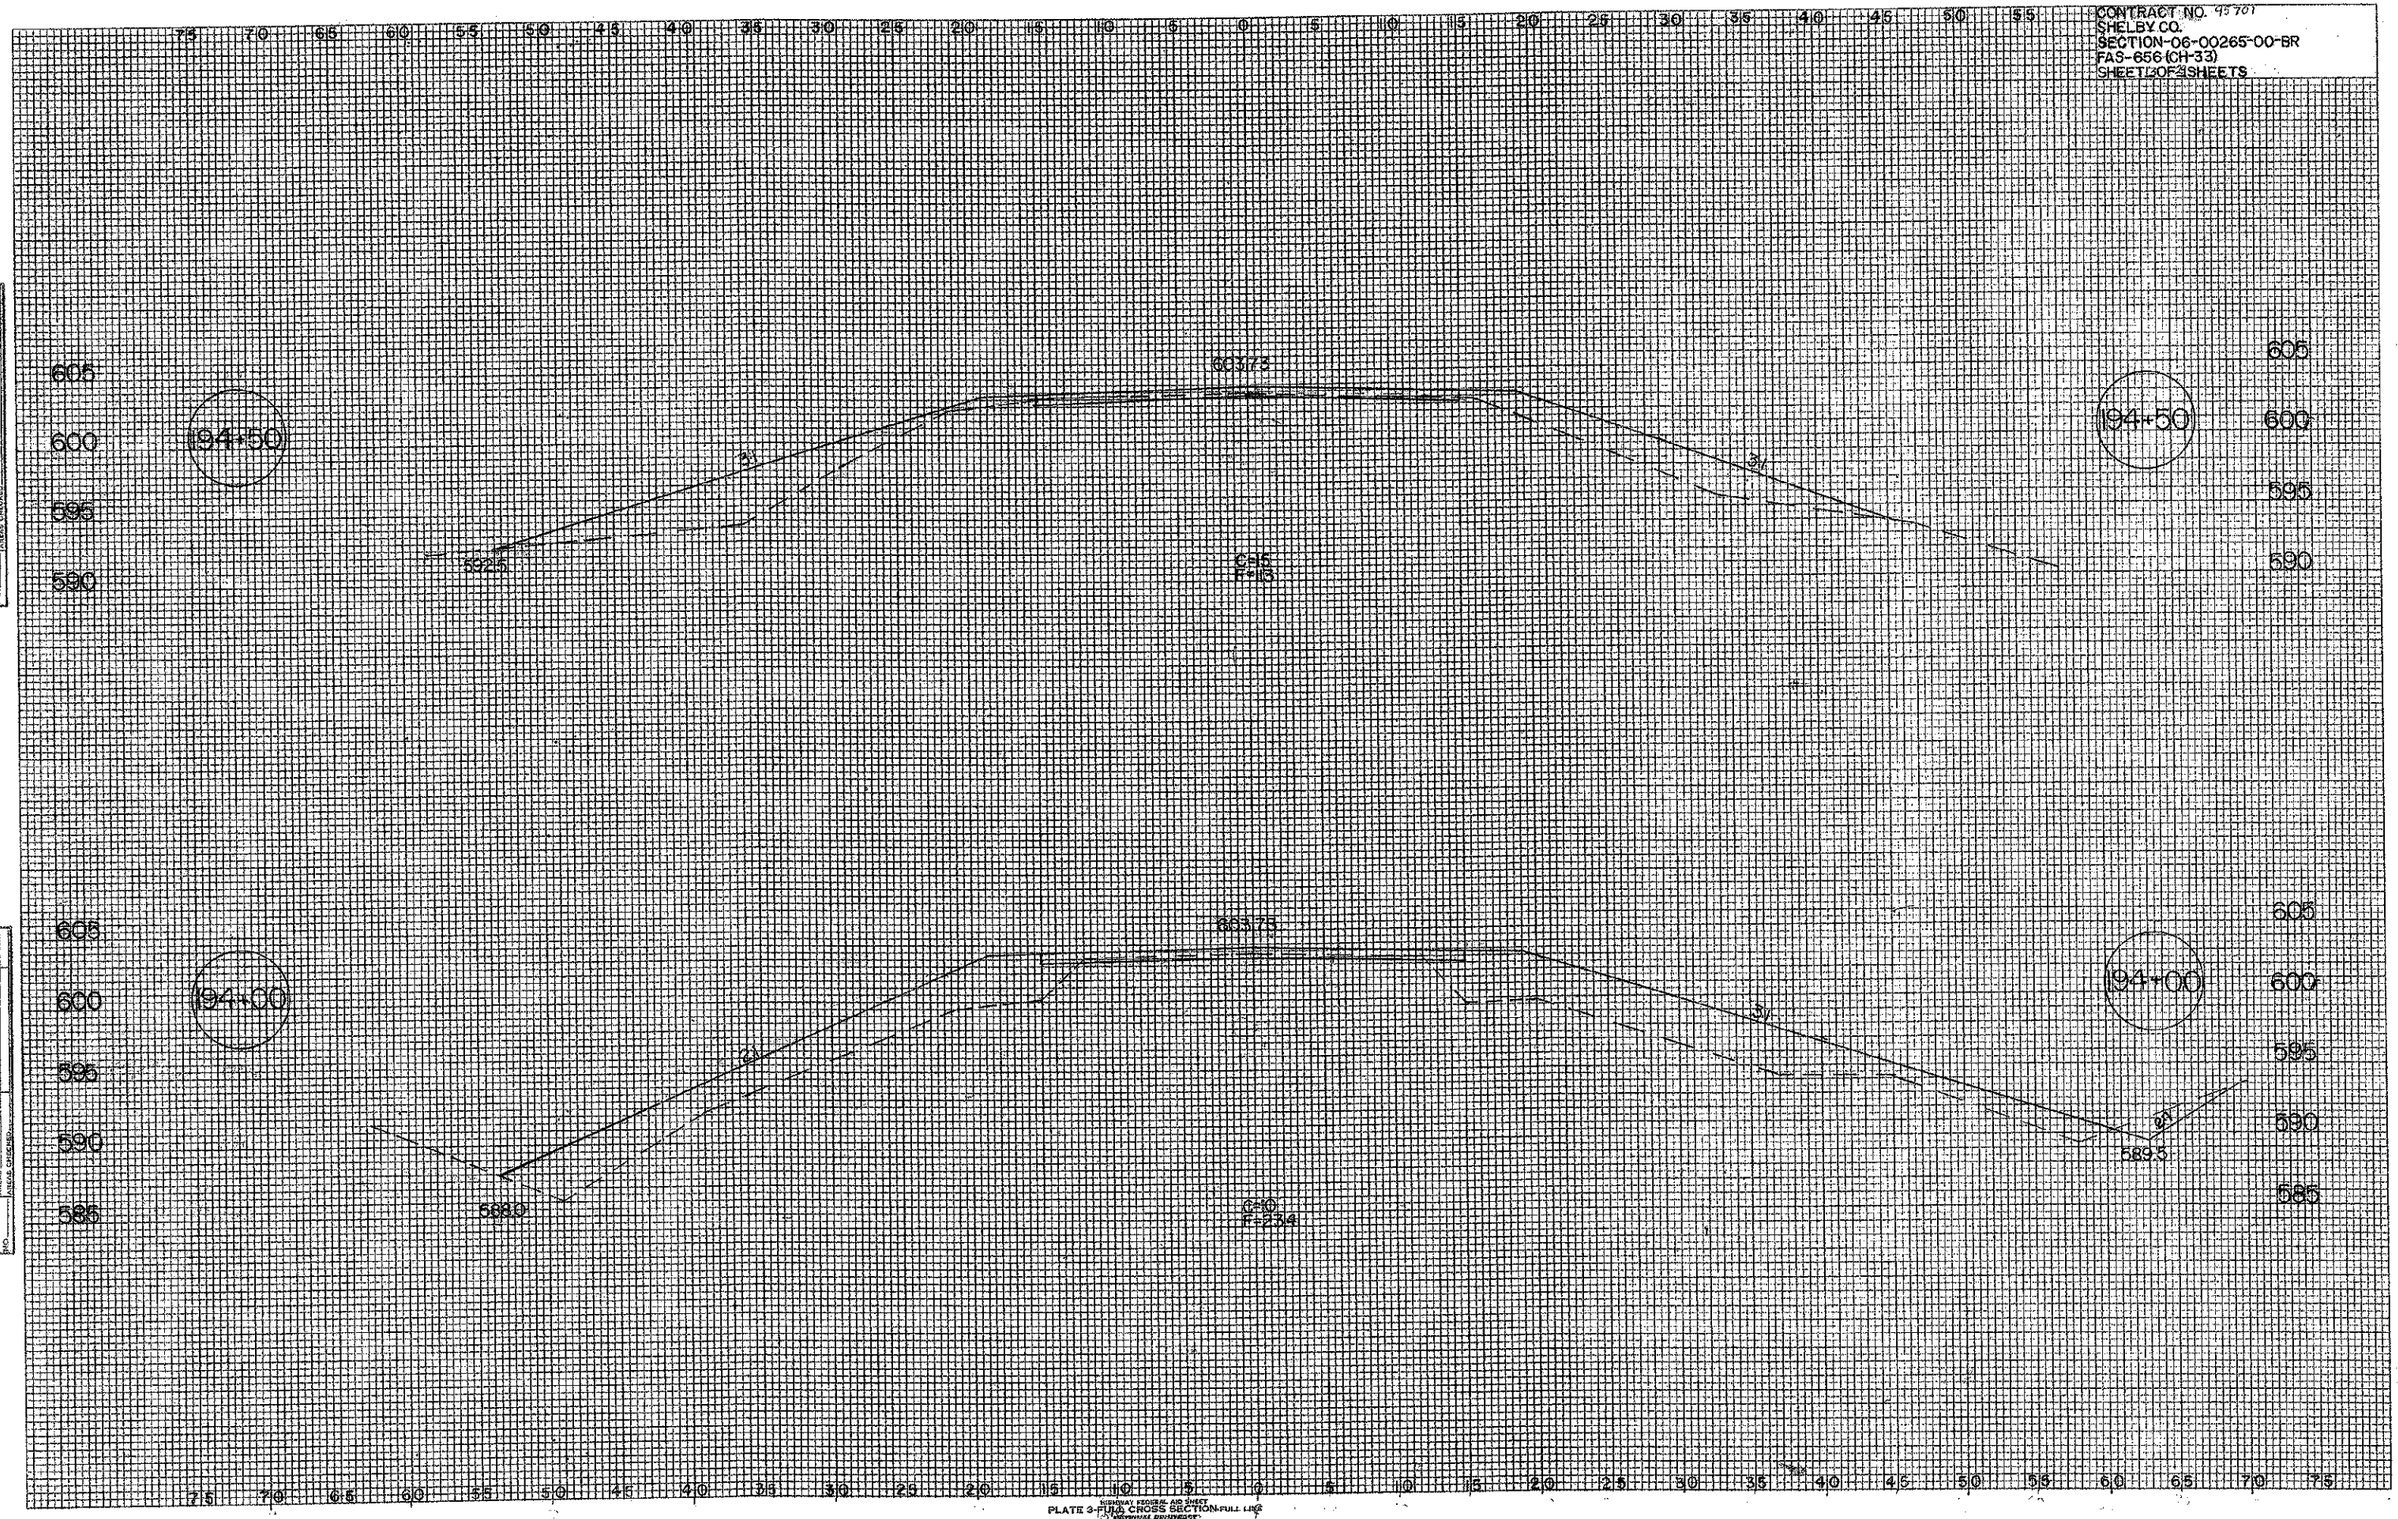

SUBWAY FEDERAL AID SHEET
PLATE 3-FULL CROSS SECTION-FULL LINE
NATIONAL PRINTOGRAPH
PRINTED IN U.S.A.