PART OF THE CAHOKIA COMMONFIELDS, T. 1 N., R. 10 W., OF THE 3RD PM, ST. CLAIR COUNTY, ILLINOIS

BEARINGS SHOWN HEREON ARE BASED ON SURVEY CONTROL DATA AS PROVIDED BY THE ILLINOIS DEPARTMENT OF TRANSPORTATION.

FAP ROUTE	SECTION	COUNTY	TOTAL SHEETS	SHEET NO
592	121-1R, 121HVB	ST. CLAIR	239	88
STA. 5022+12.33	TO STA. 5024+08.92			
FED. ROAD DIST. NO.	ILLINOIS	FED. AID PROJECT		

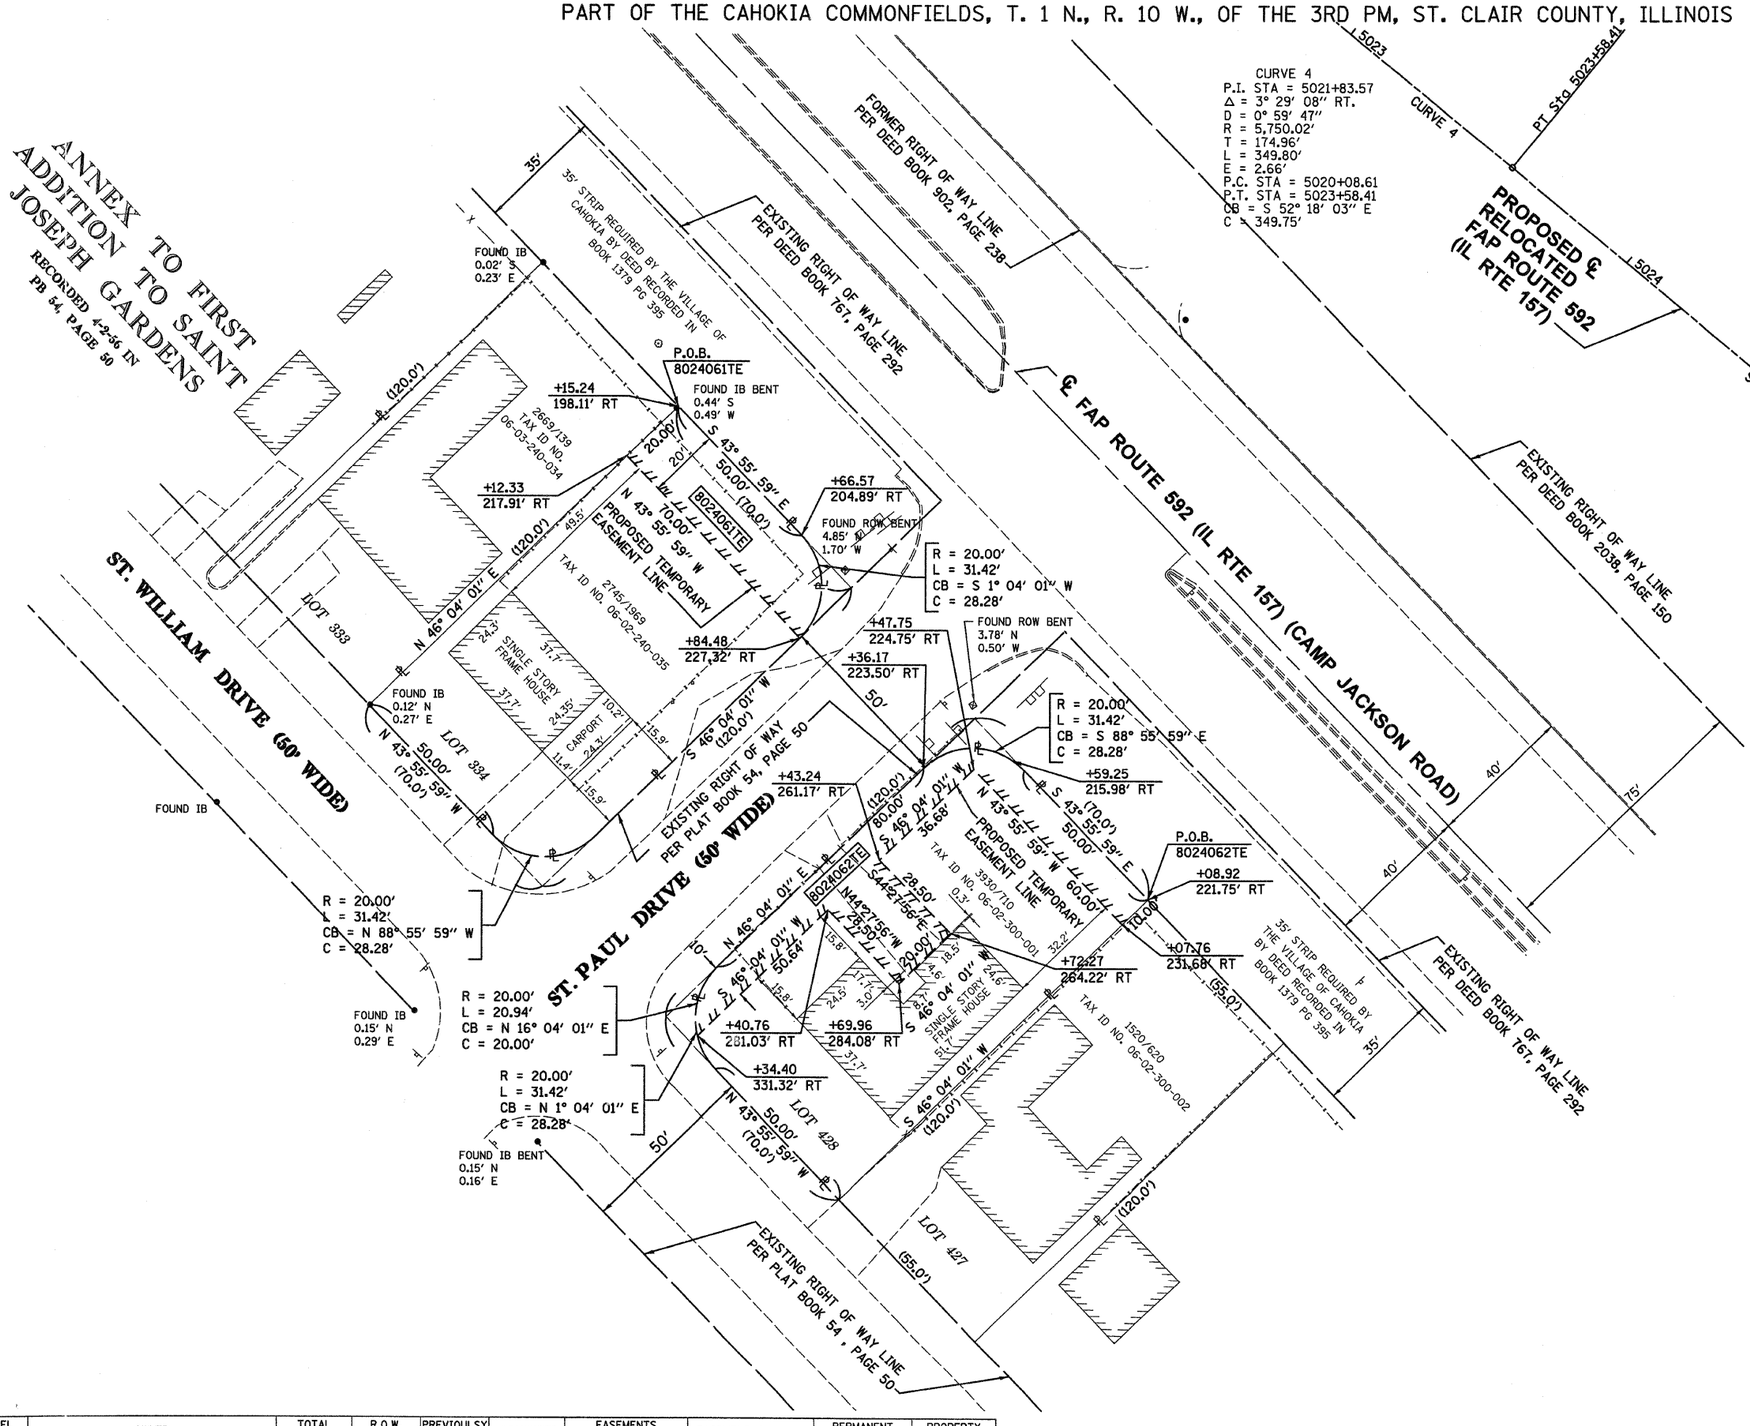

LEGEND

- SECTION CORNER
- QUARTER SECTION CORNER
- EXISTING CENTERLINE
- EXISTING RIGHT OF WAY LINE
- EXISTING EASEMENT LINE
- PROPOSED CENTERLINE
- PROPOSED RIGHT OF WAY LINE
- PROPOSED TEMPORARY EASEMENT LINE
- PROPOSED PERMANENT EASEMENT LINE
- SECTION LINE
- QUARTER SECTION LINE
- QUARTER QUARTER SECTION LINE
- ℄ PROPERTY (DEED) LINE
- APL APPARENT PROPERTY LINE
- 121.45 MEASURED DIMENSION
- 123.45 (COMP) COMPUTED DIMENSION
- (123.45) RECORDED DIMENSION
- T.E. PROPOSED TEMPORARY EASEMENT LINE
- ● FOUND IRON PIPE OR IRON ROD
- ○ SET ⅝ INCH IRON ROD
- PERMANENT SURVEY MONUMENT, I.D.O.T. STD. 2135 (TO BE SET BY OTHERS)
- + CUT CROSS FOUND OR SET
- SAME OWNERSHIP

■ STAKING OF PROPOSED RIGHT OF WAY. SET ⅝ INCH METAL ROD WITH DIVISION OF HIGHWAY SURVEY MARKER TO MONUMENT THE POSITION SHOWN. IDENTIFIED BY INSCRIPTION DATA AND SURVEYORS REGISTRATION NUMBER.

■M STAKING OF PROPOSED RIGHT OF WAY IN CULTIVATED AREAS. SET ⅝ INCH METAL ROD WITH DIVISION OF HIGHWAY SURVEY MARKER 20 INCHES BELOW GROUND SURFACE TO MONUMENT THE POSITION SHOWN. IDENTIFIED BY INSCRIPTION DATA AND SURVEYORS REGISTRATION NUMBER.

STATE OF ILLINOIS)
) SS
COUNTY OF ST. CLAIR)

THIS IS TO CERTIFY THAT I, STEVEN M. KEIL AN ILLINOIS PROFESSIONAL LAND SURVEYOR, HAS SURVEYED THE PLAT OF HIGHWAYS SHOWN HEREON IN CAHOKIA COMMONFIELDS, TOWNSHIP 1 NORTH, RANGE 10 WEST. OF THE THIRD PRINCIPAL MERIDIAN, ST. CLAIR COUNTY, THAT THE SURVEY IS TRUE AND COMPLETE AS SHOWN TO THE BEST OF MY KNOWLEDGE AND BELIEF, THAT THE PLAT CORRECTLY REPRESENTS SAID SURVEY, THAT ALL MONUMENTS FOUND AND ESTABLISHED ARE OF PERMANENT QUALITY AND OCCUPY THE POSITIONS SHOWN THEREON AND THAT THE MONUMENTS ARE SUFFICIENT TO ENABLE THE SURVEY TO BE RETRACED. MADE FOR THE DEPARTMENT OF TRANSPORTATION, STATE OF ILLINOIS.

DATED _____

_____
STEVEN M. KEIL, PLS #035-003119
LICENSE EXPIRES 11/30/08

PROFESSIONAL LAND SURVEYOR STEVEN M. KEIL 035-003119 COLLINSVILLE, ILLINOIS STATE OF ILLINOIS

PARCEL NO.	OWNER	TOTAL HOLDING	R.O.W. REQUIRED	PREVIOULSY DEDICATED	REMAINDER	EASEMENTS TEMP	EASEMENTS PERM	EASEMENT PURPOSE	PERMANENT TAX NUMBER	PROPERTY ACQUIRED BY
8024061	JAMES S. STEVENS AND GAIL D. MITCHELL, JR., AS TENANTS IN COMMON TITLE REPORT NO. SC-2145	8,228 S.F. 0.1889 AC.	N/A	N/A	8,228 S.F. 0.1889 AC.	1,314 S.F. 0.0302 AC.	N/A	GRADING AND ENTRANCE CONSTRUCTION	06-02-240-035	
8024062	DONALD SHACKELFORD TITLE REPORT NO. SC-2147	8,228 S.F. 0.1889 AC.	N/A	N/A	8,228 S.F. 0.1889 AC.	2,207 S.F. 0.0507 AC.	N/A	GRADING AND ENTRANCE CONSTRUCTION	06-02-300-001	

FOR CENTERLINE COORDINATES, SEE SHEETS 26-30

OATES ASSOCIATES
Eastport Business Center 1
100 Lanter Court, Suite 1
Collinsville, Illinois 62234

ILLINOIS DEPARTMENT OF TRANSPORTATION

PLAT OF HIGHWAYS

FAP ROUTE 592 (IL 157)
SECTION 121-1R, 121HVB
ST. CLAIR COUNTY
JOB NO. R-98-024-00
STATION 5022+12.33 TO STATION 5024+08.92

20′ 0 20′ 40′
SCALE: 1″ = 20′

ILLINOIS DEPARTMENT OF TRANSPORTATION
DIVISION OF HIGHWAYS/DISTRICT 8
1102 EASTPORT PLAZA DRIVE
COLLINSVILLE, ILLINOIS 62234-6198

PLOT DATE = 03/21/2007
FILE NAME = H:\P\21815\Mo-costa\Row\rpl804a.DGN
PLOT SCALE = 20.0000 ' / IN.
USER NAME = #USER#

ROUTE 592 (IL 157) SECTION 121-1R, 121HVB COUNTY ST. CLAIR JOB NO. R-98-024-00