HANSON
Hanson Professional Services Inc.

FINAL SURVEY	
NOTE BOOK	
NO.	
SURVEYED	
PLOTTED	
TEMPLATE	
AREAS	
AREAS CHECKED	

ORIGINAL SURVEY	
NOTE BOOK	
NO.	
SURVEYED	
PLOTTED	
TEMPLATE	
AREAS	
AREAS CHECKED	

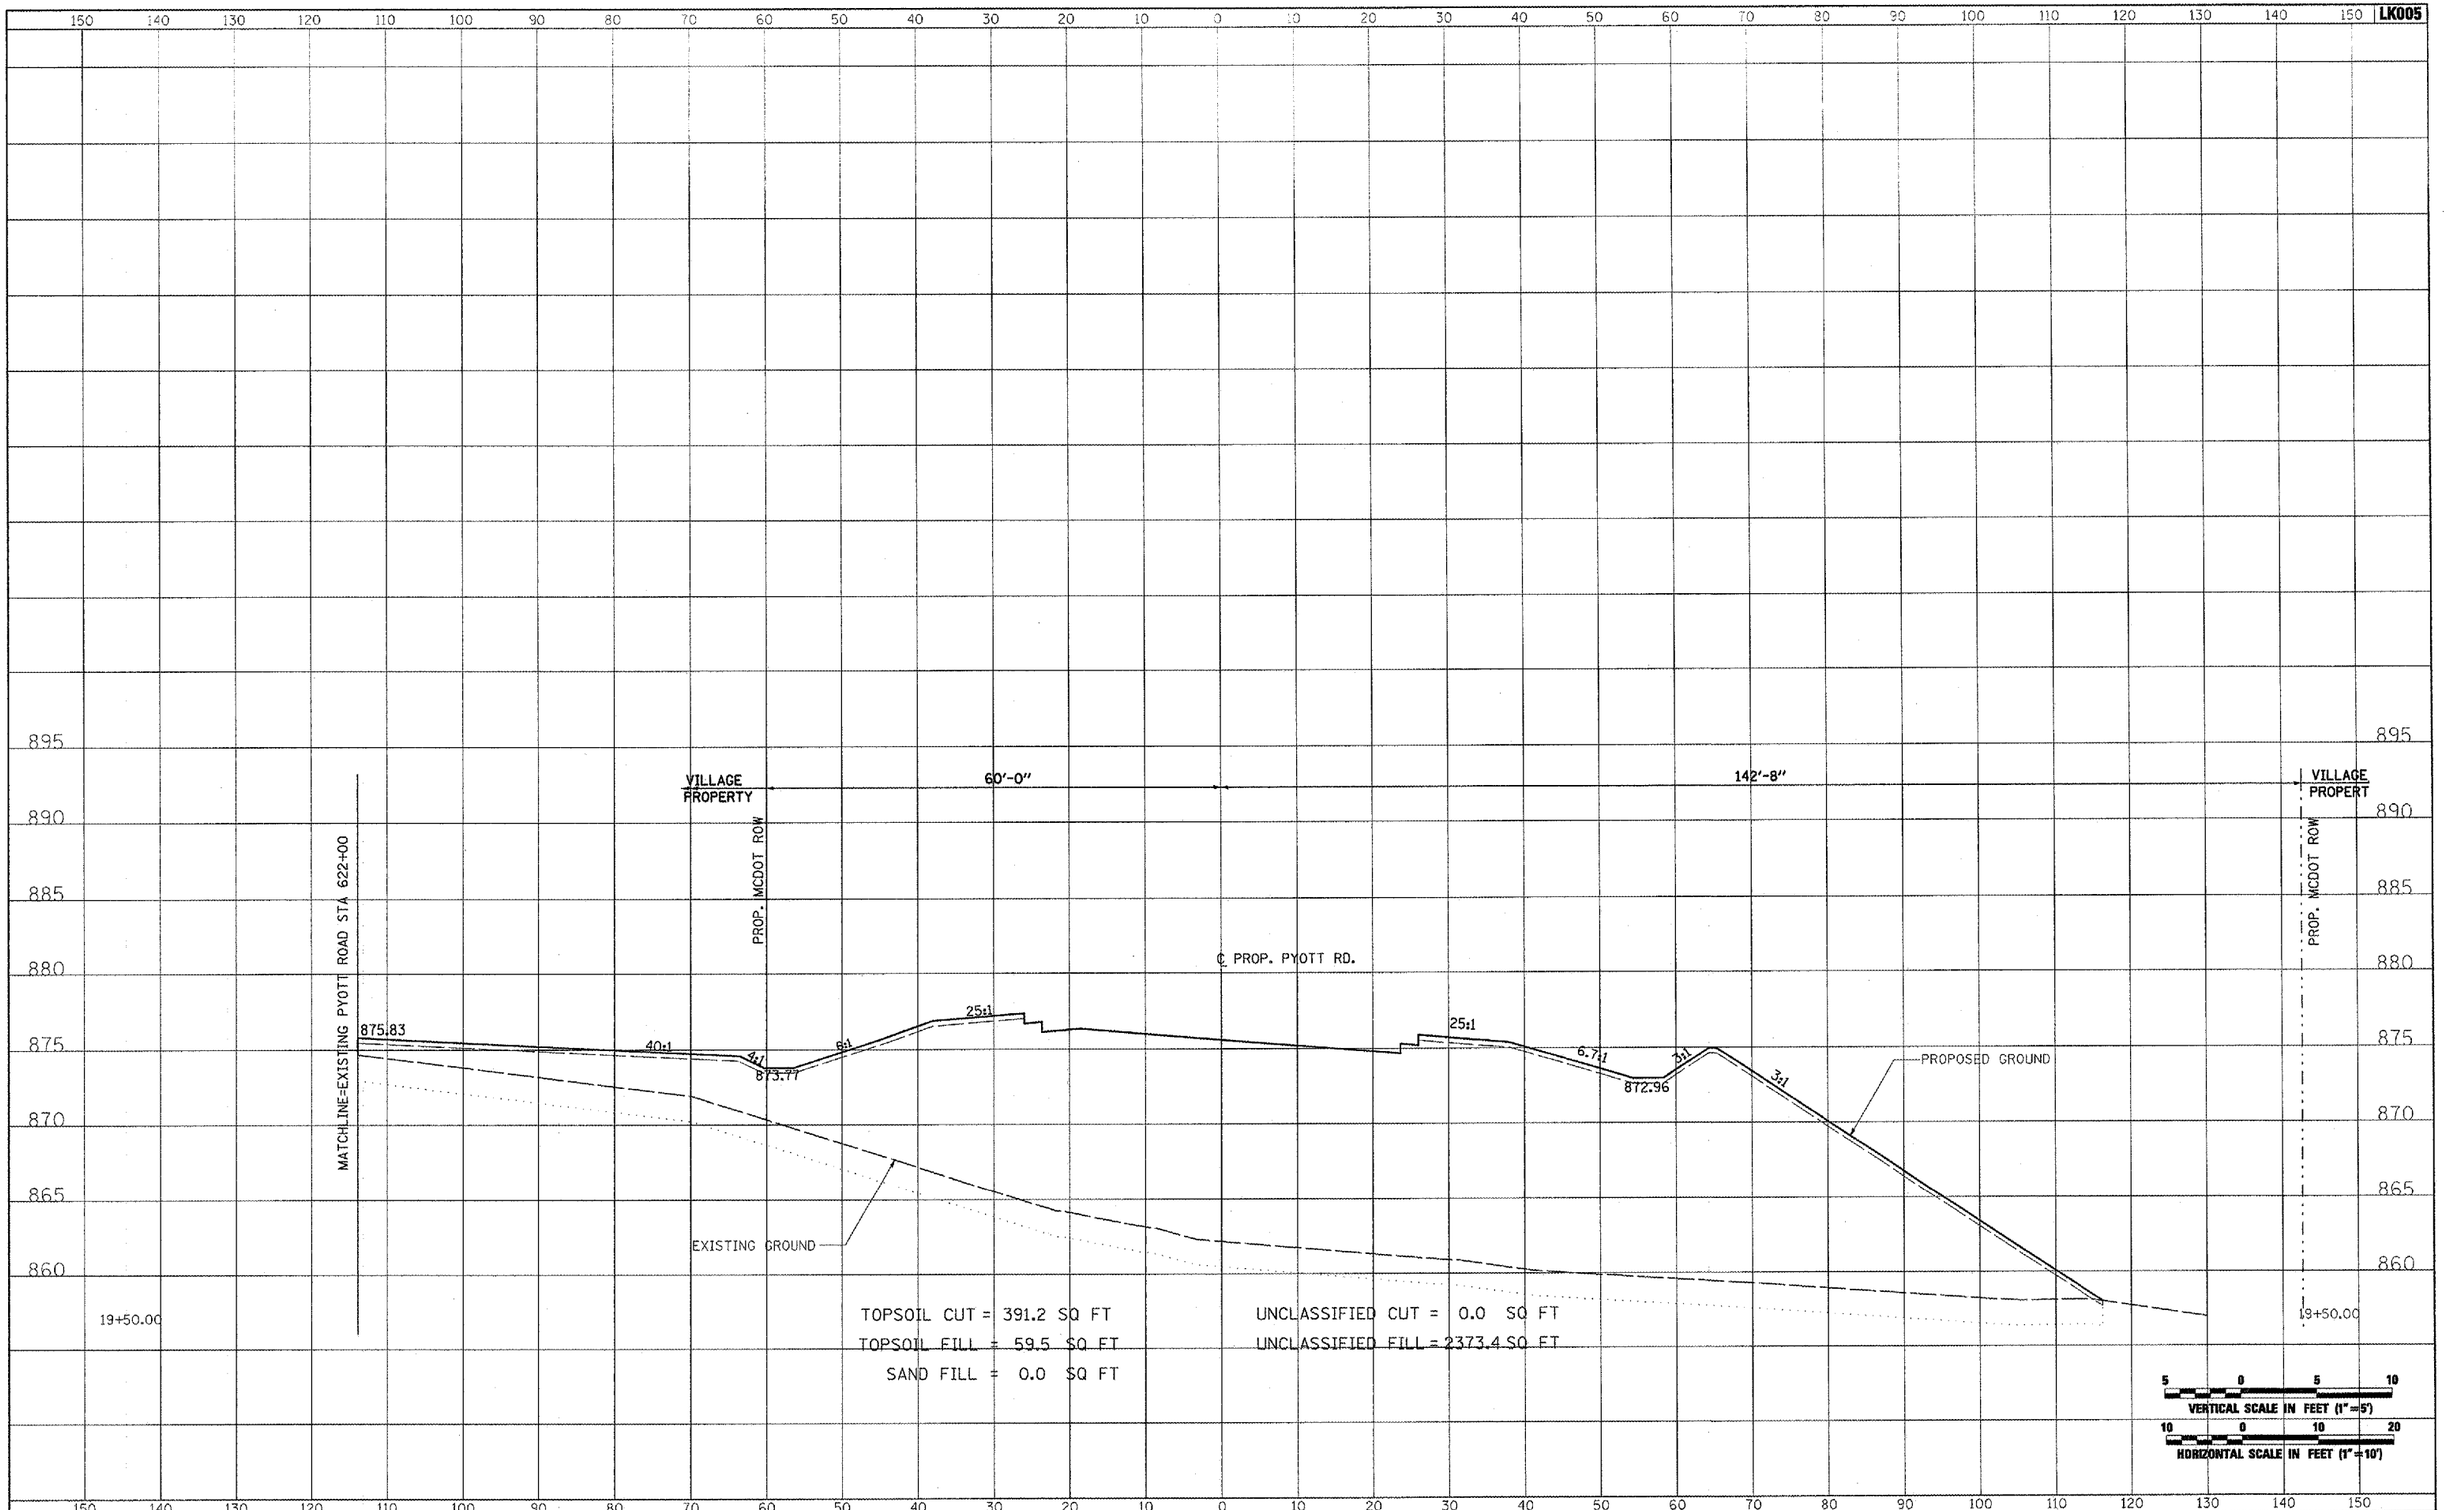

FILE NAME = I:\05Jobs\00841\058021\Civil Part A\Sheets\CROSSSECTIONS.sht	USER NAME = Pisar01256	DESIGNED - CBP	REVISED -
		DRAWN - CBP	REVISED -
	PLOT SCALE = 20.0000 ' / IN.	CHECKED - BLB	REVISED -
	PLOT DATE = 02\28\2008, 09:54 AM	DATE - 02/29/08	REVISED -

VILLAGE OF LAKE IN THE HILLS, ILLINOIS

CROSS SECTIONS PROPOSED PYOTT ROAD

SCALE: AS SHOWN | STA. 19+50.00 TO STA. 19+50.00

	COUNTY	TOTAL SHEETS	SHEET NO.
	MCHENRY	120	53

FEDERAL AIP. NO. 3-17-0112-B8 | ILLINOIS IDA NO. 3CK-9671