FINAL SURVEY	BY	DATE
SURVEYED		
PLOTTED		
NOTE BOOK	TEMPLATE	
NO.	AREAS CHECKED	

ORIGINAL SURVEY	BY	DATE
SURVEYED		
PLOTTED		
NOTE BOOK	TEMPLATE	
NO.	AREAS CHECKED	

Hanson Professional Services Inc.

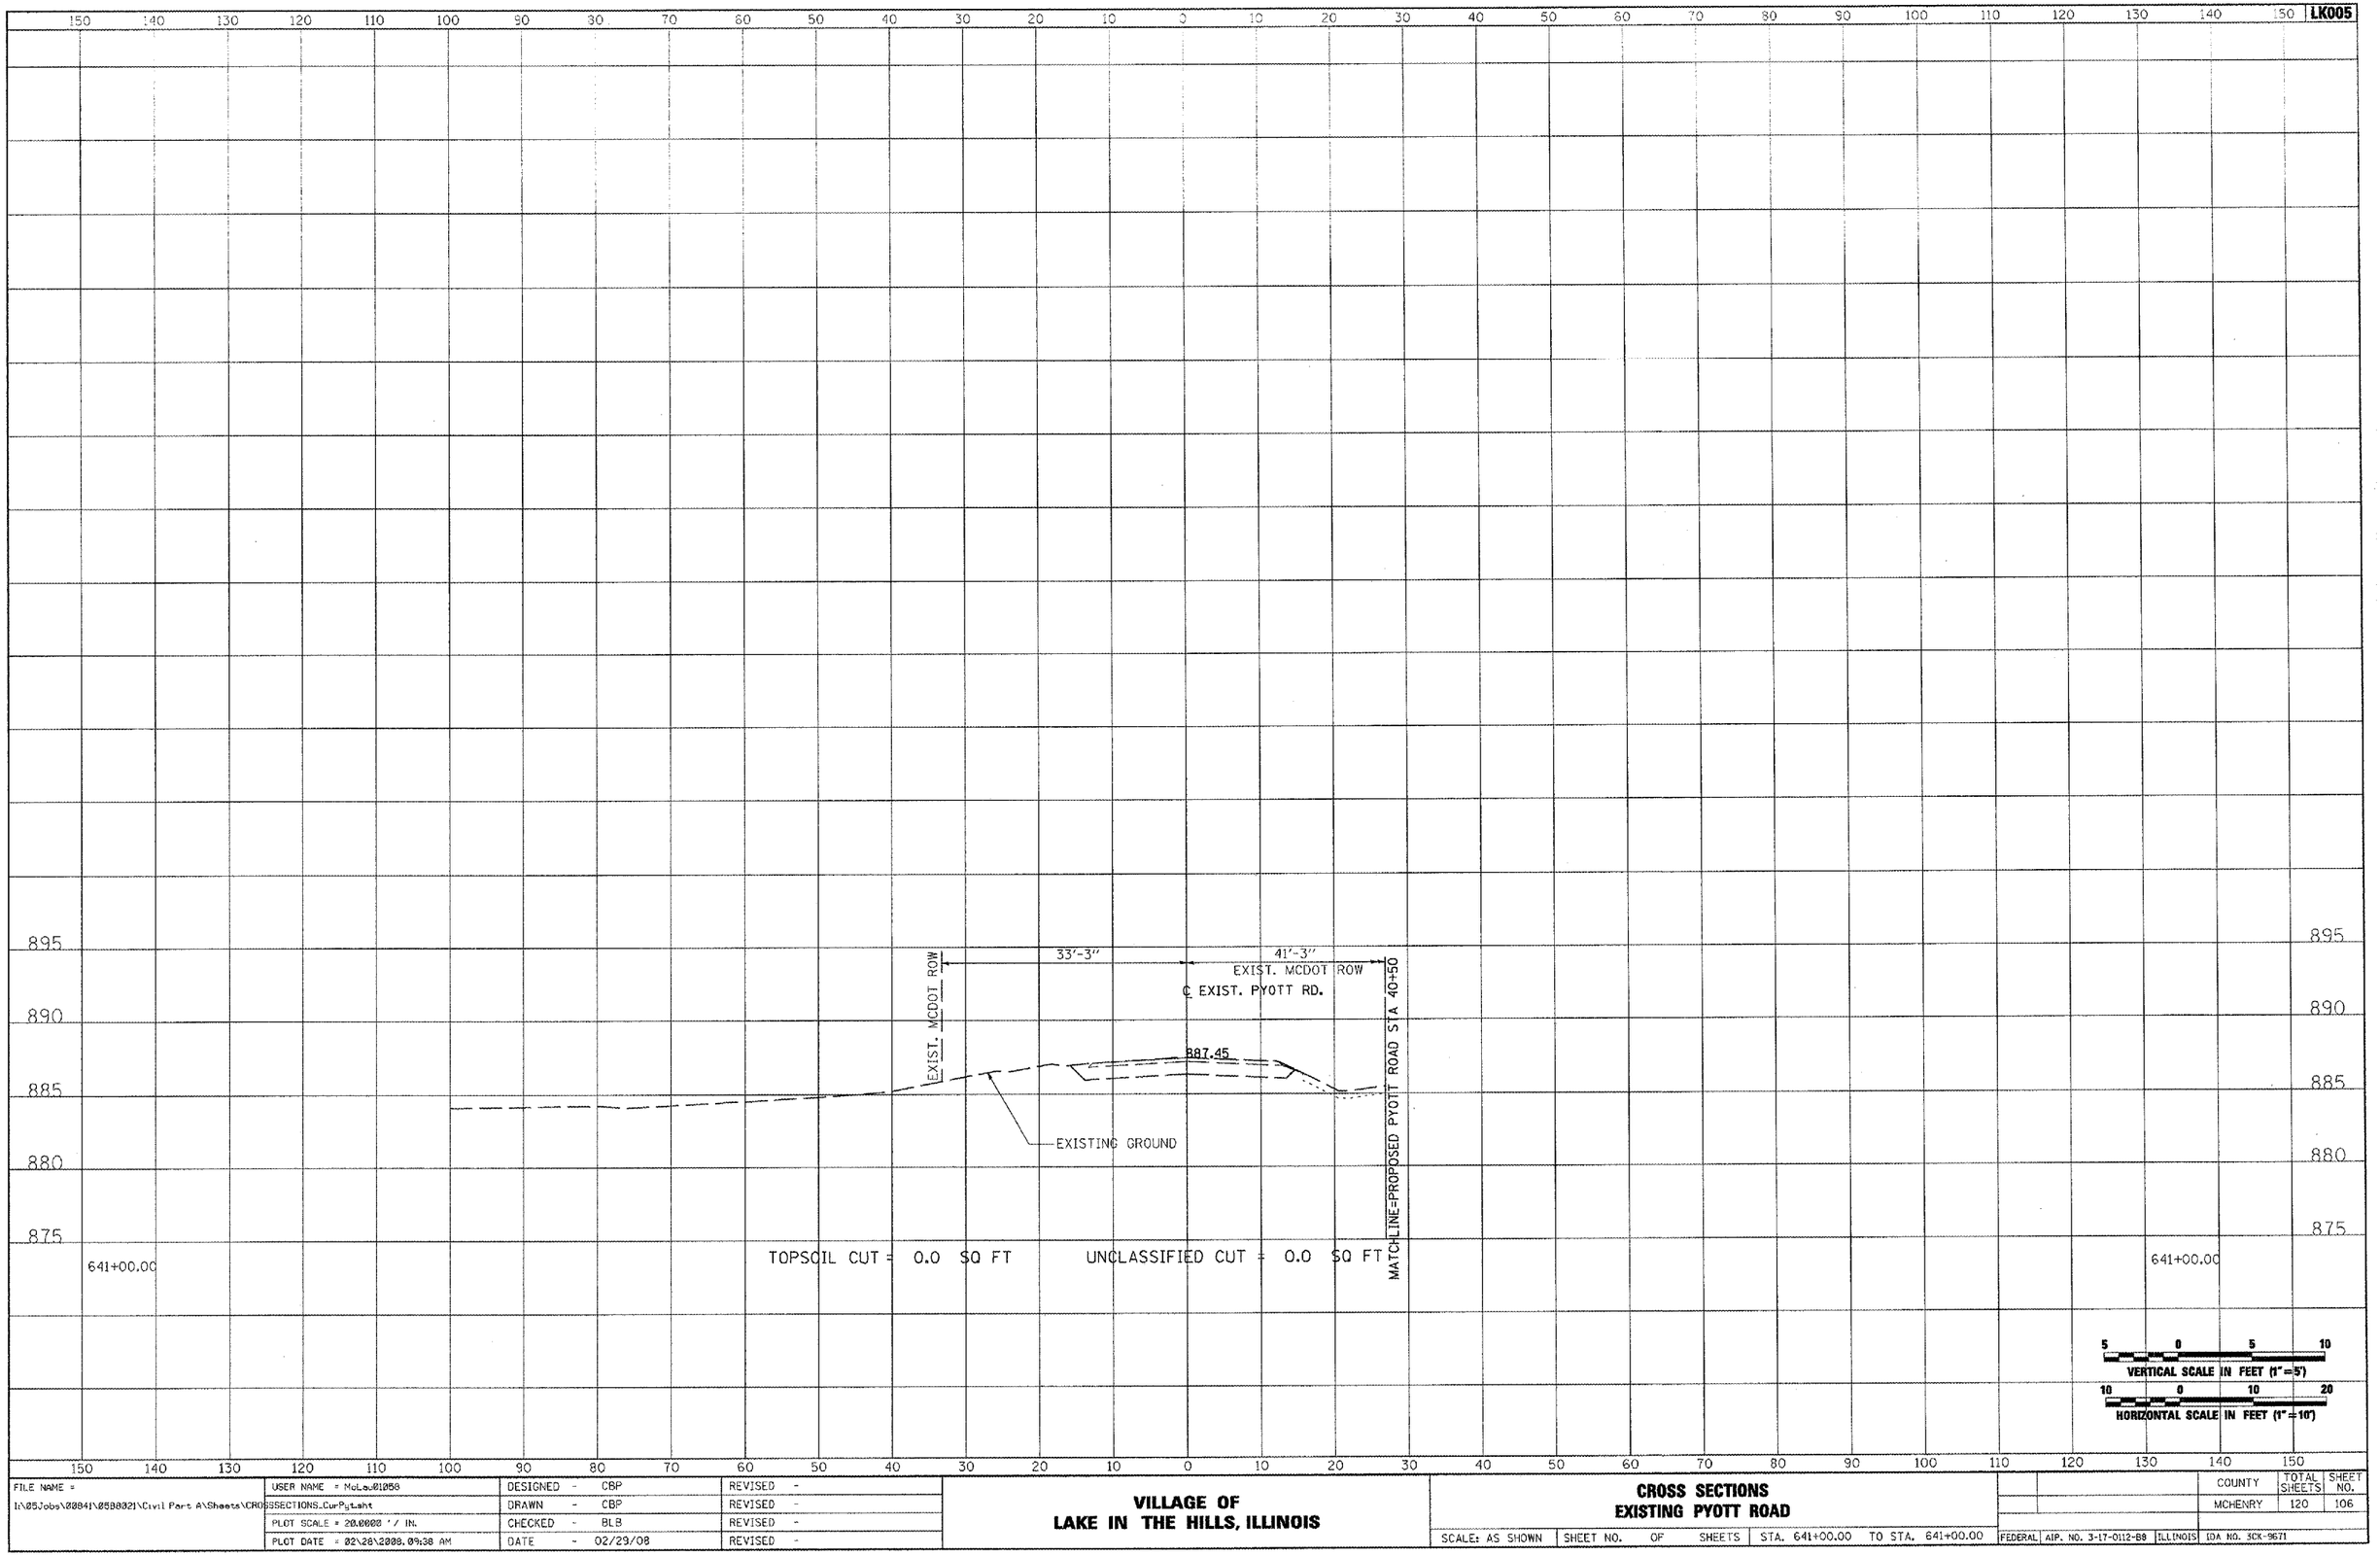

FILE NAME = I:\05Jobs\0084\05B021\Civil Part A\Sheets\CROSSSECTIONS_CurPyt.sht	USER NAME = MoLau01056	DESIGNED - CBP	REVISED -
		DRAWN - CBP	REVISED -
	PLOT SCALE = 20.0000 ' / IN.	CHECKED - BLB	REVISED -
	PLOT DATE = 02\28\2008 09:38 AM	DATE - 02/29/08	REVISED -

VILLAGE OF LAKE IN THE HILLS, ILLINOIS

CROSS SECTIONS
EXISTING PYOTT ROAD

SCALE: AS SHOWN | SHEET NO. OF SHEETS | STA. 641+00.00 TO STA. 641+00.00

		COUNTY	TOTAL SHEETS	SHEET NO.
		MCHENRY	120	106

FEDERAL AIP. NO. 3-17-0112-B8 | ILLINOIS | IDA NO. 3CK-9671