CONTRACT NO. 64583

F.A.P. RTE.	SECTION	COUNTY	TOTAL SHEETS	SHEET NO.
567	34X-BR	DEKALB	90	51
STA.	TO STA.			
FED. ROAD DIST. NO.	ILLINOIS	FED. AID PROJECT		

ROUTE NO.	SECTION	COUNTY	TOTAL SHEETS	SHEET NO.
F.A.P. 567	34X-BR	DeKalb	90	9
FED. ROAD DIST. NO. 9	ILLINOIS	FED. AID PROJECT		

SHEET NO. 5
9 SHEETS

STATE OF ILLINOIS
DEPARTMENT OF TRANSPORTATION

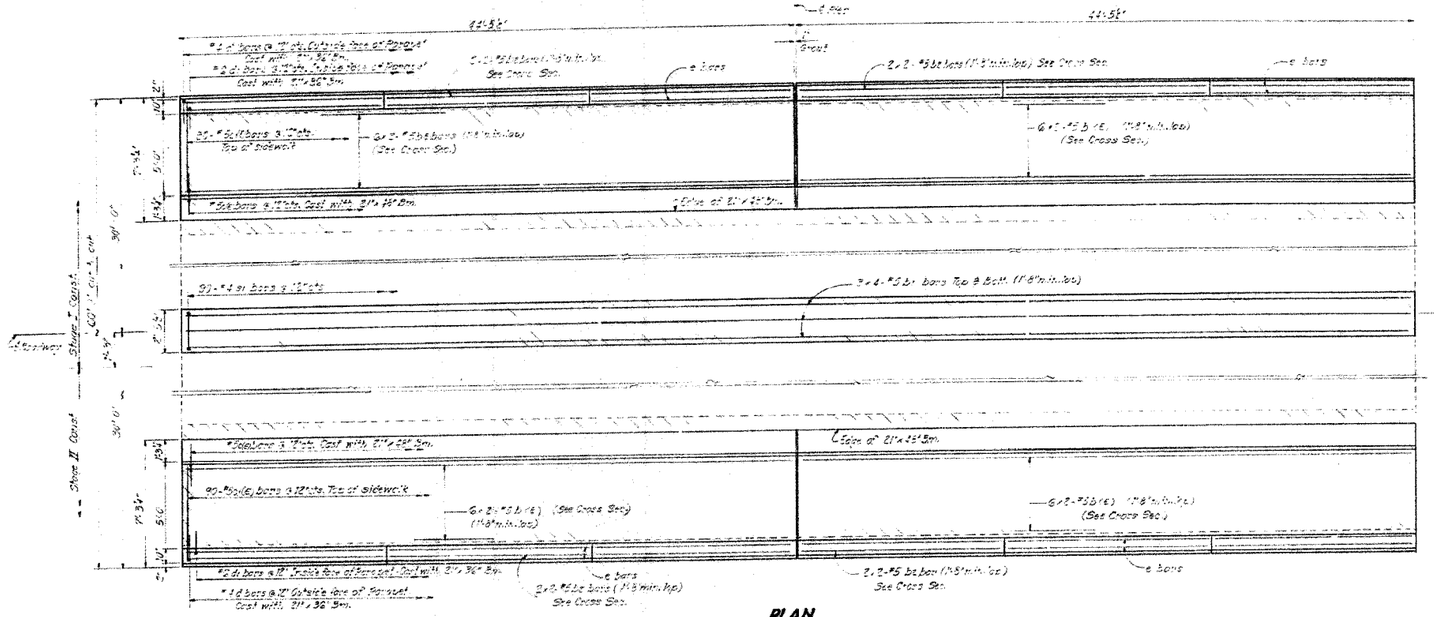
Stage I Const.
Stage II Const.
Roadway
