FILE NAME = D:\GS v8\...\Reg\Rte31-XS.dgn
PLOT SCALE = $SCALE$
USER NAME = $USER$

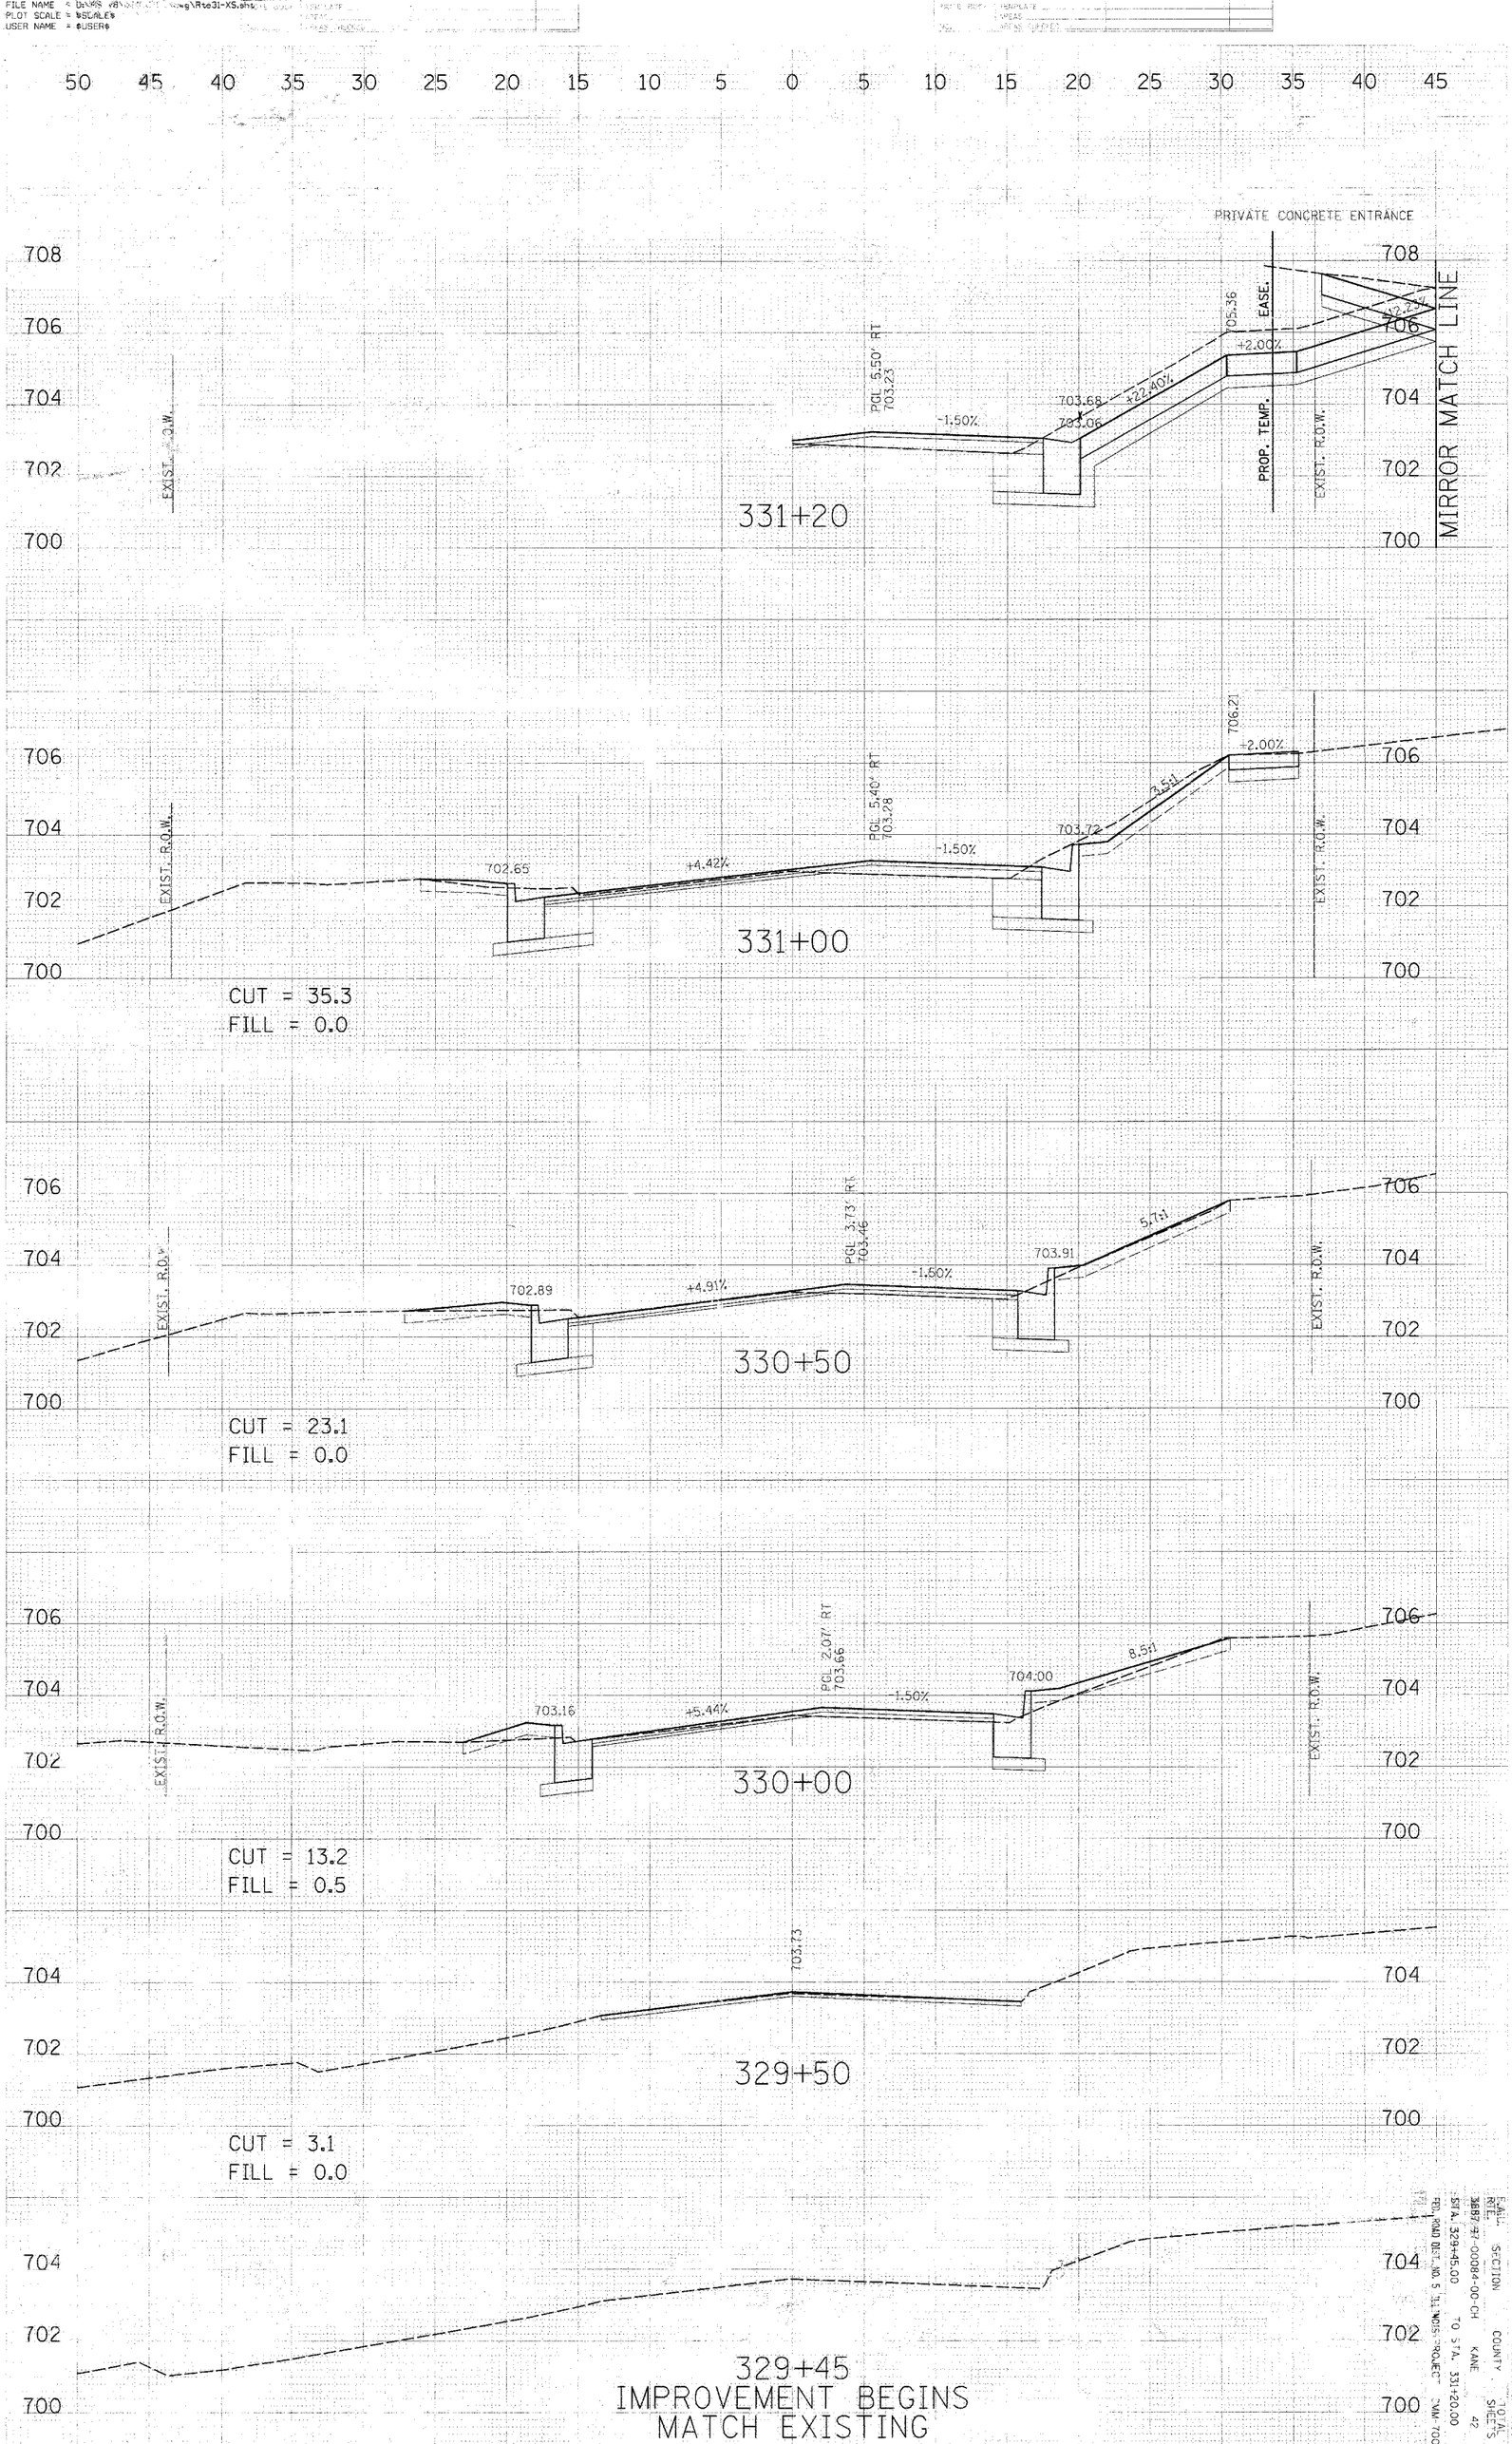

F.A.P. RTE.	SECTION	COUNTY	CONTRACT NO.
38B7	97-00084-00-CH	KANE	TOTAL SHEETS 42
STA. 329+45.00	TO STA. 331+20.00		
FED. ROAD DIST. NO. 5	ILL.	PROJECT	