93432

F.A. RTE.	SECTION	COUNTY	TOTAL SHEETS	SHEET NO.
461	04-00001-03-RS	MASON	19	19
STA. 245+00.00		TO STA. 247+08.89		
FED. ROAD DIST. NO.		ILLINOIS	FED. AID PROJECT	

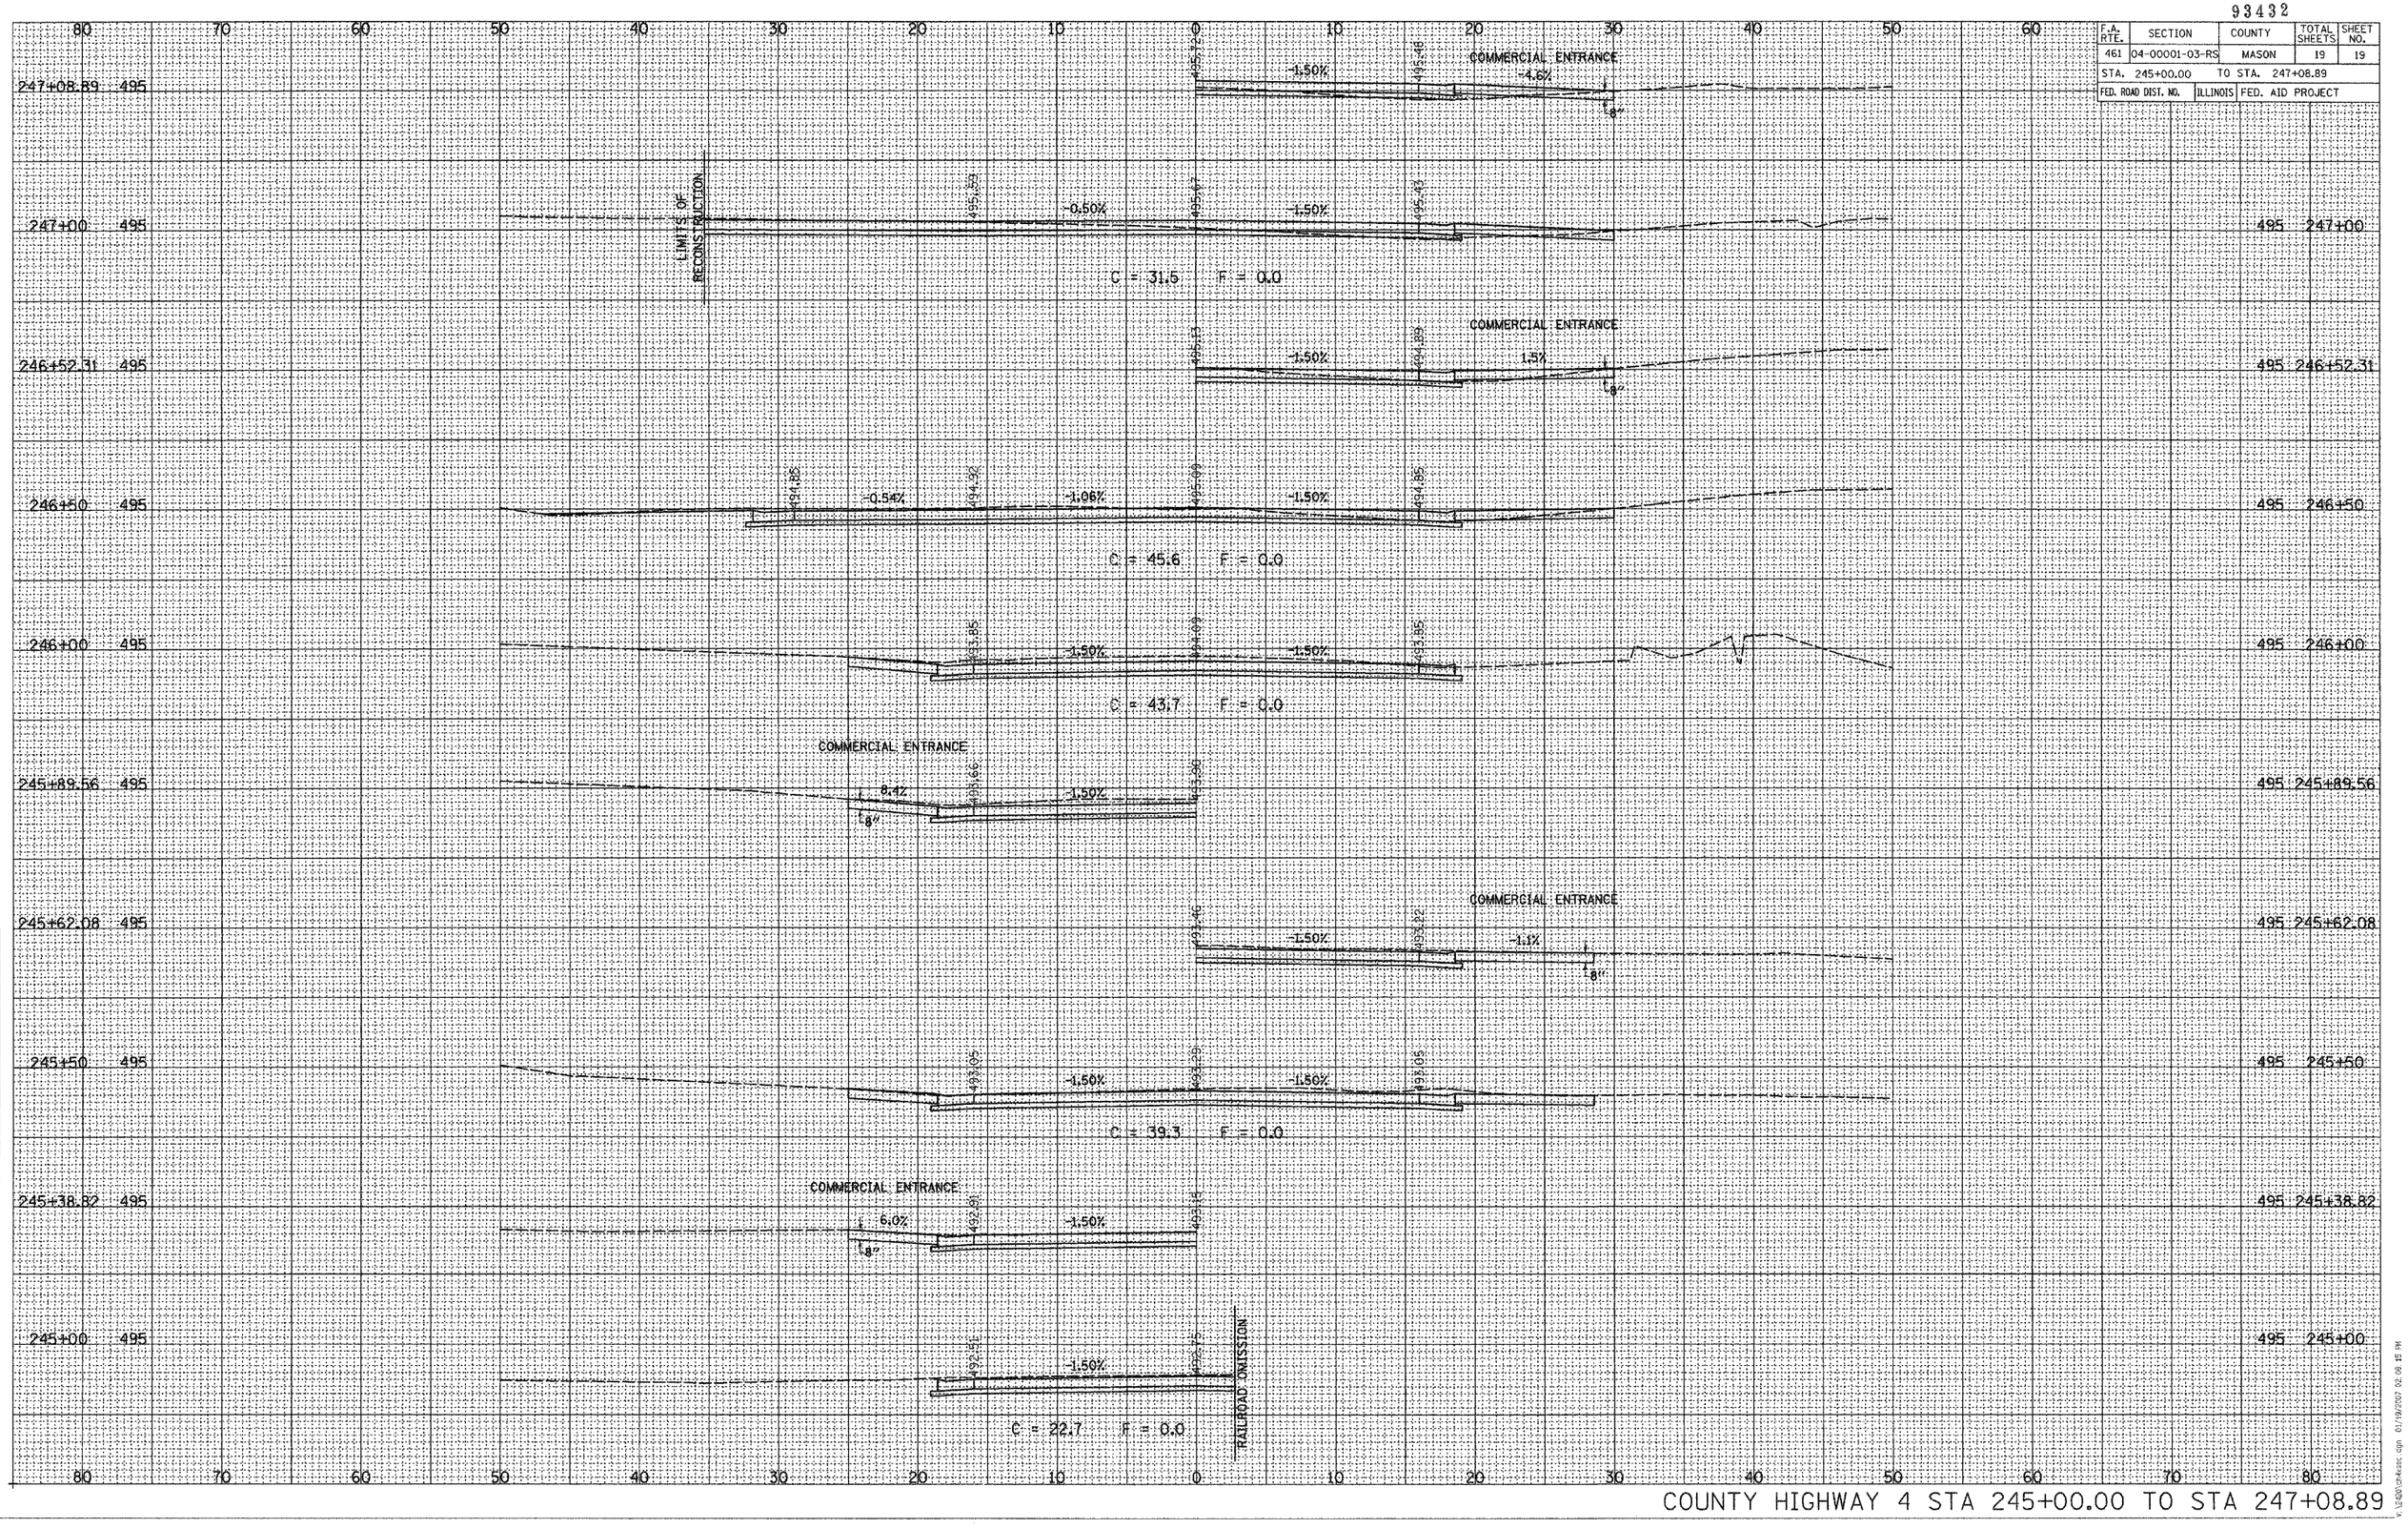

SURVEY	
SURVEYED	
PLOTTED	
TEMPLATE	
AREAS	
AREAS CHECKED	
NOTE BOOK	
NO.	

COUNTY HIGHWAY 4 STA 245+00.00 TO STA 247+08.89

V:\2400\04ssic.dgn 01/19/2007 02:08:13 PM