PART OF THE NE 1/4 OF SECTION 1 T. 4 N., R. 8 W., OF THE 3RD P.M., MADISON COUNTY, ILLINOIS

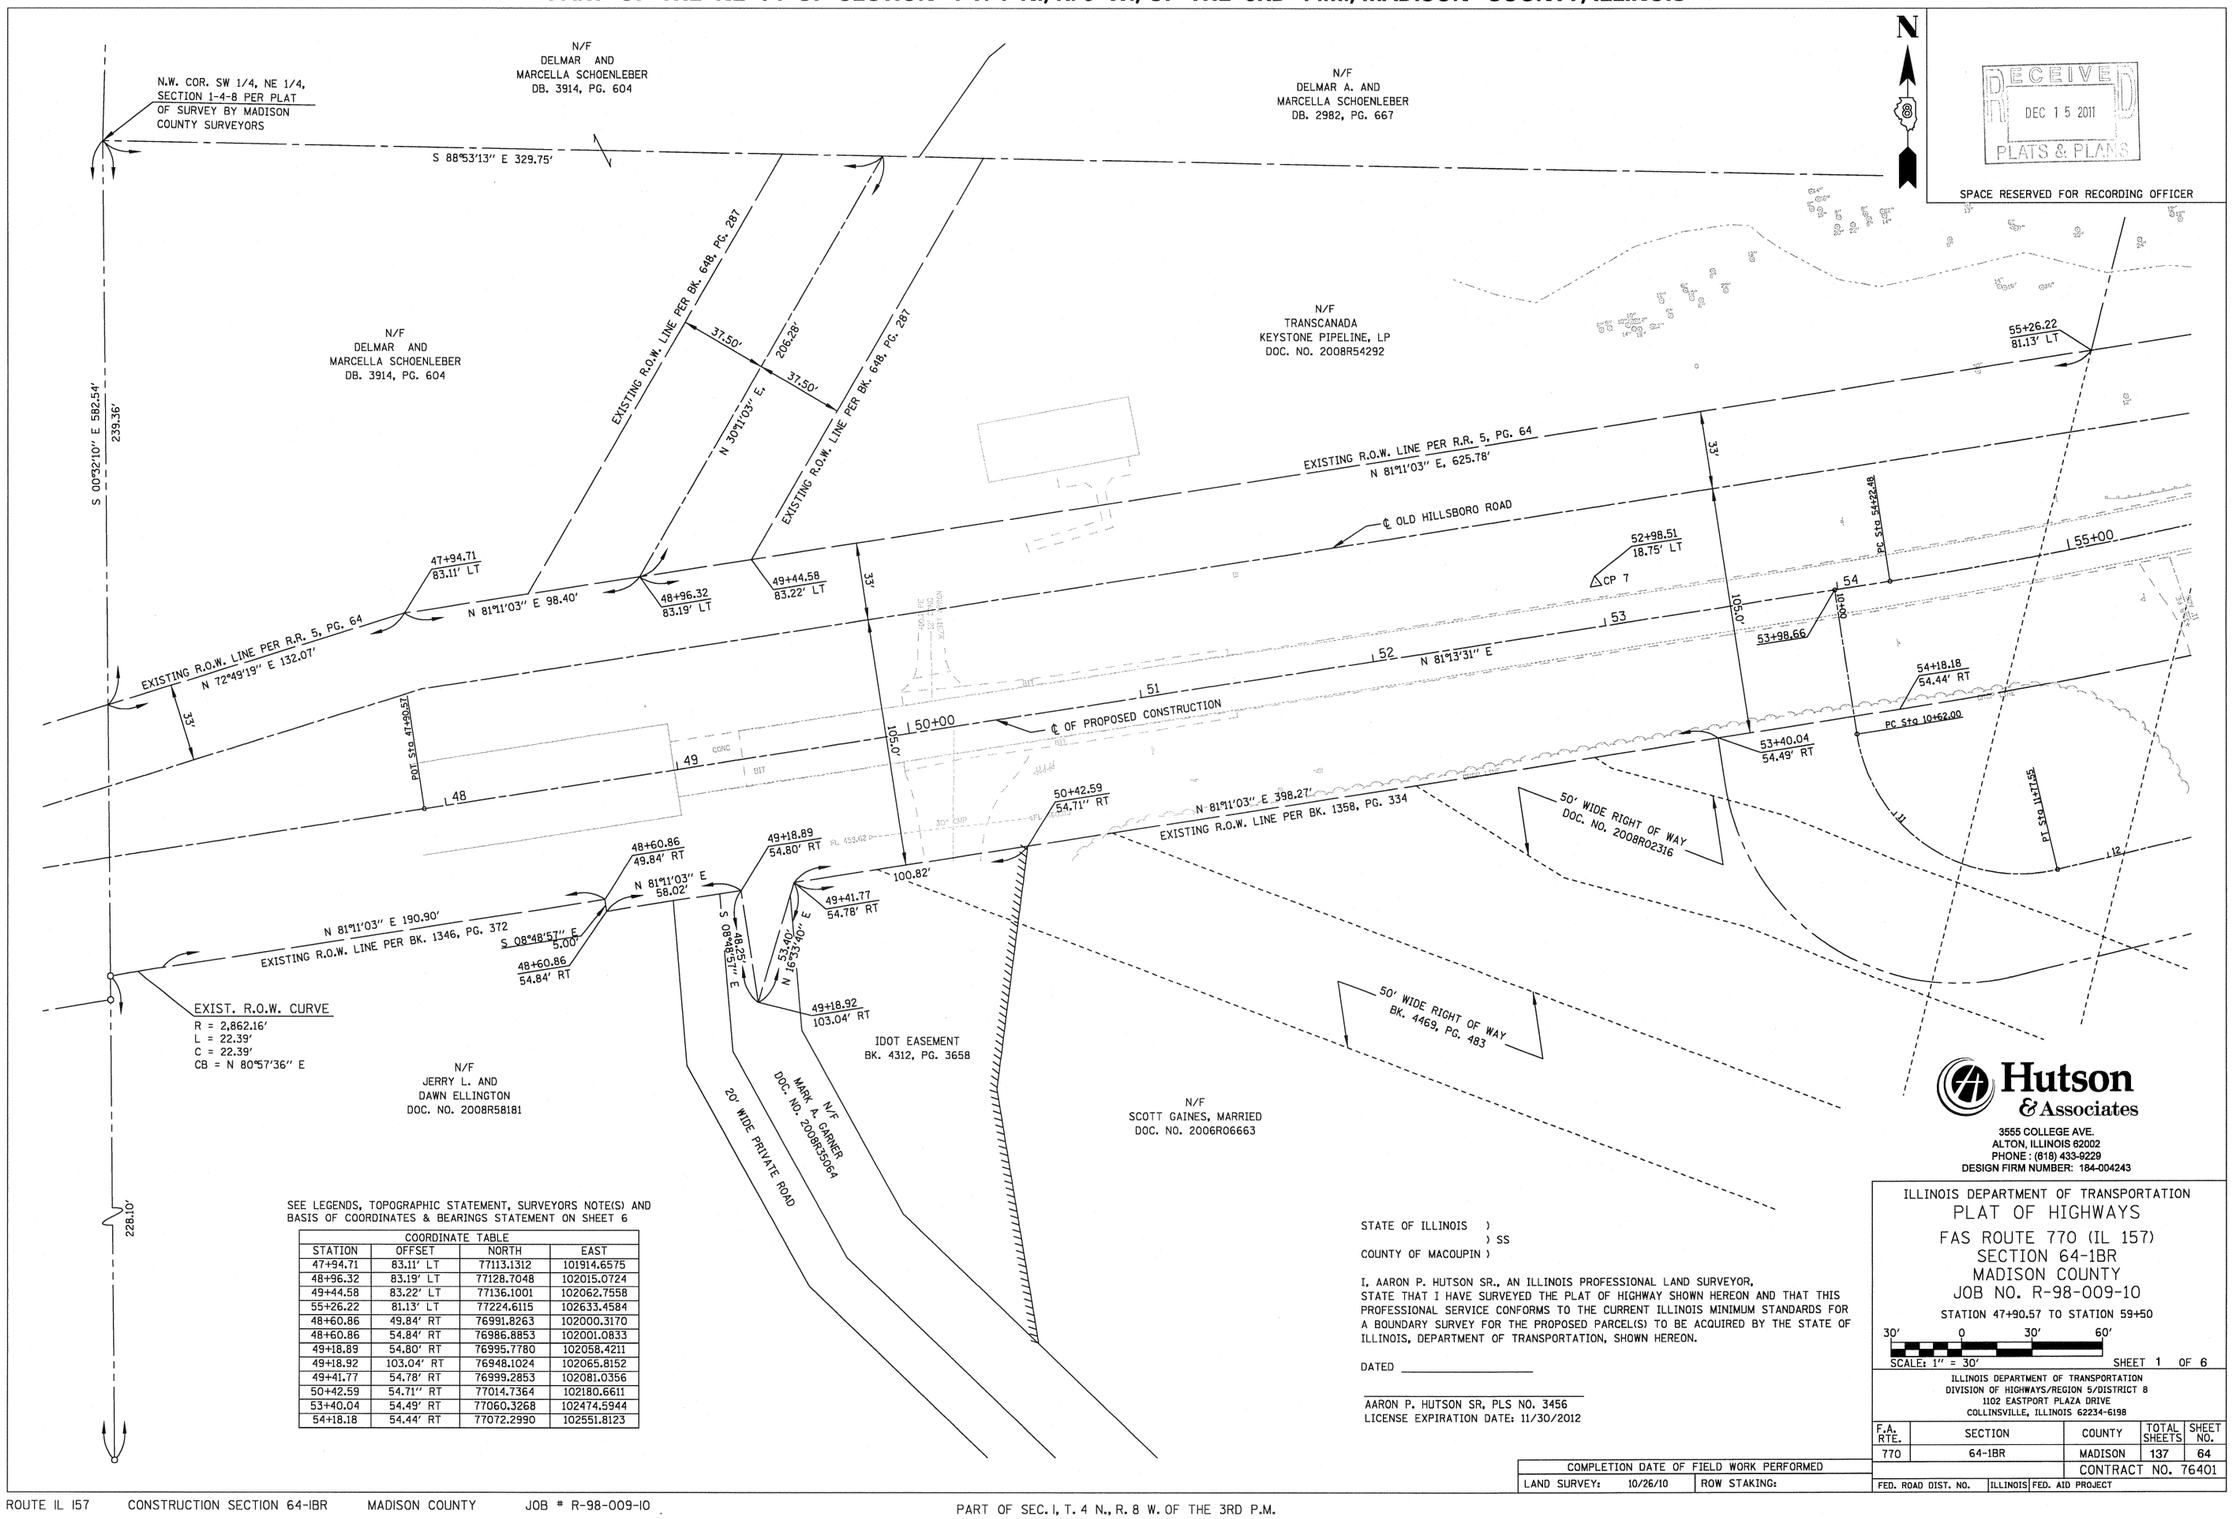

SEE LEGENDS, TOPOGRAPHIC STATEMENT, SURVEYORS NOTE(S) AND BASIS OF COORDINATES & BEARINGS STATEMENT ON SHEET 6

COORDINATE TABLE			
STATION	OFFSET	NORTH	EAST
47+94.71	83.11' LT	77113.1312	101914.6575
48+96.32	83.19' LT	77128.7048	102015.0724
49+44.58	83.22' LT	77136.1001	102062.7558
55+26.22	81.13' LT	77224.6115	102633.4584
48+60.86	49.84' RT	76991.8263	102000.3170
48+60.86	54.84' RT	76986.8853	102001.0833
49+18.89	54.80' RT	76995.7780	102058.4211
49+18.92	103.04' RT	76948.1024	102065.8152
49+41.77	54.78' RT	76999.2853	102081.0356
50+42.59	54.71" RT	77014.7364	102180.6611
53+40.04	54.49' RT	77060.3268	102474.5944
54+18.18	54.44' RT	77072.2990	102551.8123

STATE OF ILLINOIS)
) SS
COUNTY OF MACOUPIN)

I, AARON P. HUTSON SR., AN ILLINOIS PROFESSIONAL LAND SURVEYOR, STATE THAT I HAVE SURVEYED THE PLAT OF HIGHWAY SHOWN HEREON AND THAT THIS PROFESSIONAL SERVICE CONFORMS TO THE CURRENT ILLINOIS MINIMUM STANDARDS FOR A BOUNDARY SURVEY FOR THE PROPOSED PARCEL(S) TO BE ACQUIRED BY THE STATE OF ILLINOIS, DEPARTMENT OF TRANSPORTATION, SHOWN HEREON.

DATED _____

AARON P. HUTSON SR, PLS NO. 3456
LICENSE EXPIRATION DATE: 11/30/2012

COMPLETION DATE OF FIELD WORK PERFORMED	
LAND SURVEY: 10/26/10	ROW STAKING:

Hutson & Associates
3555 COLLEGE AVE.
ALTON, ILLINOIS 62002
PHONE : (618) 433-9229
DESIGN FIRM NUMBER: 184-004243

ILLINOIS DEPARTMENT OF TRANSPORTATION
PLAT OF HIGHWAYS
FAS ROUTE 770 (IL 157)
SECTION 64-1BR
MADISON COUNTY
JOB NO. R-98-009-10
STATION 47+90.57 TO STATION 59+50

30' 0 30' 60'
SCALE: 1" = 30'
SHEET 1 OF 6

ILLINOIS DEPARTMENT OF TRANSPORTATION
DIVISION OF HIGHWAYS/REGION 5/DISTRICT 8
1102 EASTPORT PLAZA DRIVE
COLLINSVILLE, ILLINOIS 62234-6198

F.A. RTE.	SECTION	COUNTY	TOTAL SHEETS	SHEET NO.
770	64-1BR	MADISON	137	64
		CONTRACT NO. 76401		
FED. ROAD DIST. NO.	ILLINOIS	FED. AID PROJECT		