PART OF THE NE 1/4 OF SECTION 1 T. 4 N., R. 8 W., OF THE 3RD P.M., MADISON COUNTY, ILLINOIS

SPACE RESERVED FOR RECORDING OFFICER

SEE LEGENDS, TOPOGRAPHIC STATEMENT, SURVEYORS NOTE(S) AND BASIS OF COORDINATES & BEARINGS STATEMENT ON SHEET 6

COORDINATE TABLE			
STATION	OFFSET	NORTH	EAST
59+48.65	37.88' LT	77288.9643	103048.3745
62+90.04	57.91' LT	77398.2181	103372.4289
63+35.02	84.51' LT	77435.7270	103408.8133
63+65.00	85.57' LT	77444.6435	103437.4576
63+65.00	60.65' LT	77420.5115	103444.0472
68+56.17	0.00'	77491.4817	103933.8204
CP5		77349.7943	103490.7950

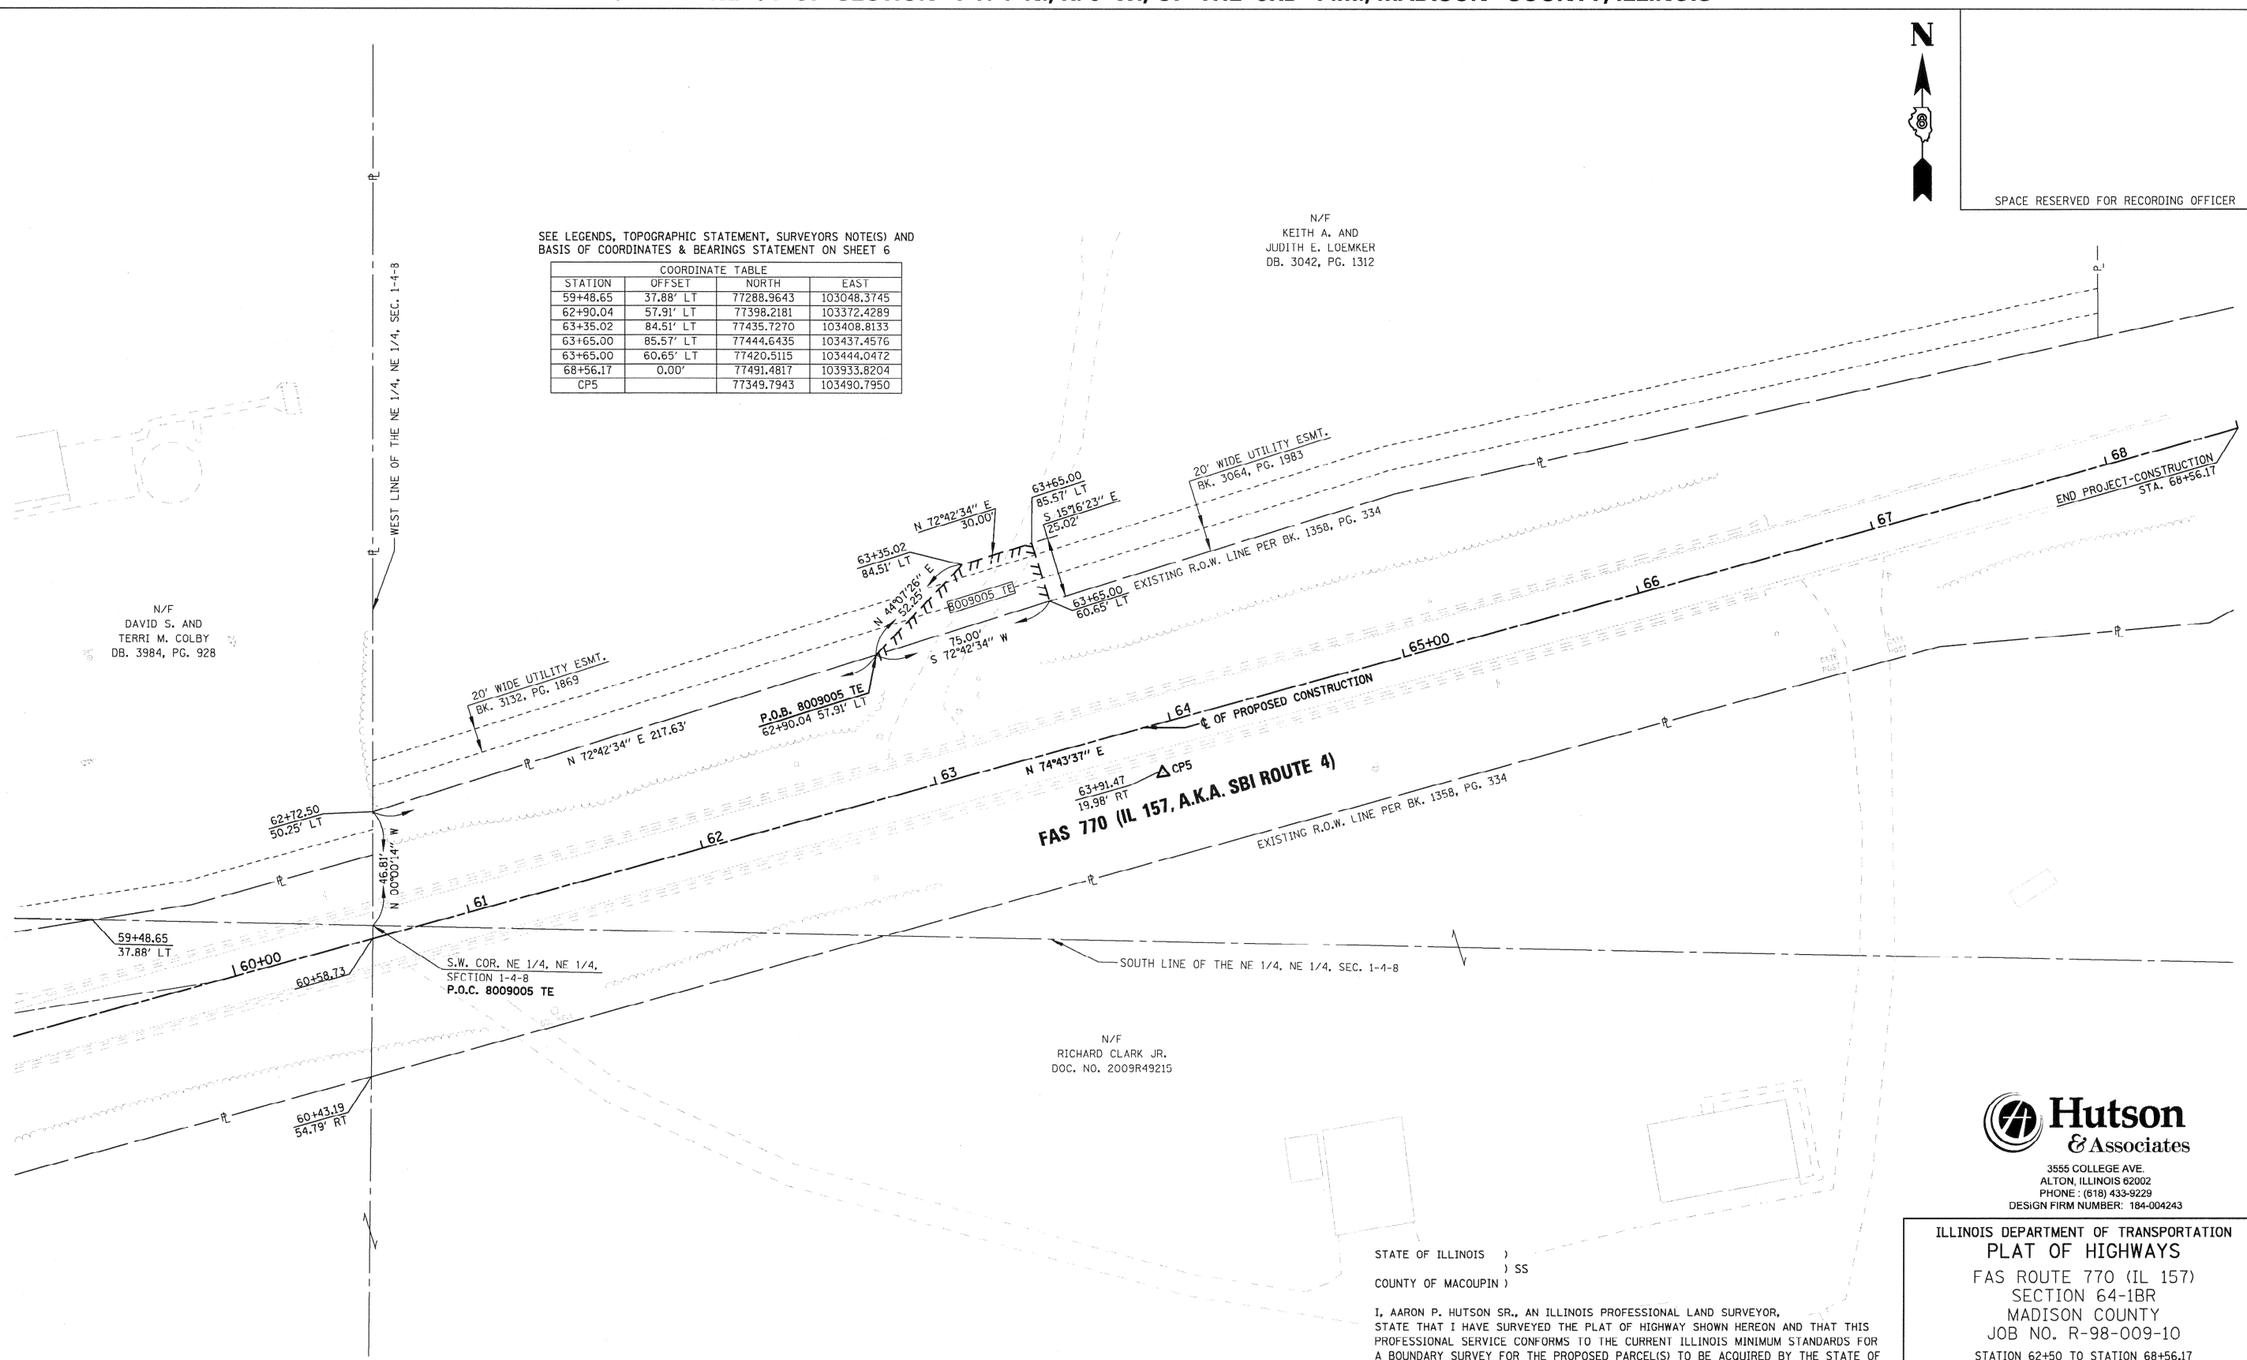

* SEE TOTAL HOLDING AREA SOURCE TABLE ON SHEET 6

SEE SHEET 5 FOR TOTAL HOLDING SKETCH

PARCEL NO.	OWNER	TOTAL HOLDING	FEE SIMPLE ACQUISITION						REMAINDER	EASEMENTS			PERMANENT TAX NUMBER	PROPERTY ACQUIRED BY
			GROSS		PREVIOUSLY DEDICATED AND/OR USED		NET			TE = TEMPORARY		EASEMENT PURPOSE		
		ACRES	ACRES	SQ. FT.	ACRES	SQ. FT.	ACRES	SQ. FT.	ACRES	ACRES	SQ. FT.			
8009005	KEITH A. LOEMKER AND JUDITH E. LOEMKER, HUSBAND & WIFE AS JOINT TENANTS 18-2009MA-4299.0	9.4957 5	N/A	N/A	N/A	N/A	N/A	N/A	9.4957	0.0301	1.313	ENTRANCE CONSTRUCTION	14-1-15-01-00-000-014.003	

STATE OF ILLINOIS)
) SS
COUNTY OF MACOUPIN)

I, AARON P. HUTSON SR., AN ILLINOIS PROFESSIONAL LAND SURVEYOR, STATE THAT I HAVE SURVEYED THE PLAT OF HIGHWAY SHOWN HEREON AND THAT THIS PROFESSIONAL SERVICE CONFORMS TO THE CURRENT ILLINOIS MINIMUM STANDARDS FOR A BOUNDARY SURVEY FOR THE PROPOSED PARCEL(S) TO BE ACQUIRED BY THE STATE OF ILLINOIS, DEPARTMENT OF TRANSPORTATION, SHOWN HEREON.

DATED _____

AARON P. HUTSON SR, PLS NO. 3456
LICENSE EXPIRATION DATE: 11/30/2012

COMPLETION DATE OF FIELD WORK PERFORMED		
LAND SURVEY:	10/26/10	ROW STAKING:

Hutson & Associates
3555 COLLEGE AVE.
ALTON, ILLINOIS 62002
PHONE : (618) 433-9229
DESIGN FIRM NUMBER: 184-004243

ILLINOIS DEPARTMENT OF TRANSPORTATION
PLAT OF HIGHWAYS
FAS ROUTE 770 (IL 157)
SECTION 64-1BR
MADISON COUNTY
JOB NO. R-98-009-10

STATION 62+50 TO STATION 68+56.17

30' 0 30' 60'
SCALE: 1" = 30'

SHEET 4 OF 6

ILLINOIS DEPARTMENT OF TRANSPORTATION
DIVISION OF HIGHWAYS/REGION 5/DISTRICT 8
1102 EASTPORT PLAZA DRIVE
COLLINSVILLE, ILLINOIS 62234-6198

F.A. RTE.	SECTION	COUNTY	TOTAL SHEETS	SHEET NO.
770	64-1BR	MADISON	137	67
		CONTRACT NO. 76401		
FED. ROAD DIST. NO.	ILLINOIS	FED. AID PROJECT		