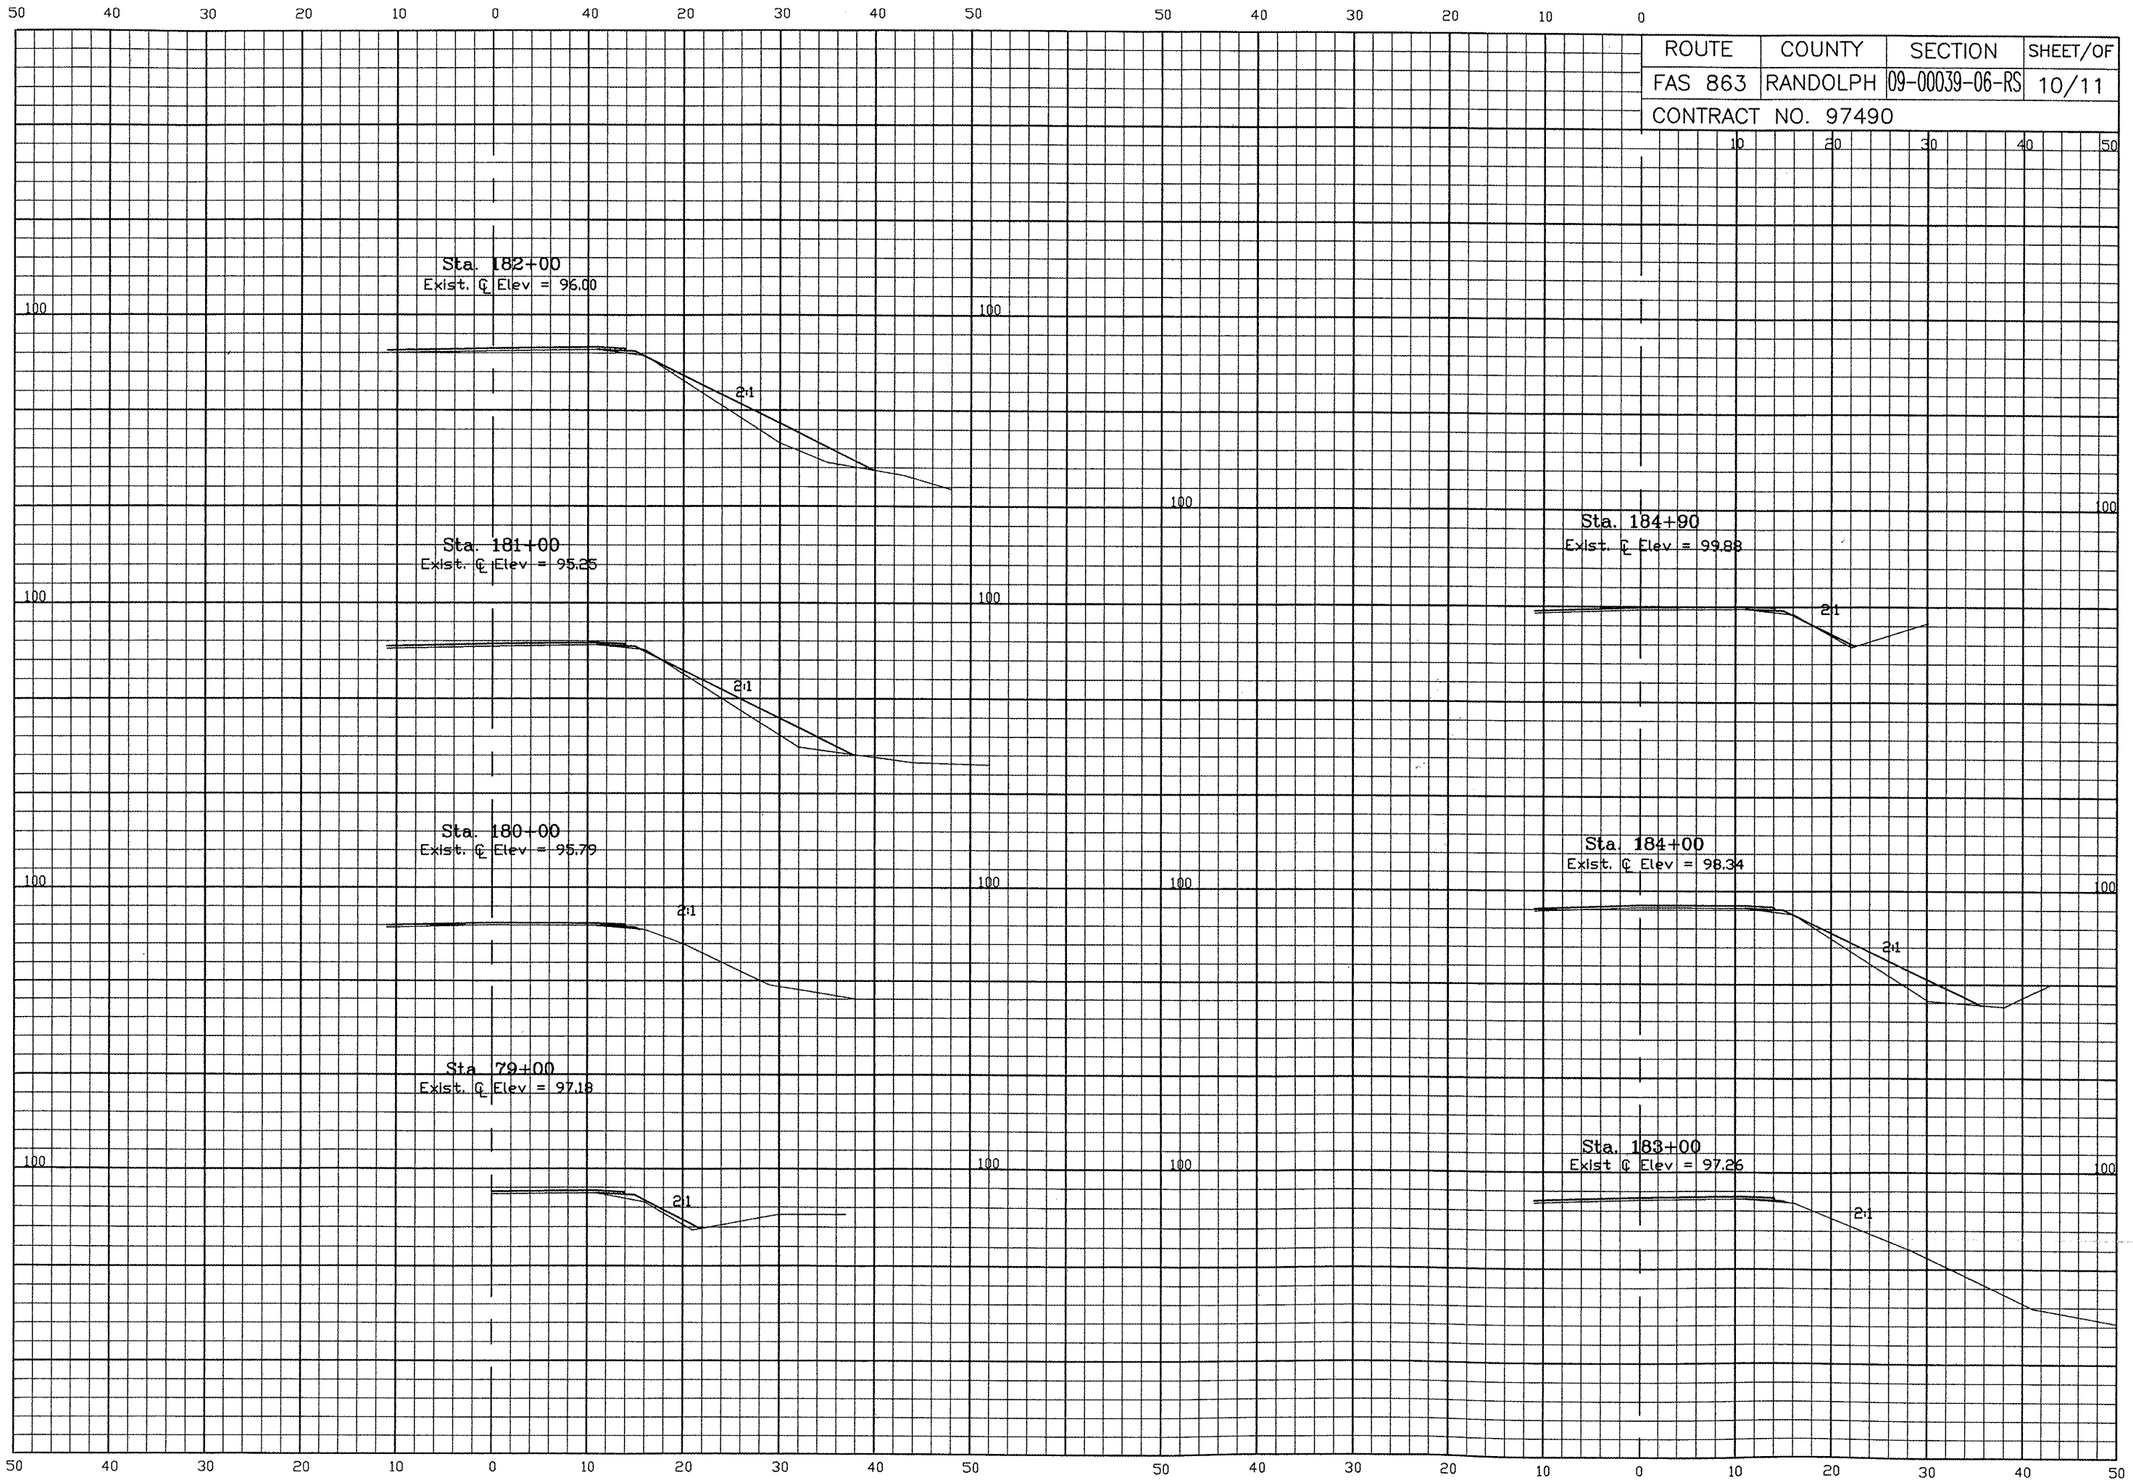ROUTE	COUNTY	SECTION	SHEET/OF
FAS 863	RANDOLPH	09-00039-06-RS	10/11
CONTRACT NO. 97490