MAR 29, 2006 10:38 AM CAH
I:\AIRPORTS\LAWRENCE\812-06APN\AIRPORT\SHEETS\R-306XS.DWG - STA. 4+00 TO STA. 5+00

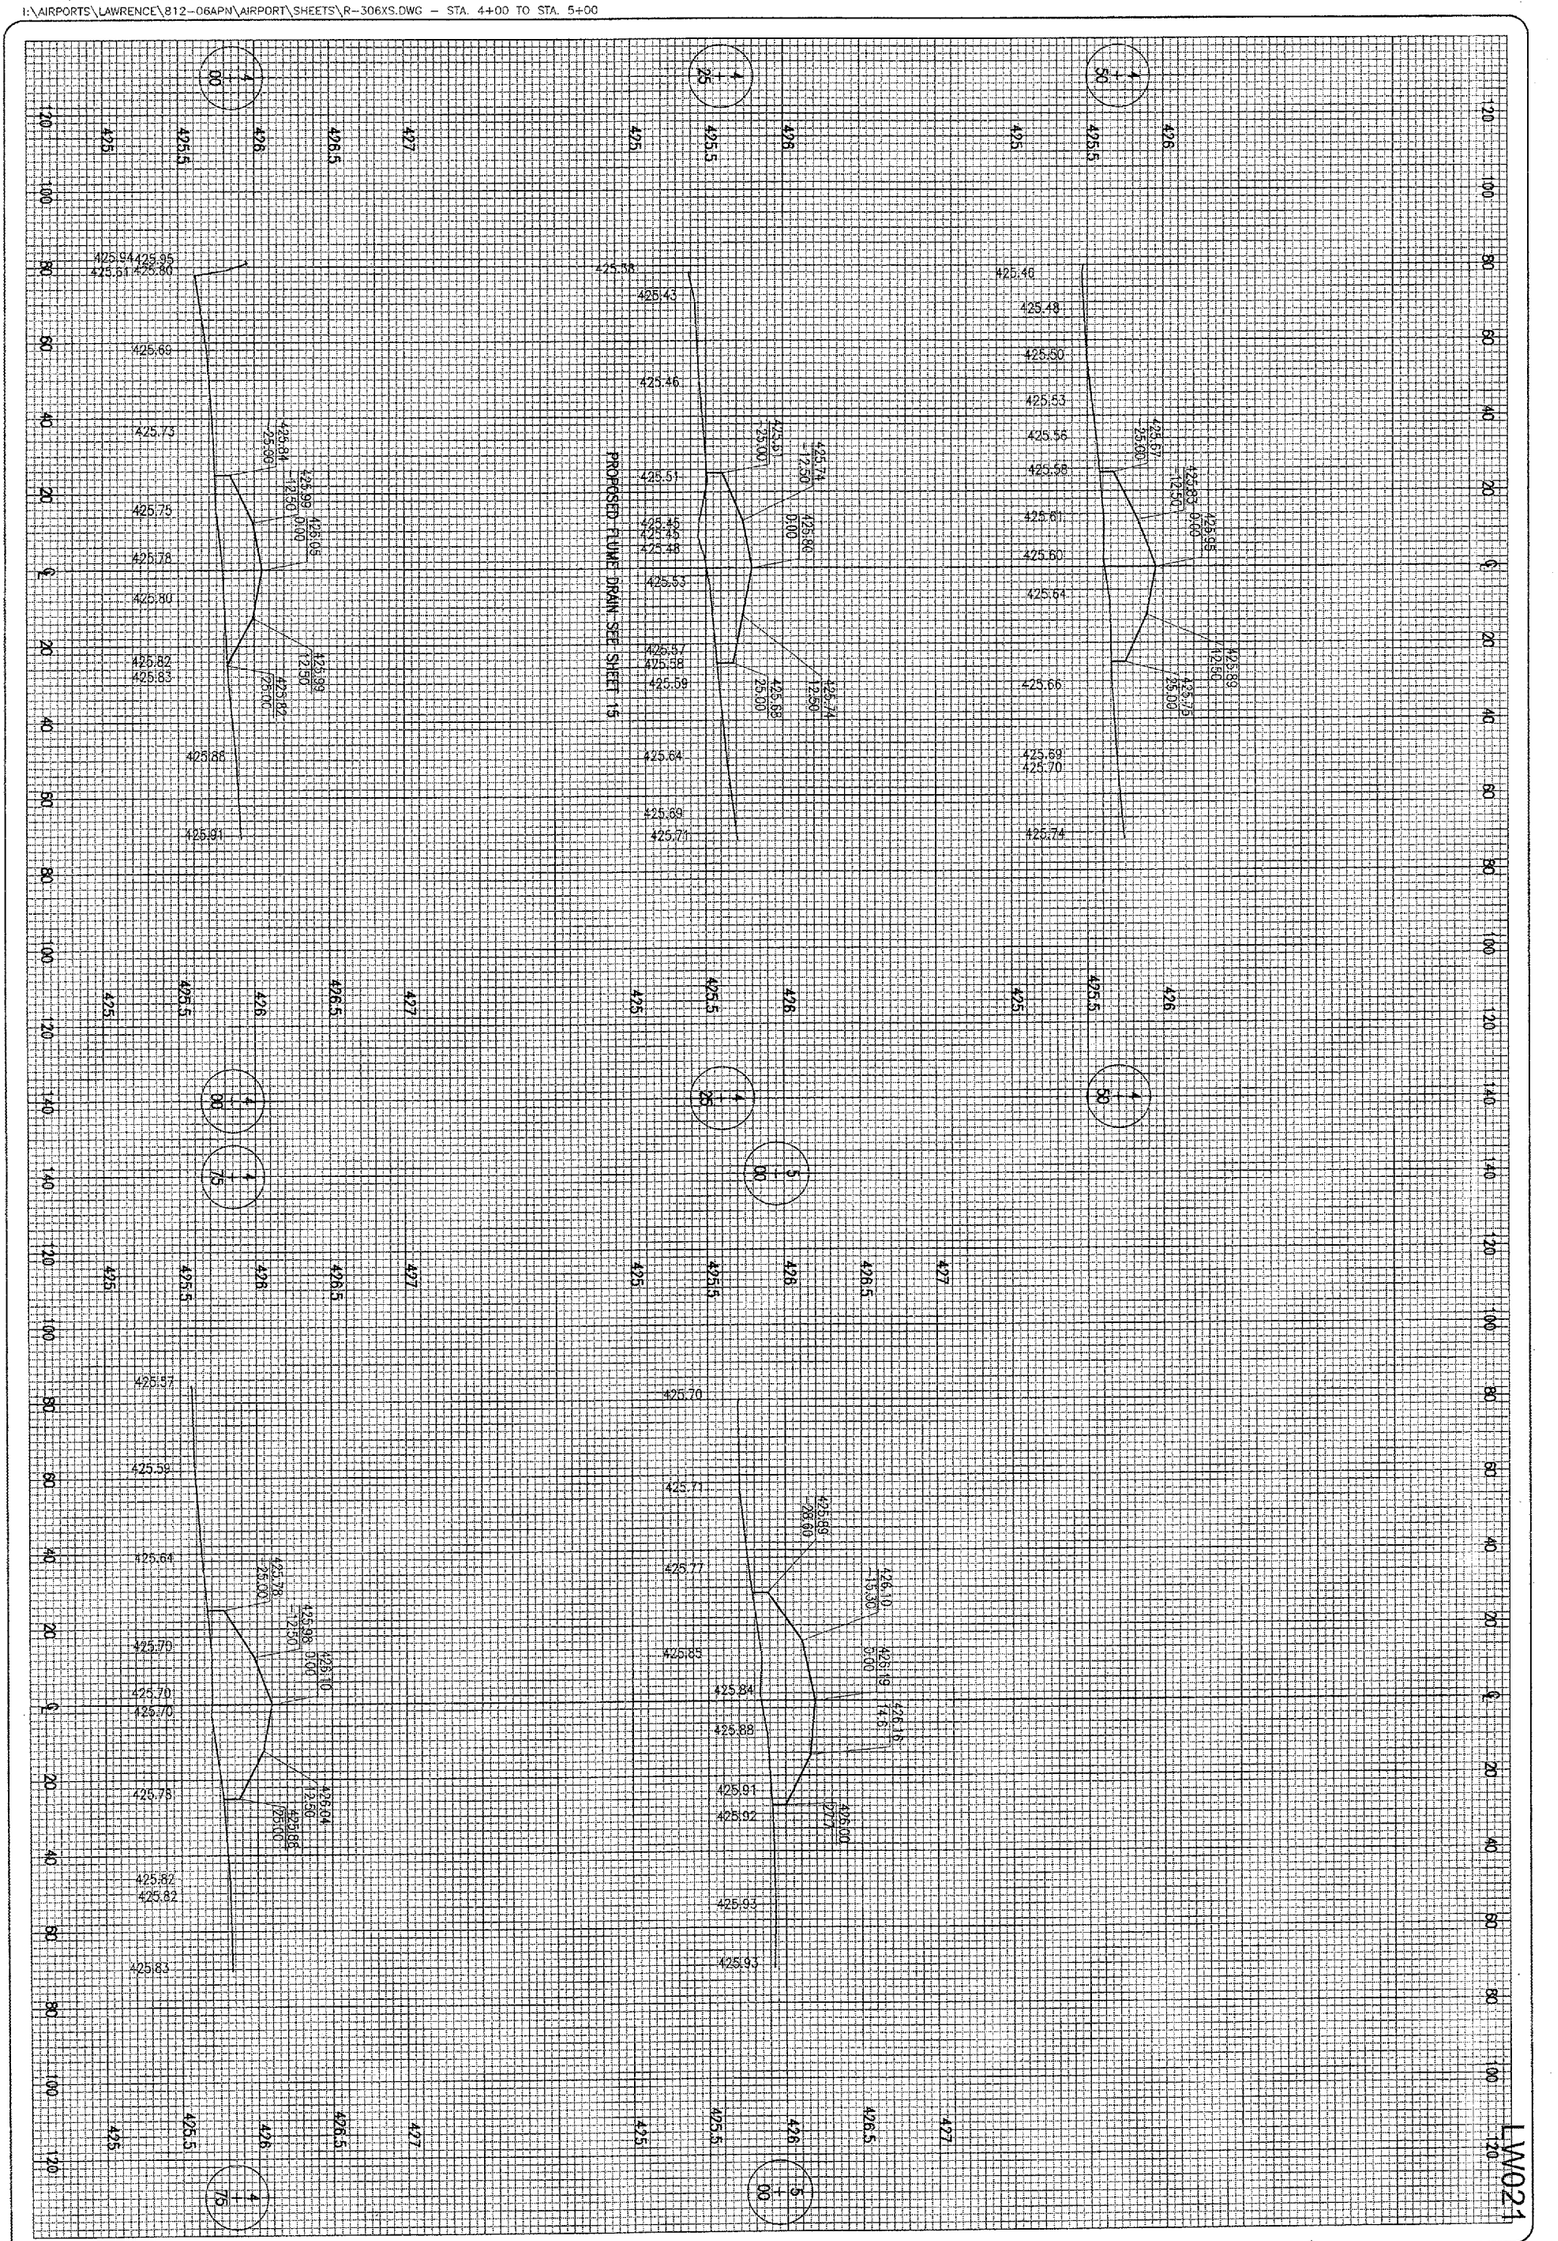

LWV021

23 of 24 sheets

23

RECONSTRUCTION OF TWO APRON AREAS

PROPOSED CROSS-SECTIONS FOR GLIDER CLUB AREA STA. 4+00 TO STA. 5+00

HANSON

Hanson Professional Services Inc.
1525 South Sixth Street
Springfield, Illinois 62703-2886
Offices Nationwide

MFI Project No.	812-06APND 0800
Filename	R-306XS.DWG
Scale	H. 1"= 20' V. 1"= 0.5'
Date	01/09/06

LAYOUT	B.K.B.	01/09/06
DRAWN	B.A.K.	01/09/06
REVIEWED	C.A.H.	1/13/06

MID-AMERICAN AIR CENTER
LAWRENCEVILLE-VINCENNES AIRPORT
LAWRENCEVILLE, ILLINOIS

IL. PROJ.: LWV-3546 A.I.P. PROJ.: 3-17-0061-B12

DATE	REVISION	BY