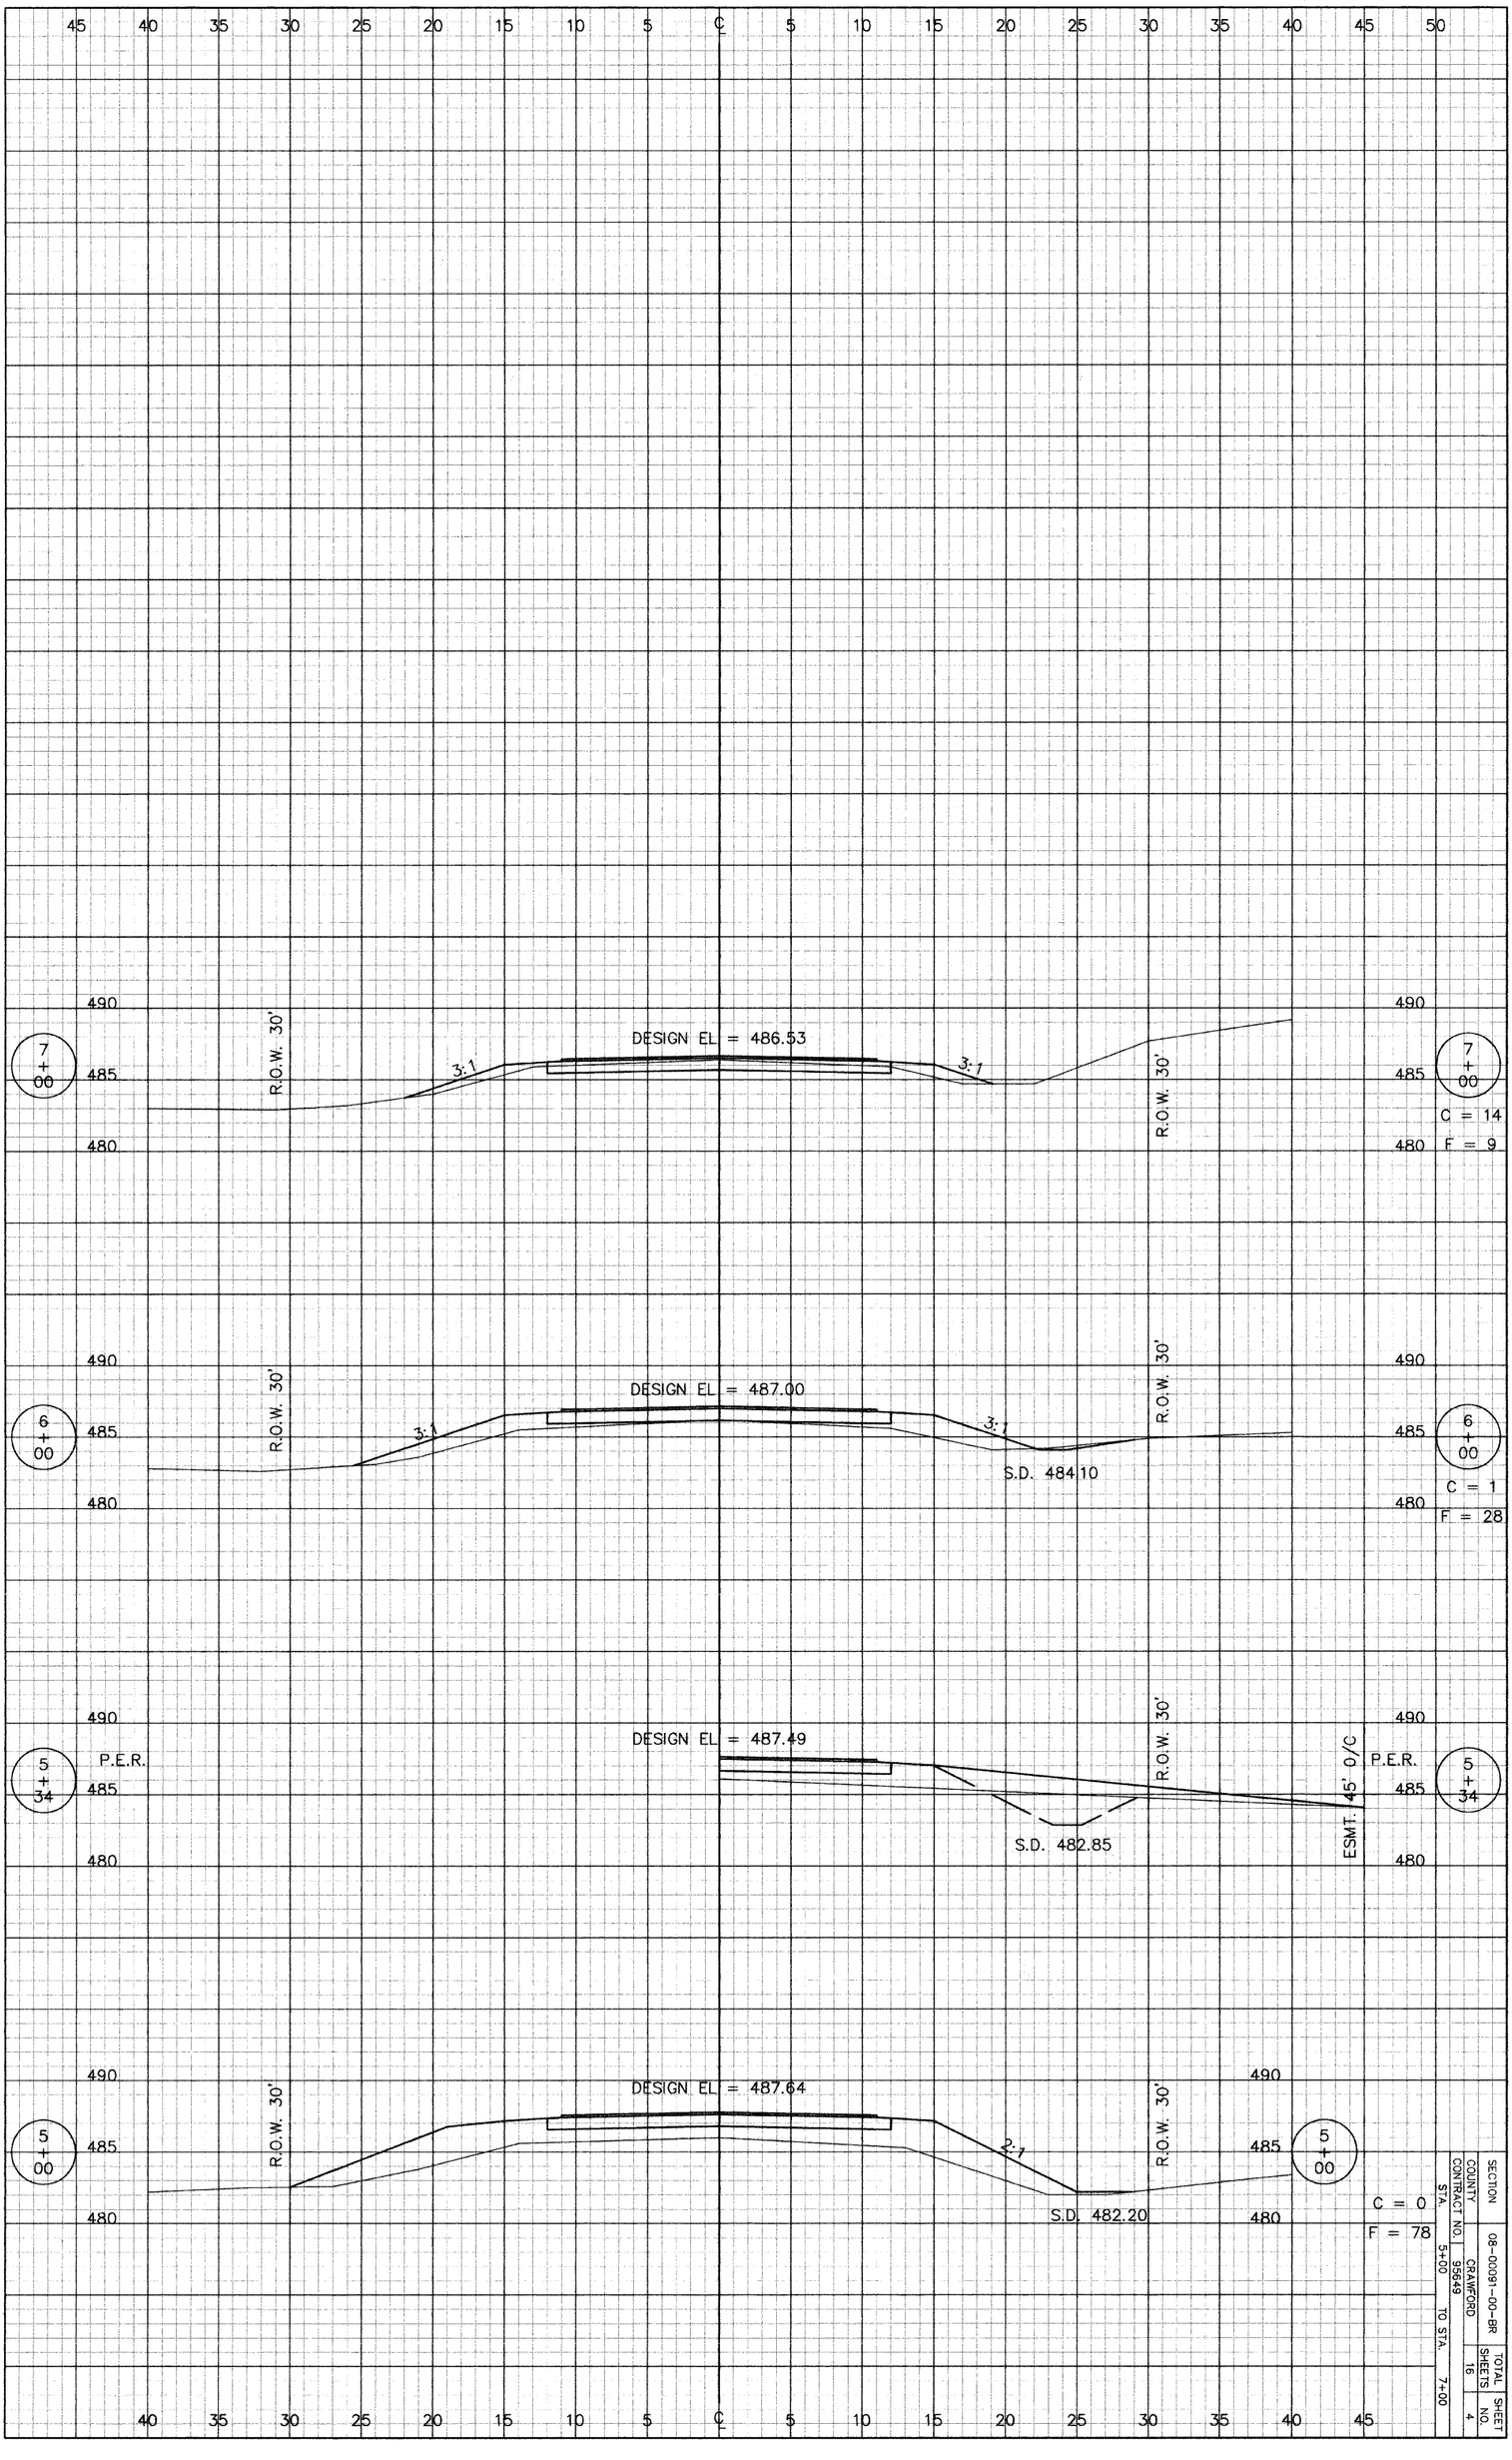

SECTION			
COUNTY:	CRAWFORD	08-00091-00-BR	
CONTRACT NO.	95649	TOTAL SHEETS	16
STA.	5+00	SHEET NO.	4
TO STA.	7+00		