PART OF THE W. 1/2 OF SEC. 30, T.45N., R.11E., AND PART OF THE E. 1/2 OF SEC. 25, T.45N., R.10E. OF THE 3rd P.M., IN LAKE COUNTY, ILLINOIS

TOTAL SHEETS	SHEET NO.
234	74

PARCEL NO.	OWNER	TOTAL HOLDING ACRES	PART TAKEN ACRES	REMAINDER ACRES	PREV. DED. ACRES	EASEMENT ACRES	EASEMENT PURPOSE	PERMANENT TAX INDEX NUMBER	PROPERTY ACQUIRED BY
1DG0001	LAKE COUNTY FOREST PRESERVE DISTRICT	160.166	N/A	160.166	N/A	TE-0.853 PE-1.497	DRIVEWAY CONSTR.	06-25-400-009 07-30-301-001 07-30-301-002 07-30-100-009 06-25-401-001 06-25-401-002 06-25-200-009	
1DG0017	ROGER R. & GERTRUDE L. LUTZ	0.193	0.011	0.182	N/A	N/A	N/A	07-30-302-010	
1DG3018	ROBERT N. & VIRGINIA A. COZEN	0.179	N/A	0.179	N/A	0.014	GRADING	07-30-302-084	
1DG0019	WILLIAM PRUDENCIO & ODETTE PRUDENCIO	0.236	0.011	0.225	N/A	0.018	GRADING	07-30-302-008	
1DG0020	BRUCE J. & CHERYL L. HOPKINS	0.222	0.014	0.208	N/A	0.003 112 s.f.	GRADING	07-30-302-001	
1DG0022	LAWRENCE B. & ELIZABETH E. HILLIARD	0.395	0.055	0.340	N/A	N/A	N/A	07-30-115-002 07-30-115-001	

CURVE DATA TABLE
Existing Curve No. 2

Δ	08°19'39"
D	00°59'21"
T	421.65'
L	841.82'
R	5791.88'
E	15.33'
P.C. STA.	1122+50.05
P.T. STA.	1130+91.86
P.I. STA.	1126+71.67

CURVE DATA TABLE
Proposed Curve No. 2

Δ	09°14'29"
D	00°45'00"
T	617.43'
L	1232.18'
R	7639.44'
E	24.91'
P.C. STA.	1121+03.28
P.T. STA.	1133+35.46
P.I. STA.	1127+20.71

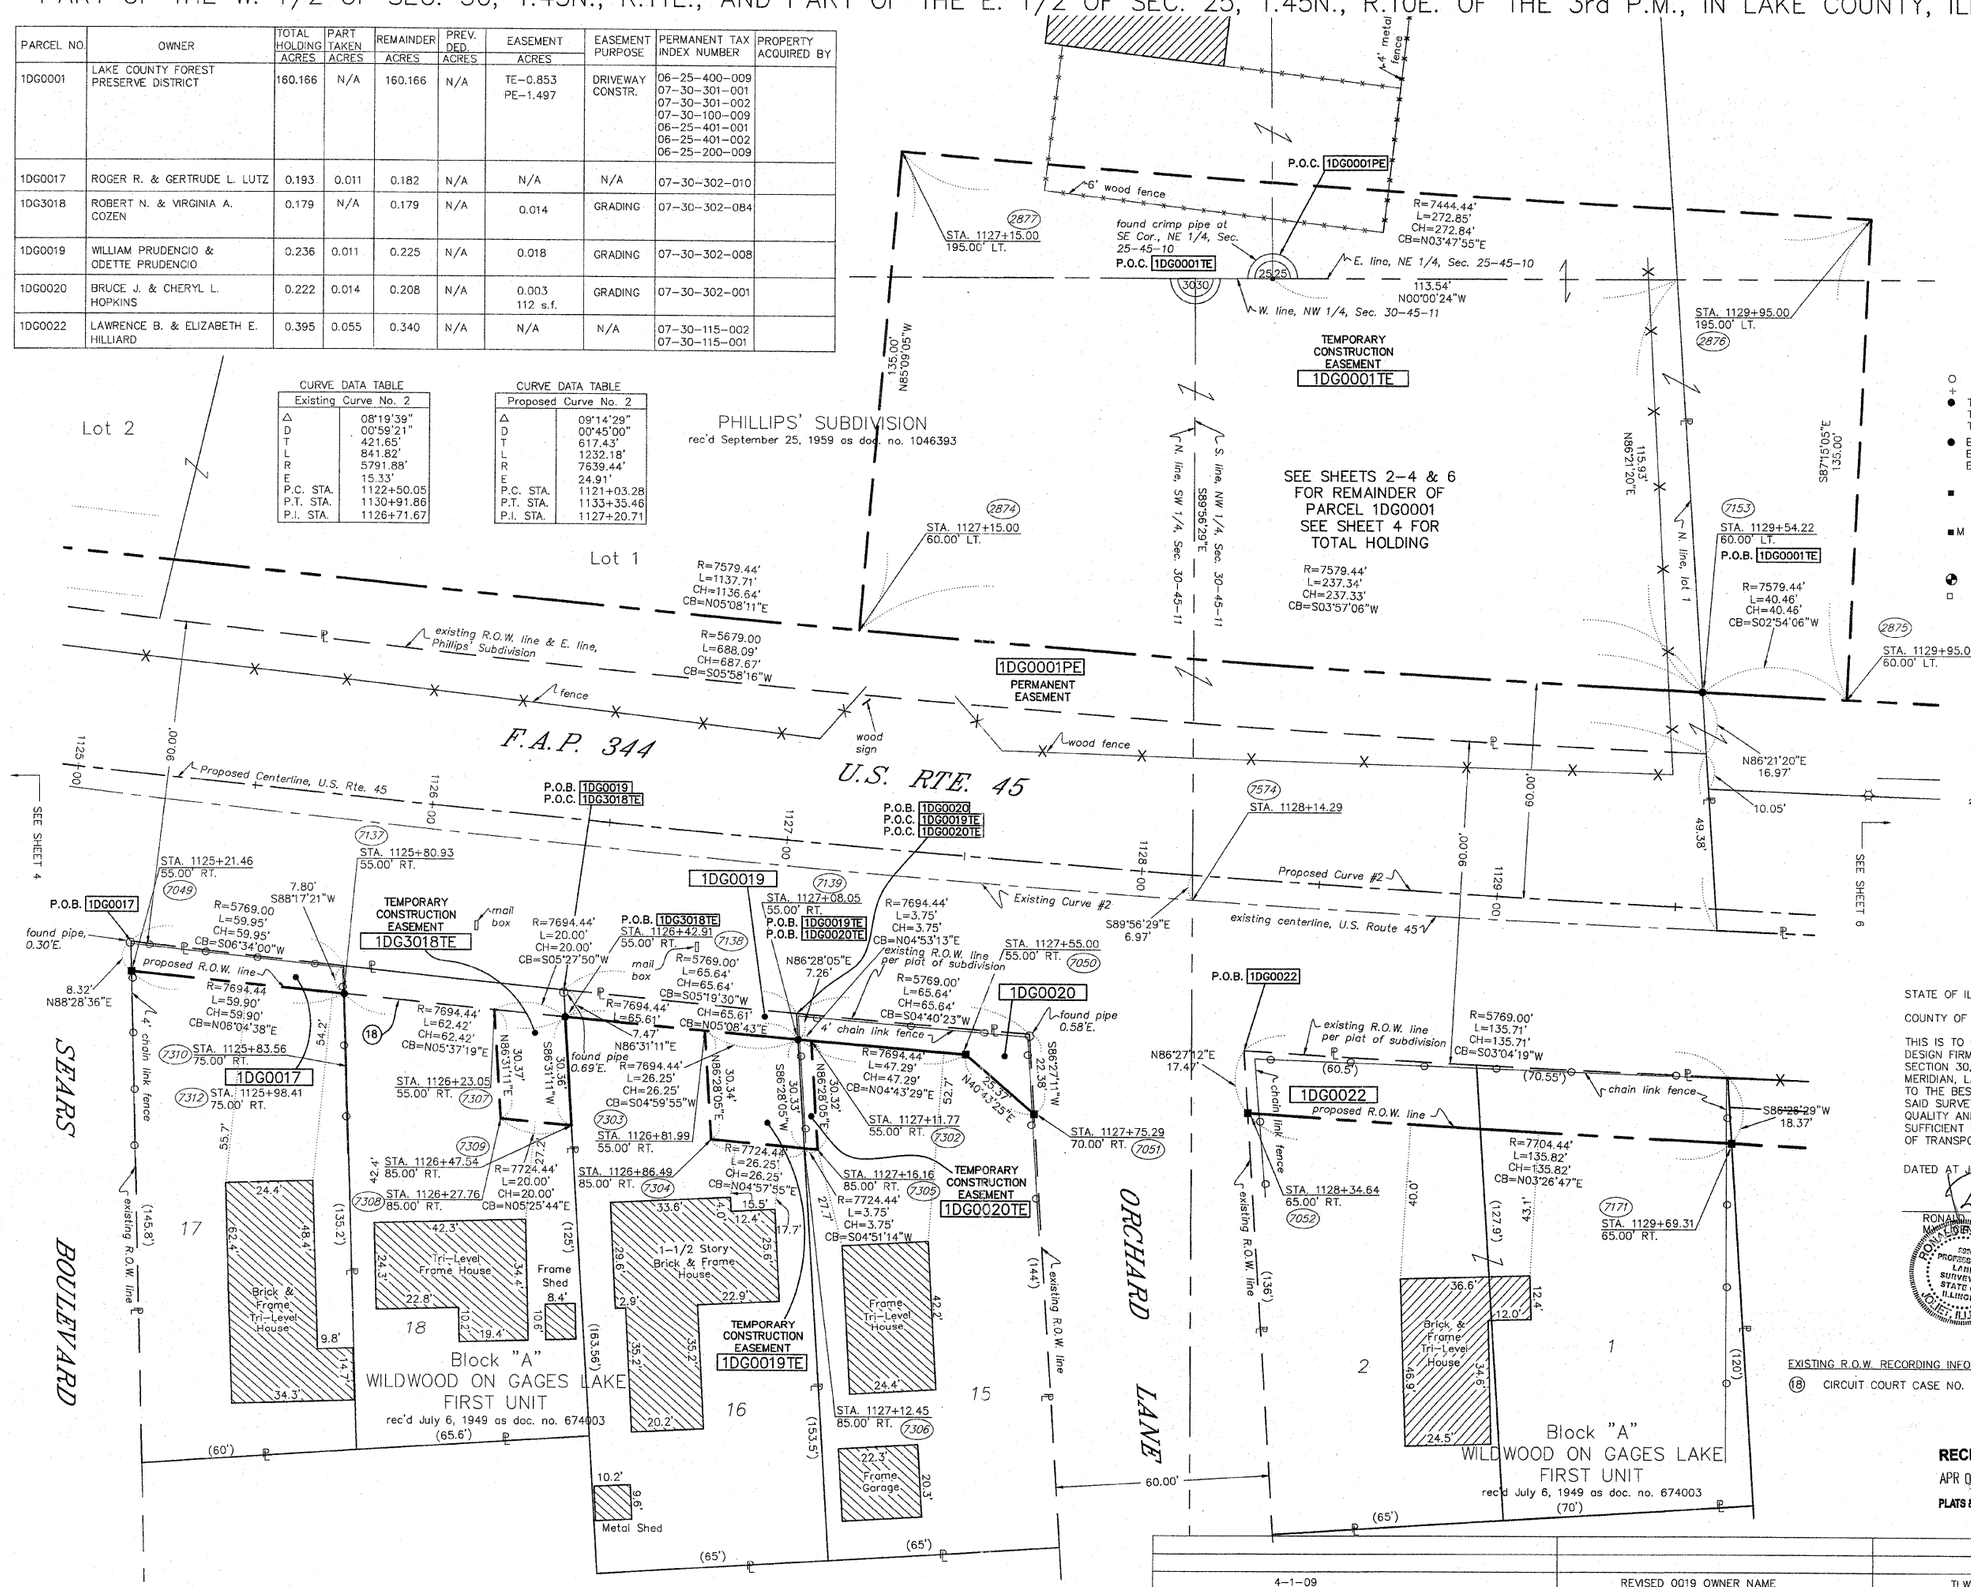

LEGEND

SECTION CORNER (9 10 16 15)
QUARTER SECTION CORNER (16 5)

SECTION LINE
QUARTER SECTION LINE
QUARTER, QUARTER SECTION LINE
PLATTED LOT LINE
PROPERTY (DEED) LINE
APPARENT PROPERTY LINE
CENTERLINE
EXISTING RIGHT OF WAY LINE
PROPOSED RIGHT OF WAY LINE
PROPOSED EASEMENT
129.32' MEASURED DIMENSION
129.32'(COMP) COMPUTED DIMENSION
( ) RECORD DATA
EXISTING BUILDING

		REPLACED AFTER CONSTRUCTION
O	IRON PIPE OR ROD FOUND	
+	CUT CROSS FOUND OR SET	
● T1 T2 T3	**THESE STAKES REFERENCE FOUND OR SET MONUMENTATION.** SET 5/8 INCH IRON ROD FLUSH WITH GROUND TO TIE FOUND IRON STAKE. IDENTIFIED BY COLORED PLASTIC CAP BEARING SURVEYORS REGISTRATION NUMBER.	
● BT1 BT2 BT3	**THESE STAKES, IN CULTIVATED AREAS, REFERENCE FOUND OR SET MONUMENTATION.** BURIED 5/8 INCH IRON ROD 20 INCHES BELOW GROUND TO TIE FOUND IRON STAKE. IDENTIFIED BY COLORED PLASTIC CAP BEARING SURVEYORS REGISTRATION NUMBER.	
■	**STAKING OF PROPOSED RIGHT OF WAY.** SET DIVISION OF HIGHWAYS SURVEY MARKER TO MONUMENT THE POSITION SHOWN. IDENTIFIED BY INSCRIPTION DATA AND SURVEYORS REGISTRATION NUMBER.	
■M	**STAKING OF PROPOSED RIGHT OF WAY IN CULTIVATED AREAS.** BURIED 5/8 INCH METAL ROD 20 INCHES BELOW GROUND TO MARK FUTURE SURVEY MARKER POSITION. IDENTIFIED BY COLORED PLASTIC CAP BEARING SURVEYORS REGISTRATION NUMBER.	
	PERMANENT SURVEY MARKER, I.D.O.T. STD. 2135 (TO BE SET BY OTHERS)	
□	RIGHT OF WAY STAKING PROPOSED TO BE SET.	

GRAPHIC SCALE
20 0 10 20 40 80
(IN FEET)
1 inch = 20 ft.

SCANNED

STATE OF ILLINOIS)
COUNTY OF WILL) SS

THIS IS TO CERTIFY THAT RUETTIGER, TONELLI AND ASSOCIATES, AN ILLINOIS DESIGN FIRM, HAS SURVEYED THE PLAT OF HIGHWAYS SHOWN HEREON IN SECTION 30, TOWNSHIP 45 NORTH, RANGE 11 EAST OF THE THIRD PRINCIPAL MERIDIAN, LAKE COUNTY; THAT THE SURVEY IS TRUE AND COMPLETE AS SHOWN TO THE BEST OF MY KNOWLEDGE AND BELIEF; THAT THE PLAT CORRECTLY REPRESENTS SAID SURVEY, THAT ALL MONUMENTS FOUND AND ESTABLISHED ARE OF PERMANENT QUALITY AND OCCUPY THE POSITIONS SHOWN THEREON AND THAT THE MONUMENTS ARE SUFFICIENT TO ENABLE THE SURVEY TO BE RETRACED. MADE FOR THE DEPARTMENT OF TRANSPORTATION, STATE OF ILLINOIS.

DATED AT JOLIET, ILLINOIS THIS 9 DAY OF April, 2009 A.D.

RONALD P. HODGEN P.L.S. NO. 2630
MY LICENSE EXPIRES NOVEMBER 30, 2010

2006 PROFESSIONAL LAND SURVEYOR STATE OF ILLINOIS RONALD P. HODGEN JOLIET, ILLINOIS

NOTE: BASIS OF BEARING IS THE ILLINOIS STATE PLANE COORDINATE SYSTEM EAST ZONE, NAD83.

EXISTING R.O.W. RECORDING INFORMATION
(18) CIRCUIT COURT CASE NO. 02ED58

RECEIVED
APR 01 2009
PLATS & LEGALS

RUETTIGER, TONELLI & ASSOCIATES, INC.
Land Surveyors/Engineers/Planners/Landscape Architects/G.I.S. Consultants
2174 ONEDA STREET JOLIET, ILLINOIS 60435 PH. (815) 744-6600 FAX (815) 744-0101
2603 SOUTH WASHINGTON STREET SUITE 170 NAPERVILLE, ILLINOIS 60565 PH. (630) 420-7740 FAX (630) 420-7741

PLAT OF HIGHWAYS

STATE OF ILLINOIS
DEPARTMENT OF TRANSPORTATION
F.A.P. 344 (U.S. RTE. 45)

SECTION (46-IS & 47)WRS-2 LAKE COUNTY
PROJECT JOB NO. R91-022-01
STATION 1125+00 TO STATION 1129+70
SCALE: 1" = 20' SHEET 5 OF 16

BUREAU OF LAND ACQUISITION
201 WEST CENTER COURT
SCHAUMBURG, ILLINOIS 60196

4-1-09	REVISED 0019 OWNER NAME	TLW	
REVISION DATE 2-17-09	REVISION REVISED 0001 TAKE INTO PE	MADE BY TLW	

Tech\D001\02580\ph15.dwg, Layout1, 4/1/2009 1:53:12 PM, Theresa Whitney