PART OF THE NW.1/4 OF SEC. 30, T.45N., R.11E., OF THE 3rd P.M., & PART OF THE NE 1/4, SEC. 25, T.45N., R.10E. IN LAKE COUNTY, ILLINOIS.

TOTAL SHEETS 234 — SHEET NO. 77

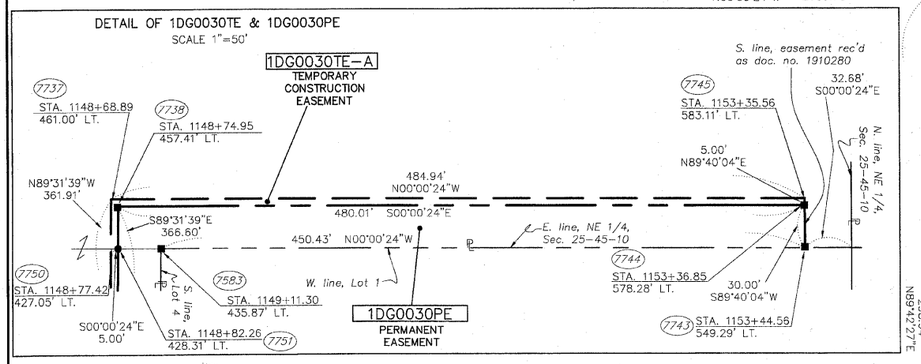

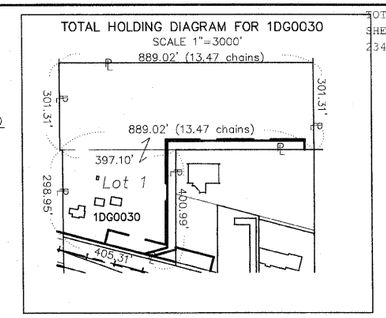

LEGEND

SECTION CORNER — QUARTER SECTION CORNER

- SECTION LINE
- QUARTER SECTION LINE
- QUARTER, QUARTER SECTION LINE
- PLATTED LOT LINE
- PROPERTY (DEED) LINE
- APL — APPARENT PROPERTY LINE
- CENTERLINE
- EXISTING RIGHT OF WAY LINE
- PROPOSED RIGHT OF WAY LINE
- PROPOSED EASEMENT
- 129.32' — MEASURED DIMENSION
- 129.32'(COMP) — COMPUTED DIMENSION
- ( ) — RECORD DATA
- EXISTING BUILDING

O + IRON PIPE OR ROD FOUND — CUT CROSS FOUND OR SET — REPLACED AFTER CONSTRUCTION

- ● T1 T2 T3 **THESE STAKES REFERENCE FOUND OR SET MONUMENTATION.** SET 5/8 INCH IRON ROD FLUSH WITH GROUND TO TIE FOUND IRON STAKE. IDENTIFIED BY COLORED PLASTIC CAP BEARING SURVEYORS REGISTRATION NUMBER.
- ● BT1 BT2 BT3 **THESE STAKES, IN CULTIVATED AREAS, REFERENCE FOUND OR SET MONUMENTATION.** BURIED 5/8 INCH IRON ROD 20 INCHES BELOW GROUND TO TIE FOUND IRON STAKE. IDENTIFIED BY COLORED PLASTIC CAP BEARING SURVEYORS REGISTRATION NUMBER.
- ■ **STAKING OF PROPOSED RIGHT OF WAY.** SET DIVISION OF HIGHWAYS SURVEY MARKER TO MONUMENT THE POSITION SHOWN. IDENTIFIED BY INSCRIPTION DATA AND SURVEYORS REGISTRATION NUMBER.
- ■M **STAKING OF PROPOSED RIGHT OF WAY IN CULTIVATED AREAS.** BURIED 5/8 INCH METAL ROD 20 INCHES BELOW GROUND TO MARK FUTURE SURVEY MARKER POSITION. IDENTIFIED BY COLORED PLASTIC CAP BEARING SURVEYORS REGISTRATION NUMBER.
- ◘ PERMANENT SURVEY MARKER, I.D.O.T. STD. 2135 (TO BE SET BY OTHERS)
- □ RIGHT OF WAY STAKING PROPOSED TO BE SET.

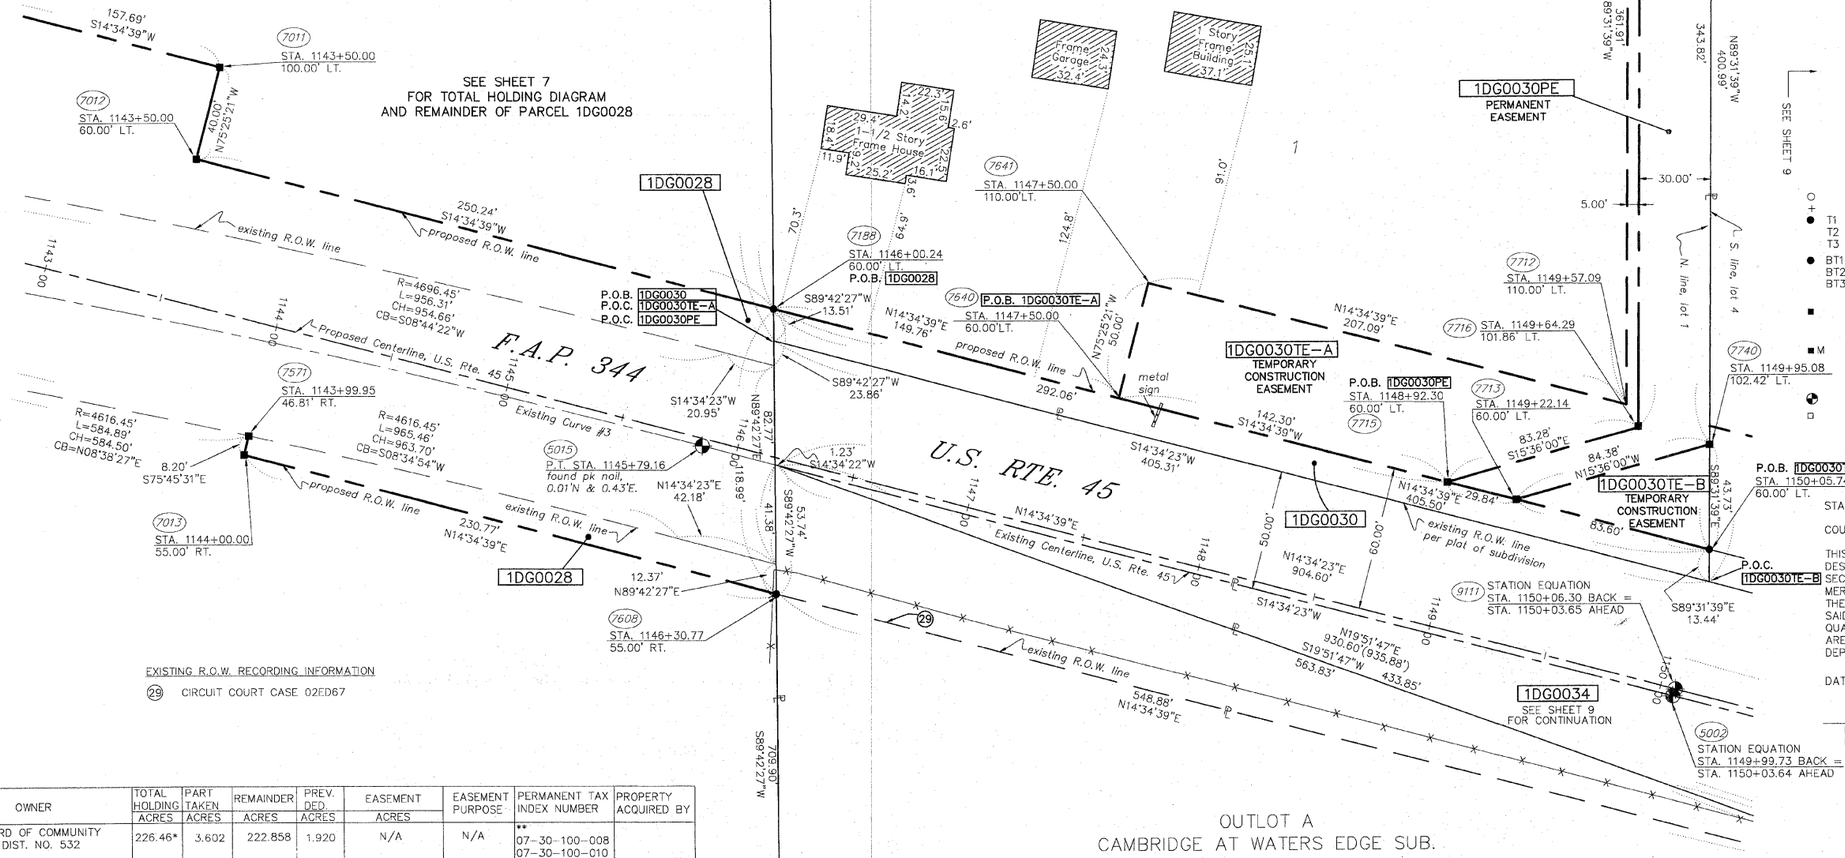

EXISTING R.O.W. RECORDING INFORMATION

(29) CIRCUIT COURT CASE 02ED67

PARCEL NO.	OWNER	TOTAL HOLDING ACRES	PART TAKEN ACRES	REMAINDER ACRES	PREV. DED. ACRES	EASEMENT ACRES	EASEMENT PURPOSE	PERMANENT TAX INDEX NUMBER	PROPERTY ACQUIRED BY
1DG0028	THE BOARD OF COMMUNITY COLLEGE DIST. NO. 532	226.46*	3.602	222.858	1.920	N/A	N/A	** 07-30-100-008 07-30-100-010	
1DG0030	RUSSELL R. GWALTNEY AS TRUSTEE OF THE RUSSELL R. GWALTNEY DECL. OF TRUST	9.321	0.121	9.200	N/A	TE-A 0.308 TE-B 0.041 PE 0.594	GRADING GRADING DRAINAGE	07-30-101-007 06-25-200-005	
1DG0034	HARLEY, EVELYN M. & SUSAN H. HOSELTON	0.891	0.891	0.000	0.672	N/A	N/A	07-30-100-001	

* AREA DERIVED FROM TAX RECORDS

** TOTAL HOLDING INCLUDES ADDITIONAL TAX PARCELS NOT CONTAINING PROPOSED ROW - SEE DETAIL ON PAGE 7

GRAPHIC SCALE

30 0 15 30 60 120

(IN FEET)

1 inch = 30 ft.

CURVE DATA TABLE

Existing Curve No. 3	
Δ	13°27'30"
D	01°13'50"
T	549.41'
L	1093.76'
R	4656.45'
E	32.30'
P.C. STA.	1134+85.39
P.T. STA.	1145+79.16
P.I. STA.	1140+34.80

STATE OF ILLINOIS } SS
COUNTY OF WILL }

THIS IS TO CERTIFY THAT RUETTIGER, TONELLI AND ASSOCIATES, AN ILLINOIS DESIGN FIRM, HAS SURVEYED THE PLAT OF HIGHWAYS SHOWN HEREON IN SECTION 30, TOWNSHIP 45 NORTH, RANGE 11 EAST OF THE THIRD PRINCIPAL MERIDIAN, LAKE COUNTY; THAT THE SURVEY IS TRUE AND COMPLETE AS SHOWN TO THE BEST OF MY KNOWLEDGE AND BELIEF; THAT THE PLAT CORRECTLY REPRESENTS SAID SURVEY, THAT ALL MONUMENTS FOUND AND ESTABLISHED ARE OF PERMANENT QUALITY AND OCCUPY THE POSITIONS SHOWN THEREON AND THAT THE MONUMENTS ARE SUFFICIENT TO ENABLE THE SURVEY TO BE RETRACED. MADE FOR THE DEPARTMENT OF TRANSPORTATION, STATE OF ILLINOIS.

DATED AT JOLIET, ILLINOIS THIS 10th DAY OF July 2008 A.D.

RONALD F. HODGEN P.L.S. NO. 2630
MY LICENSE EXPIRES NOVEMBER 30, 2008

RONALD F. HODGEN 2630 PROFESSIONAL LAND SURVEYOR STATE OF ILLINOIS JOLIET, ILLINOIS

NOTE: BASIS OF BEARING IS THE ILLINOIS STATE PLANE COORDINATE SYSTEM EAST ZONE, NAD83.

RUETTIGER, TONELLI & ASSOCIATES, INC.
Land Surveyors/Engineers/Planners/Landscape Architects/G.I.S. Consultants
2174 ONEIDA STREET JOLIET, ILLINOIS 60435 PH. (815) 744-8600 FAX (815) 744-0101
2903 SOUTH WASHINGTON STREET SUITE 170 NAPERVILLE, ILLINOIS 60565 PH. (630) 420-7740 FAX (630) 420-7741

PLAT OF HIGHWAYS

STATE OF ILLINOIS
DEPARTMENT OF TRANSPORTATION
F.A.P. 344 (U.S. RTE. 45)
SECTION (46-IS & 47)WRS-2 LAKE COUNTY
PROJECT JOB NO. R91-022-01
STATION 1143+00 TO STATION 1150+10
SCALE: 1" = 30' SHEET 8 OF 16

BUREAU OF LAND ACQUISITION
201 WEST CENTER COURT
SCHAUMBURG, ILLINOIS 60196

REVISION DATE	7-29-08	REVISION	REVISE LABEL PER IDOT	MADE BY	TLW
	7-25-08		COMBINED 0056 & 0030		TLW

N:\Tech\2001\02689\eh16.dwg, Layout1, 7/29/2008 12:57:11 PM, Theresa Whitney