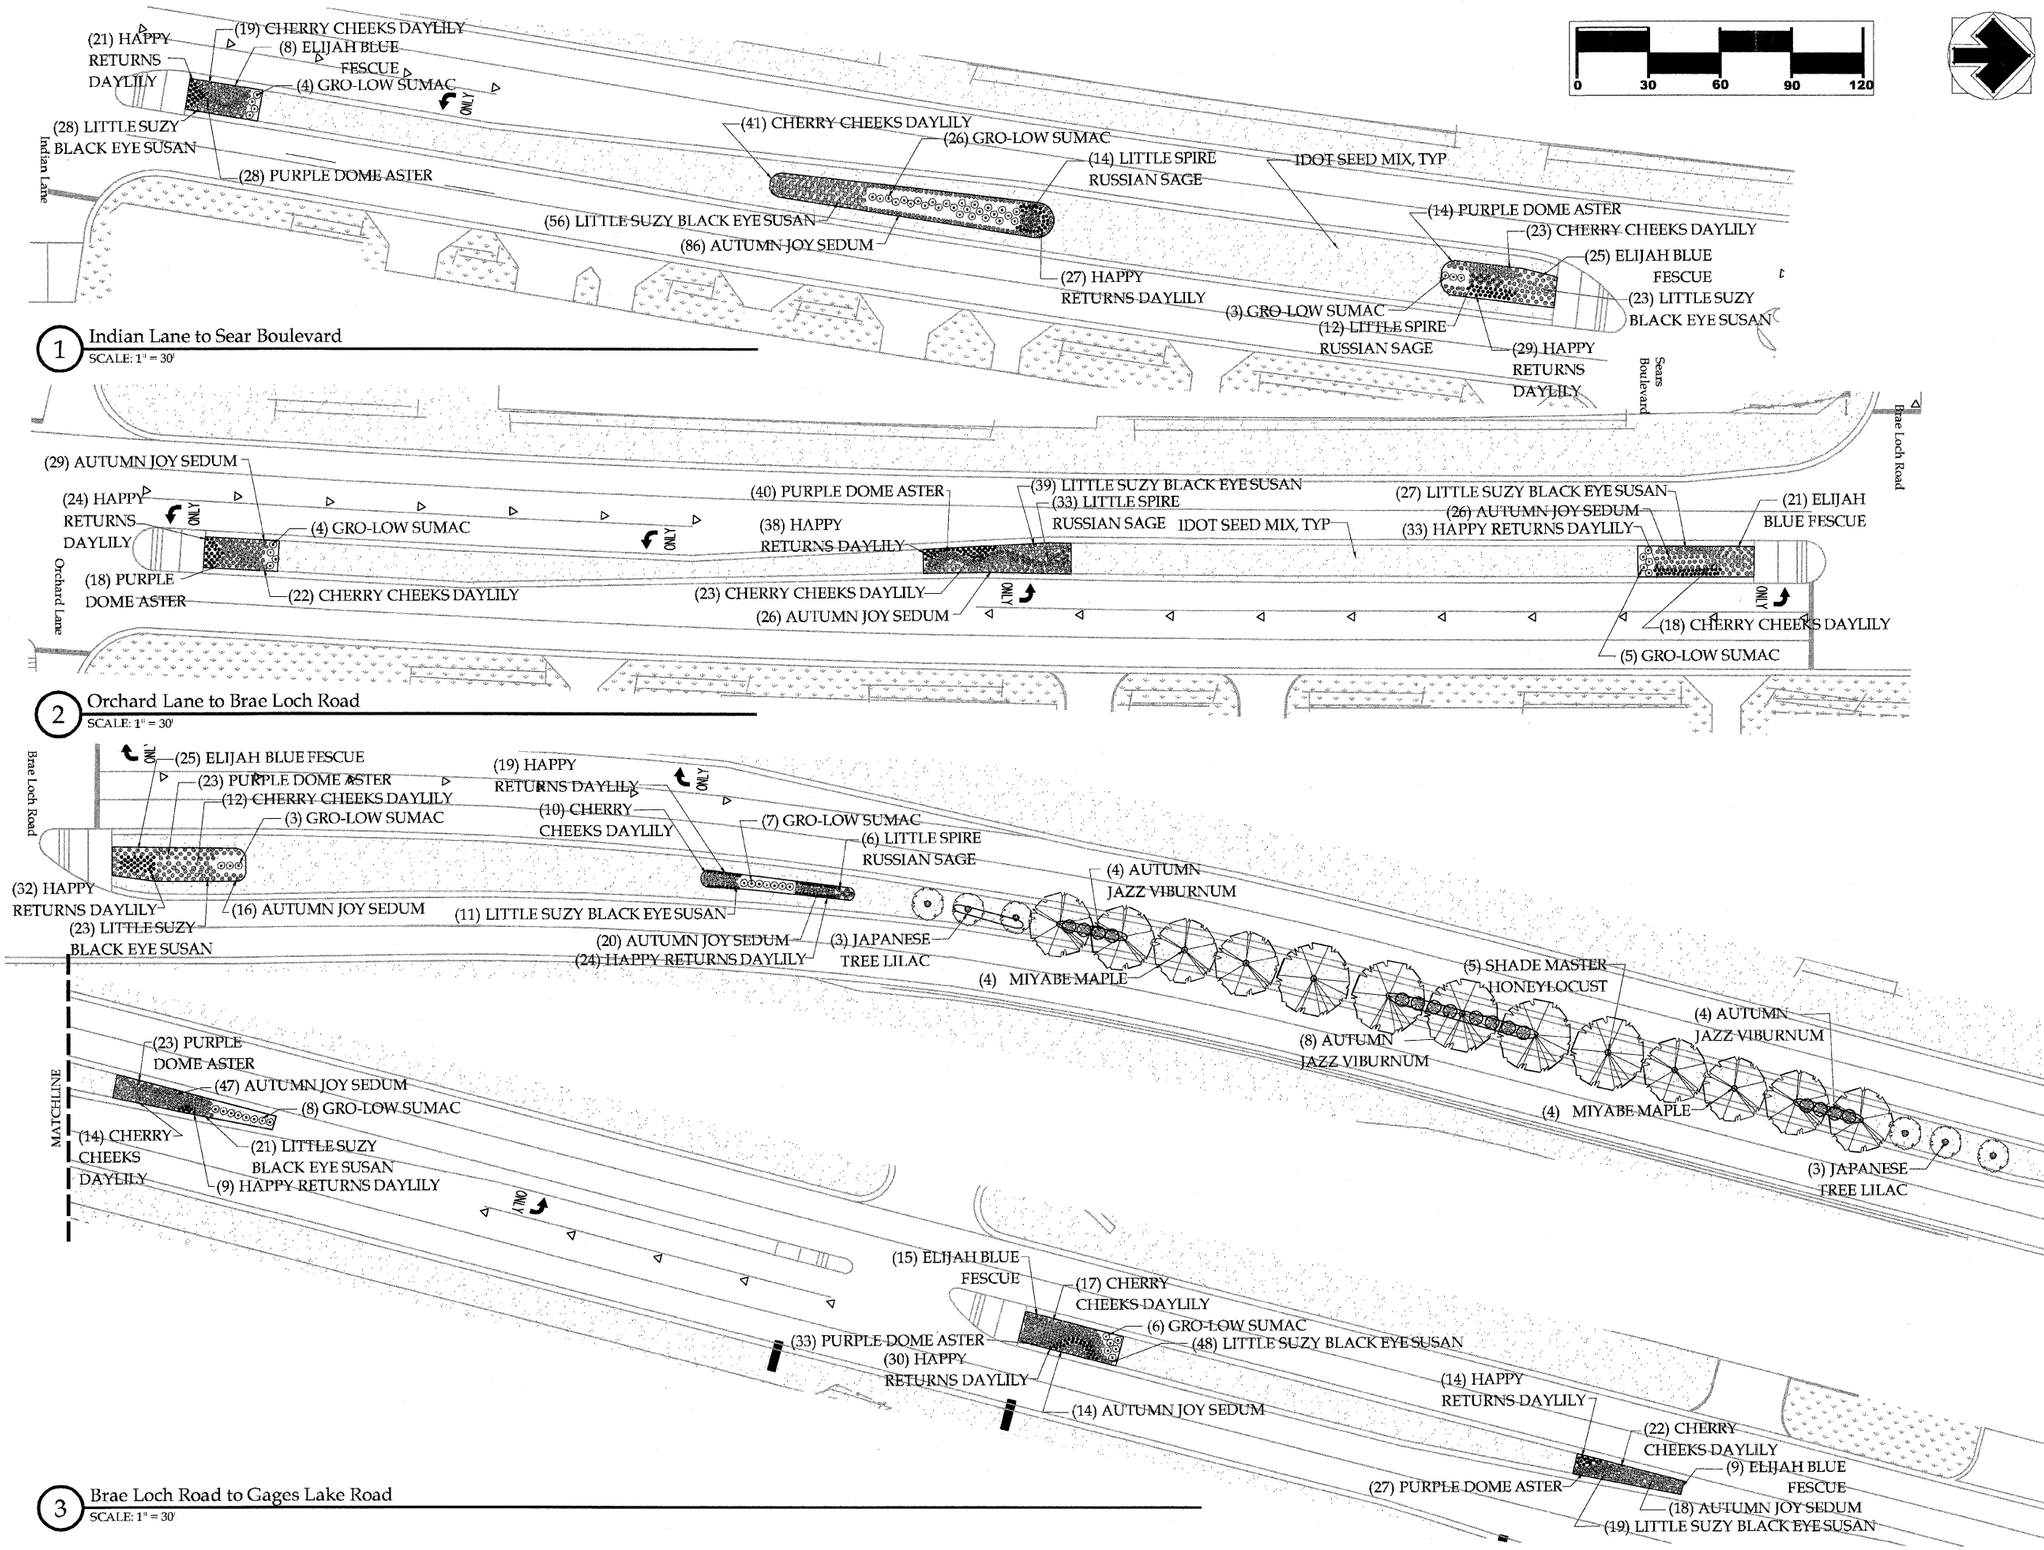

Total Sheets	Sheet No.
234	116

3D design studio
529 North Barron Boulevard
Grayslake, IL 60030
(847)223-1891 (847)223-1892 FAX
website: www.3ddesignstudio.com
email: info@3ddesignstudio.com

sheet title
Village of Grayslake - Route 45 Median Plantings
Landscape Planting North

scale	AS NOTED
design	3D
date	July 31, 2009
revision	August 20, 2009
revision	August 25, 2009
revision	September 18, 2009

sheet
2
of 3 sheet(s)