CONTRACT No 95493

ROUTE NO.	SECTION	CITY	TOTAL SHEETS	SHEET NO.
STEVENS CREEK BIKEWAY	49-P4000-00-BP	DECATUR PARK DIST	145	140
FED. ROAD DIST. NO.		ILLINOIS	PROJECT TE-0007(27)	

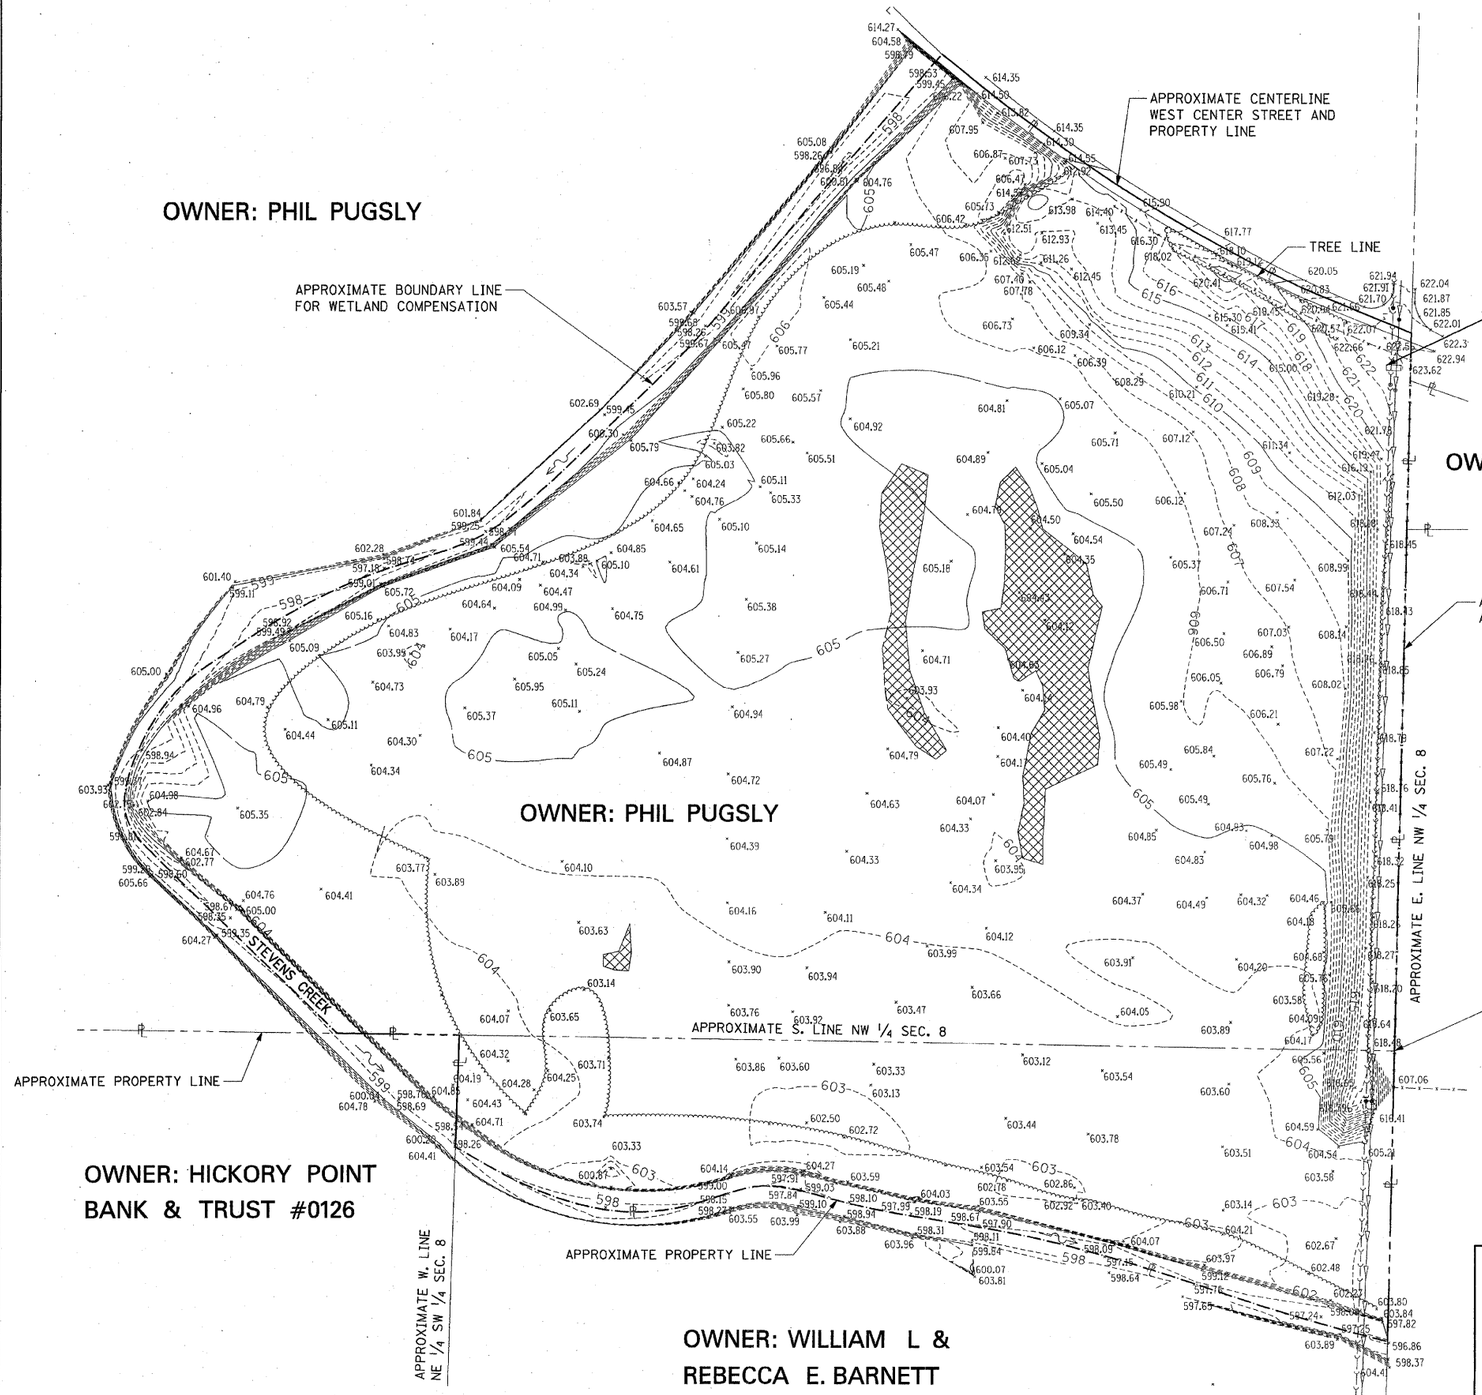

DESCRIPTION

That part of Lot 2 of Allen/Wilcox Resurvey of Part of the West 1/2 of Section 8, Township 16 North, Range 2 East of the 3rd P.M. as per plat recorded in Book 1832 on page 250 of the records in the Recorder's Office of Macon County, Illinois lying East of the centerline of Stevens Creek and except the following described tract: Beginning at the Northeast corner of said Lot 2, said point being the intersection of centerline of West Center Street and the East line of the West 1/2 of said Section 8; thence Northwesterly along the centerline of said West Center Street for 525.00 feet to a point; thence Southwesterly radial to said centerline of West Center Street for 150.0 feet; thence Southeasterly to a point on the East line of the West 1/2 of said Section 8, said point being 300.0 feet South of the point of beginning; thence North 300.0 feet to the point of beginning and containing in all 43.37 acres more or less.

BENCHMARK
N.W. CORNER OF JUNCTION STRUCTURE #5, SOUTH OF INTERSECT OF CENTER STREET AND HUNT STREET
ELEV. 622.89

LEGEND

604.79	SPOT ELEVATION
	EXISTING WETLAND
605	EXISTING MAJOR CONTOUR
604	EXISTING MINOR CONTOUR
	EXISTING SANITARY SEWER
	EXISTING STORM SEWER
	EXISTING FENCE LINE

LICENSED PROFESSIONAL ENGINEER MICHAEL T. MATZKE 062-058471 STATE OF ILLINOIS

SIGNATURE

Feb. 11, 2005
DATE

LIC. EXP. DATE: 11/30/2007

HANSON

EXISTING CONTOUR MAP

WETLAND COMPENSATION SITE
STEVENS CREEK BIKEWAY
MACON COUNTY, ILLINOIS

HANSON NO. 03S2063 FIGURE NO. 6.1

LAYOUT	RLT	11/02/04
DRAWN	RLT	11/02/04
REVIEWED	KMS	11/02/04

02/11/2005
I:\03JOBS\03s2063-civil\sheet\c-ECOW_plan.dgn