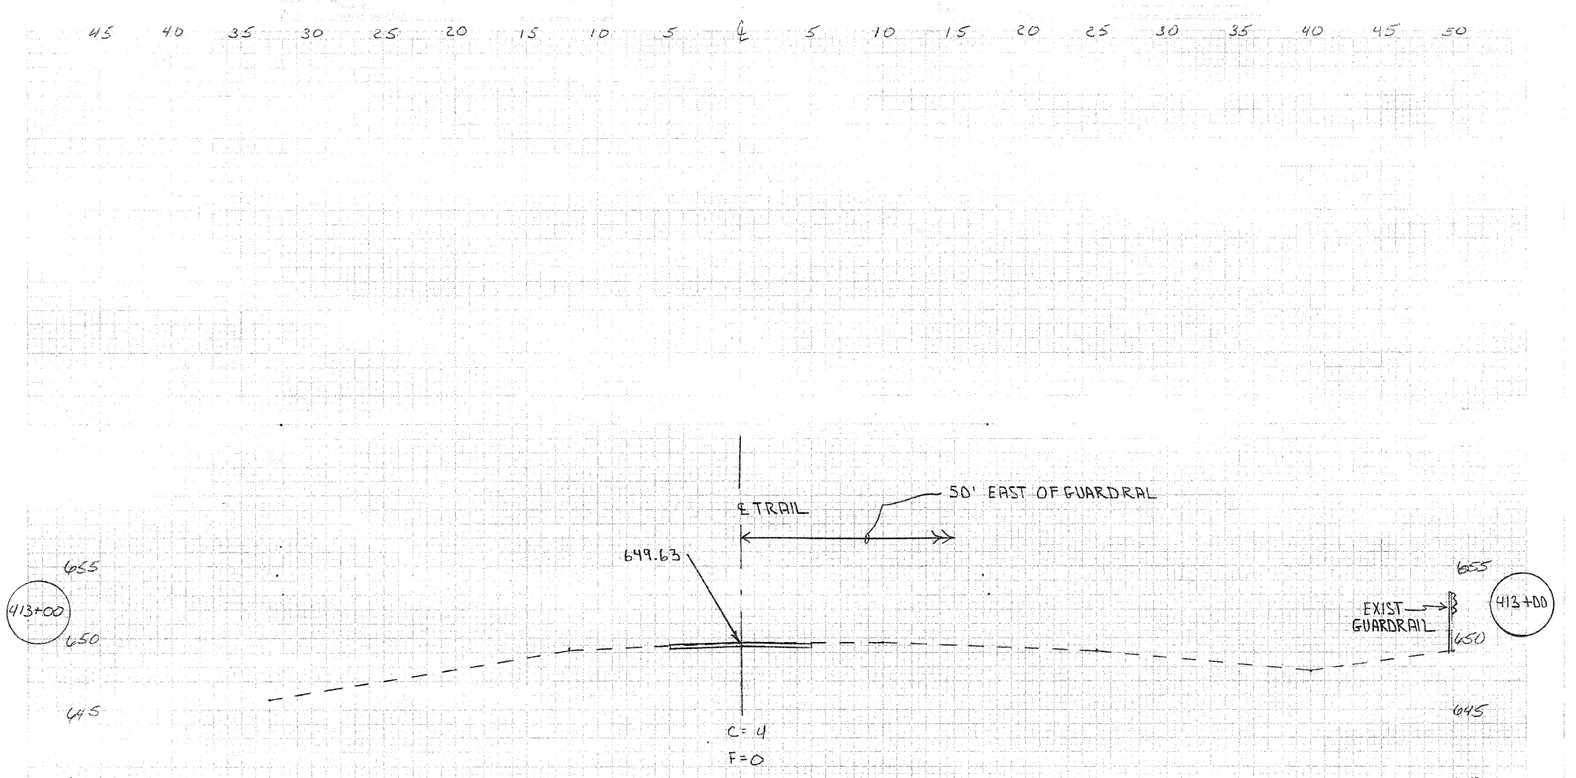

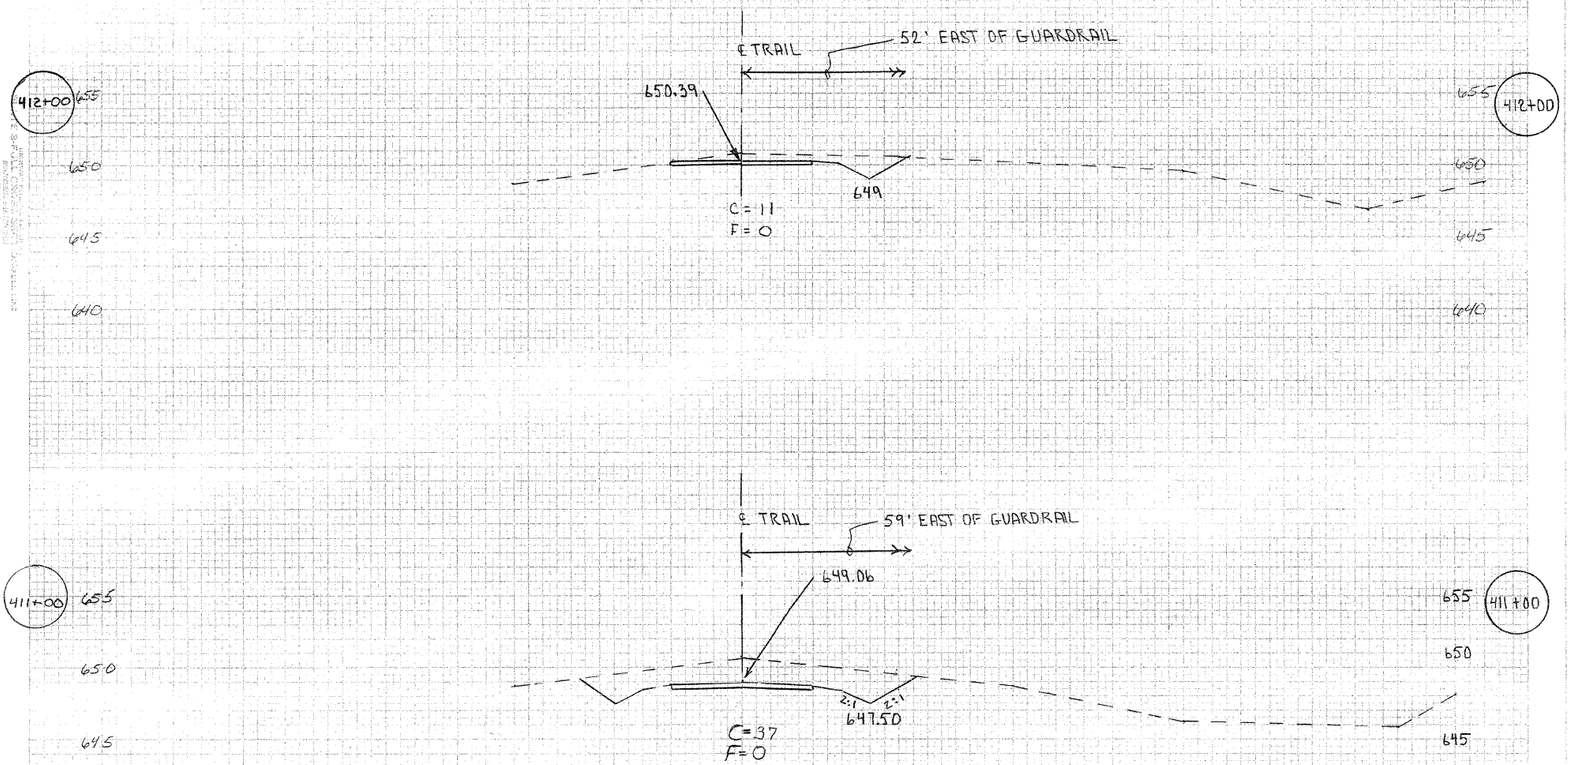

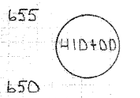

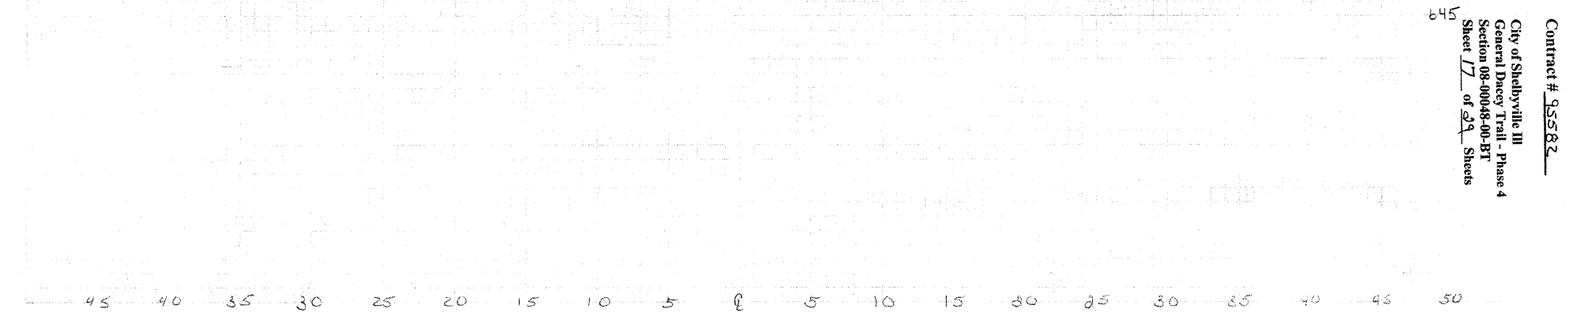

Contract # 95582

City of Shelbyville III
General Dacey Trail - Phase 4
Section 08-00048-00-BT
Sheet 17 of 29 Sheets