QUAD CITY INTERNATIONAL AIRPORT
RUNWAY 5 EXTENSION – PAVING
ILL. MLI-3623, QU003


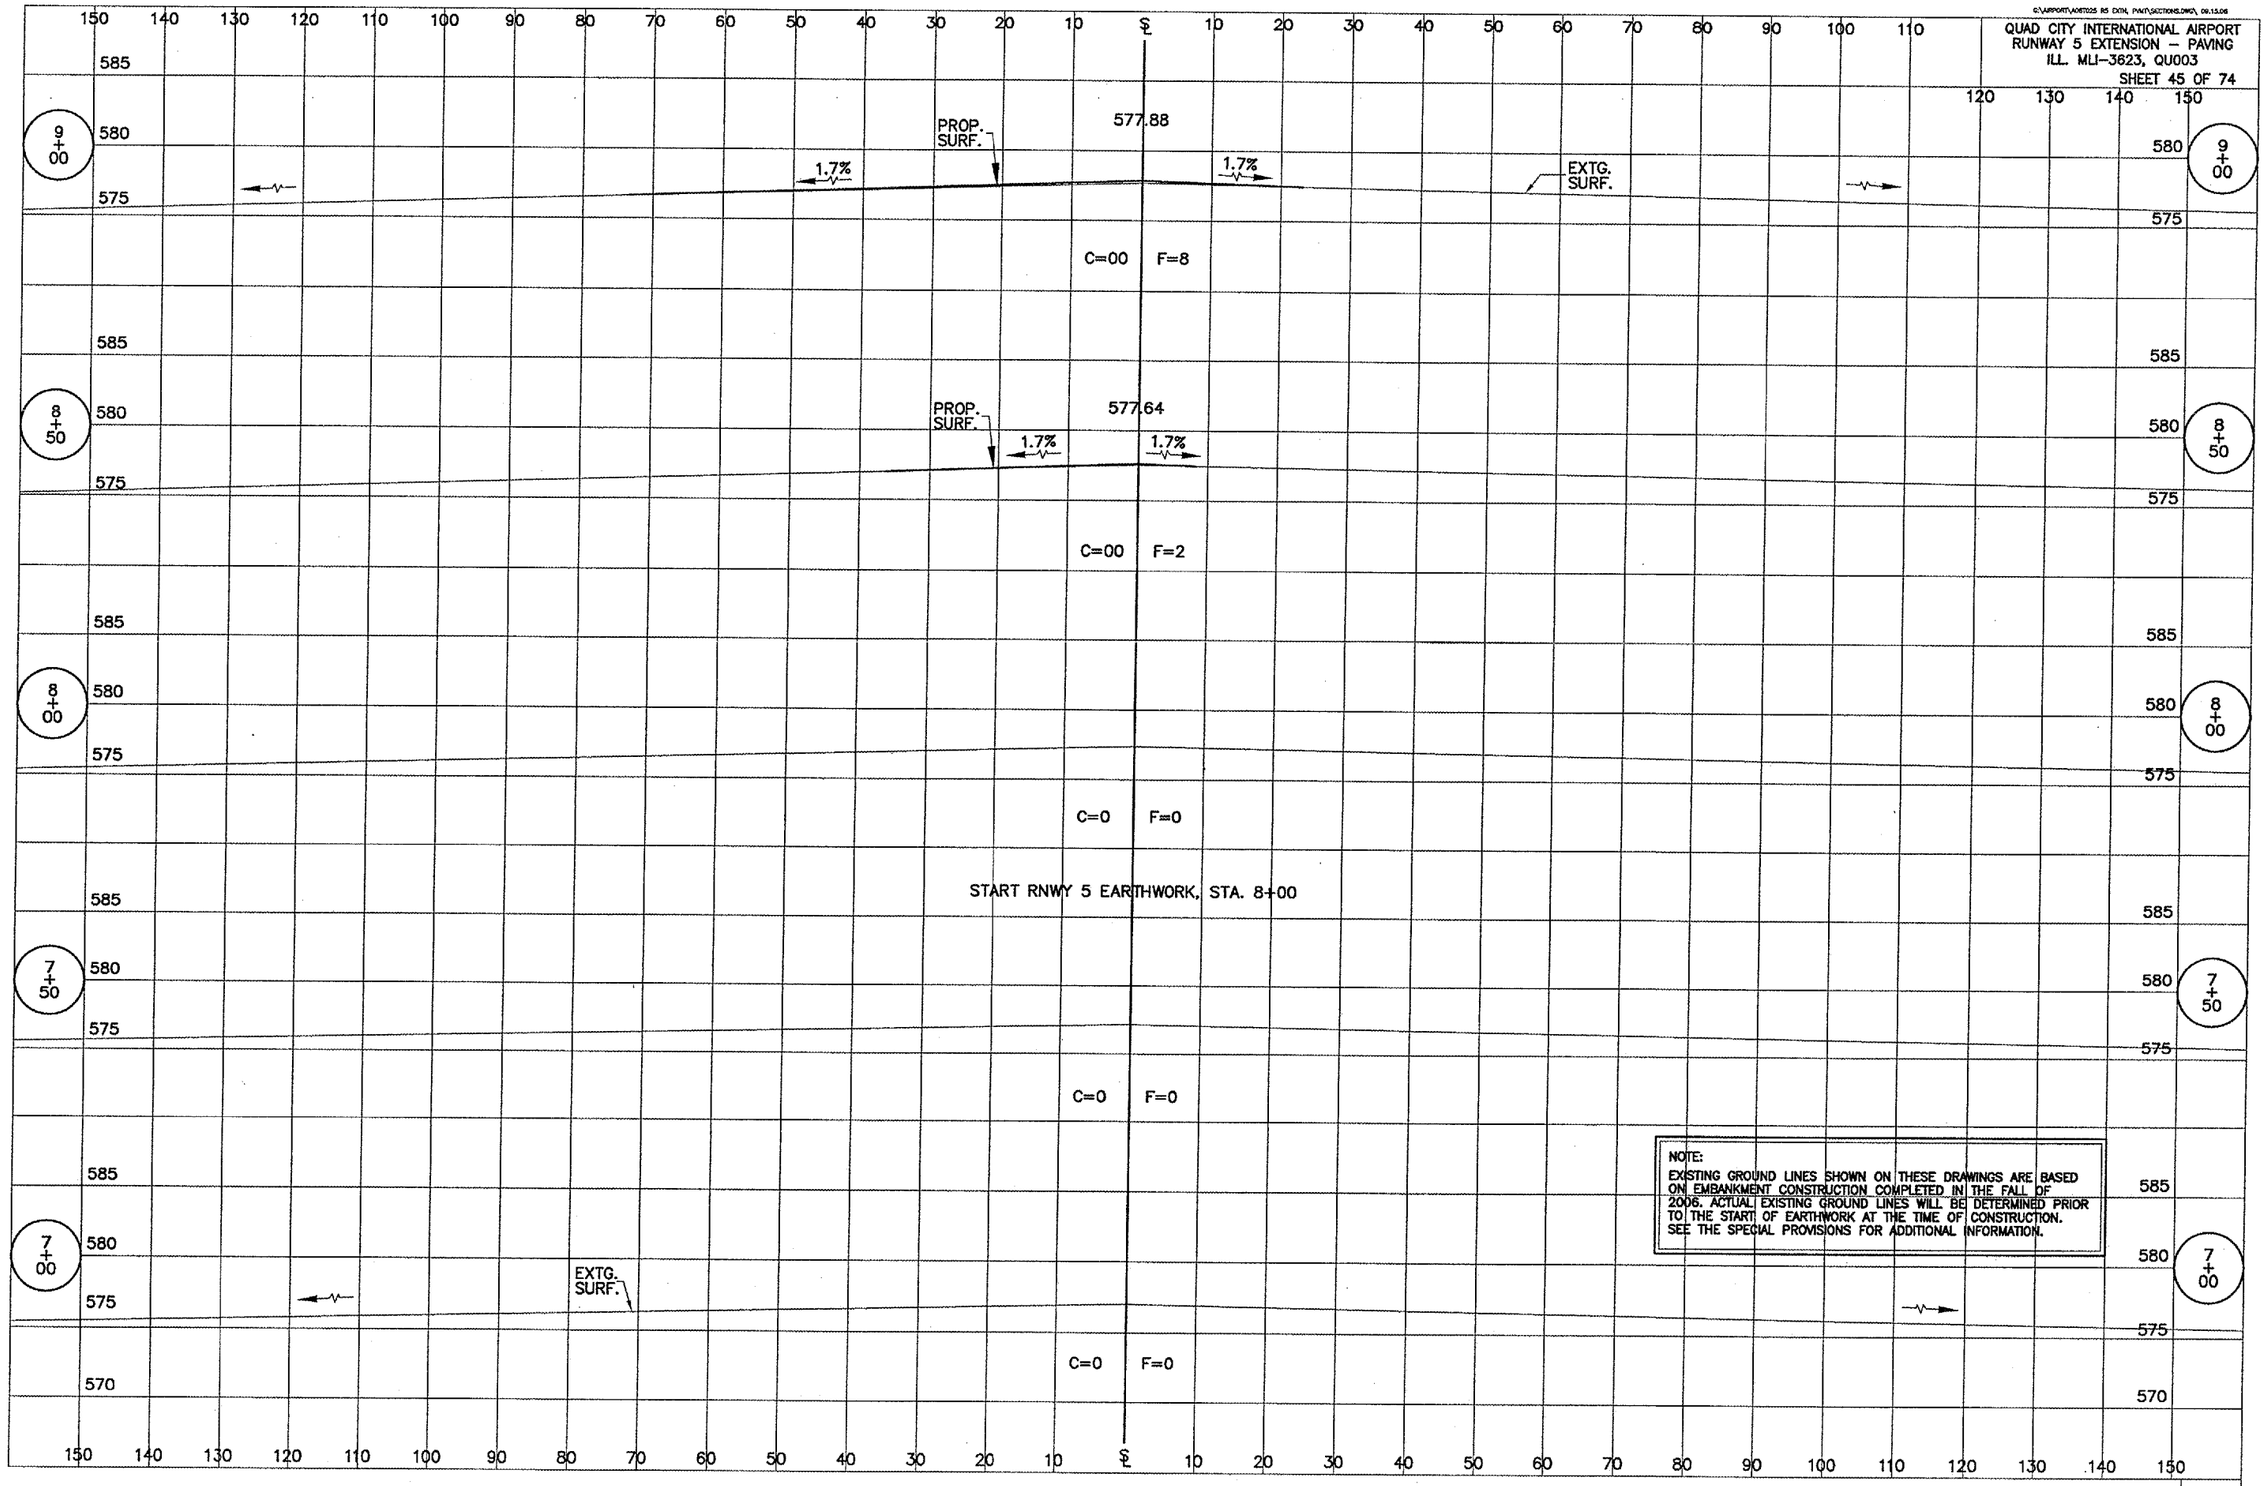


**RUNWAY 5 CROSS SECTIONS, STA 7+00 TO STA 9+00**



G:\Airport\A06T025 R5 EXTN, PVMT\Sections.dwg, 5/8/2007 9:20:29 AM, 3ffm