G:\AIRPORT\A06T025 R5 EXTN, PVMT\SECTIONS.DWG\, 06.15.06

QUAD CITY INTERNATIONAL AIRPORT
RUNWAY 5 EXTENSION – PAVING
ILL. MLI-3623, QU003
SHEET 74 OF 74

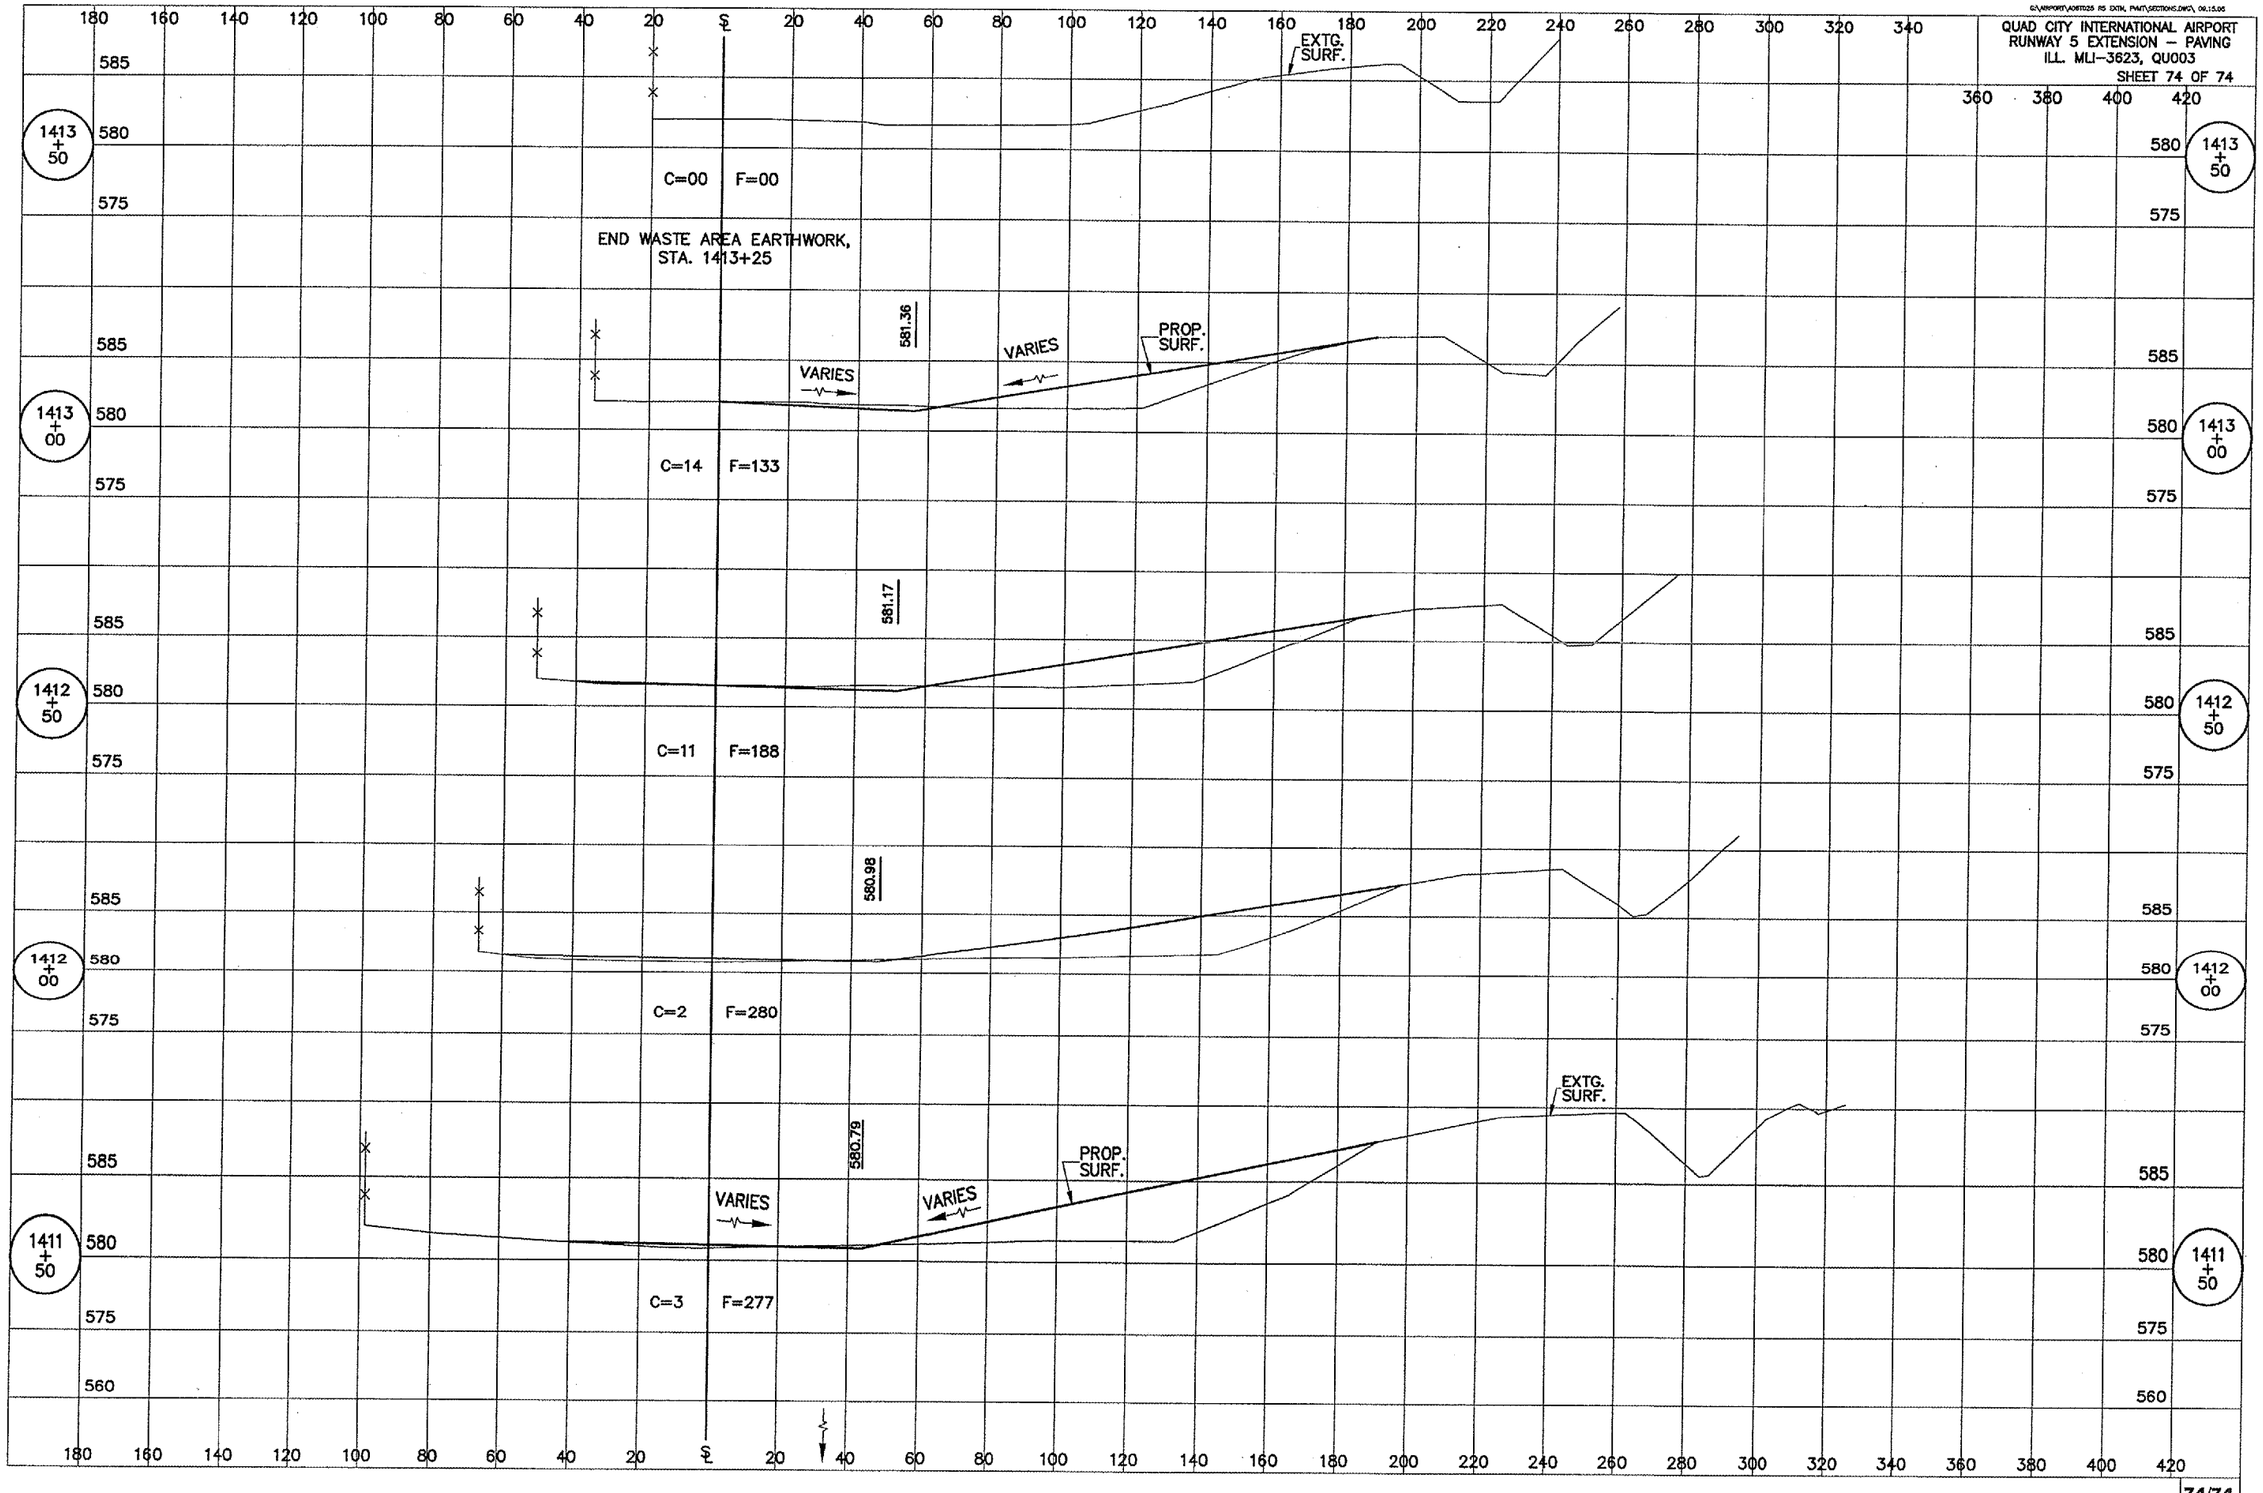

SOIL WASTE CROSS SECTIONS, STA 1411+50 TO STA 1413+50

74/74

G:\Airport\A06T025 R5 EXTN, PVMT\Sections.dwg, 5/8/2007 9:36:18 AM, efim